


 CONSTRUCTION - It is considered that the proposed works are within the scope of a competent Contractor and as such no unusual hazards have been identified, refer to relevant Key/ Schedule/ Designers Risk Assessment.

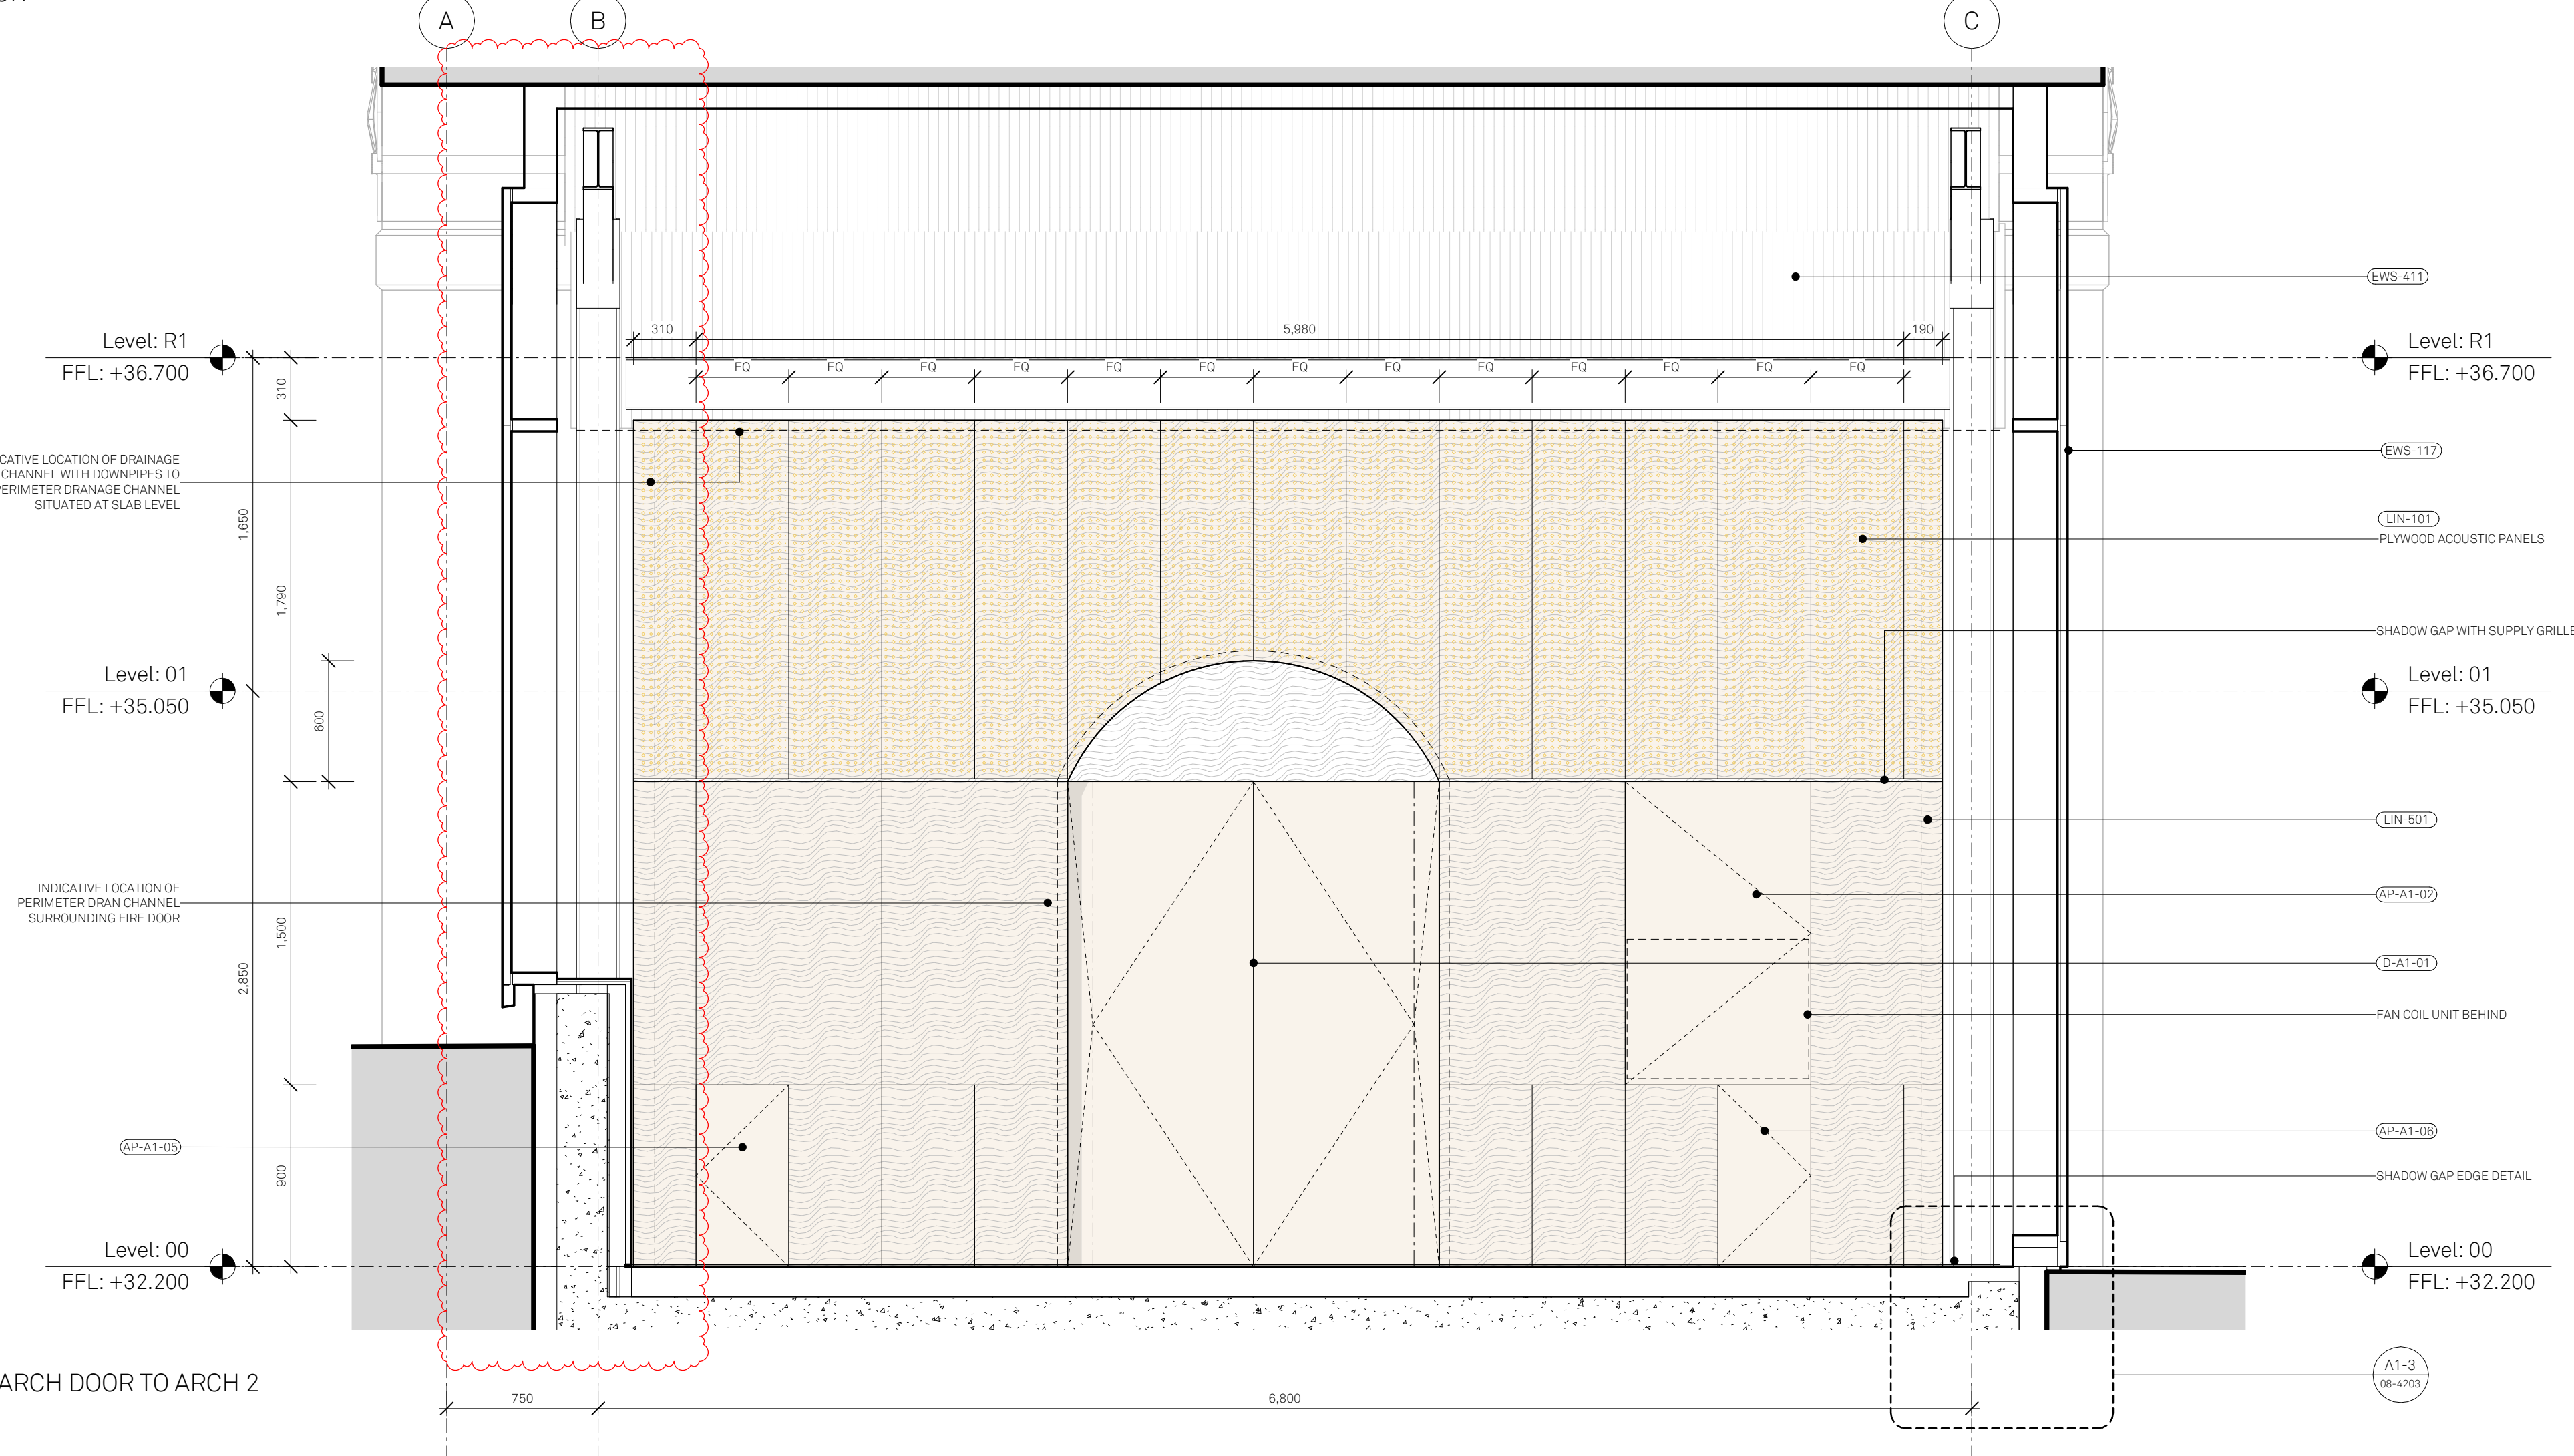

2 CROSS SECTION

INTERNAL ELEVATION: JACK ARCH DOOR TO ARCH 2

Jon Matthews Architects

Union, 2-10 Albert Square, Manchester, M2 6LN

Project:
HOME Arches

Title:
Cross sections
Arch 1

Scale: Origin Date: Drawn: Checked:
1:25 @ A1 30/03/2022 ER SA

Status:
S5

Drawing No:
HAP-JMA-A1-XX-DR-A-05-4221

Rev:
C2