
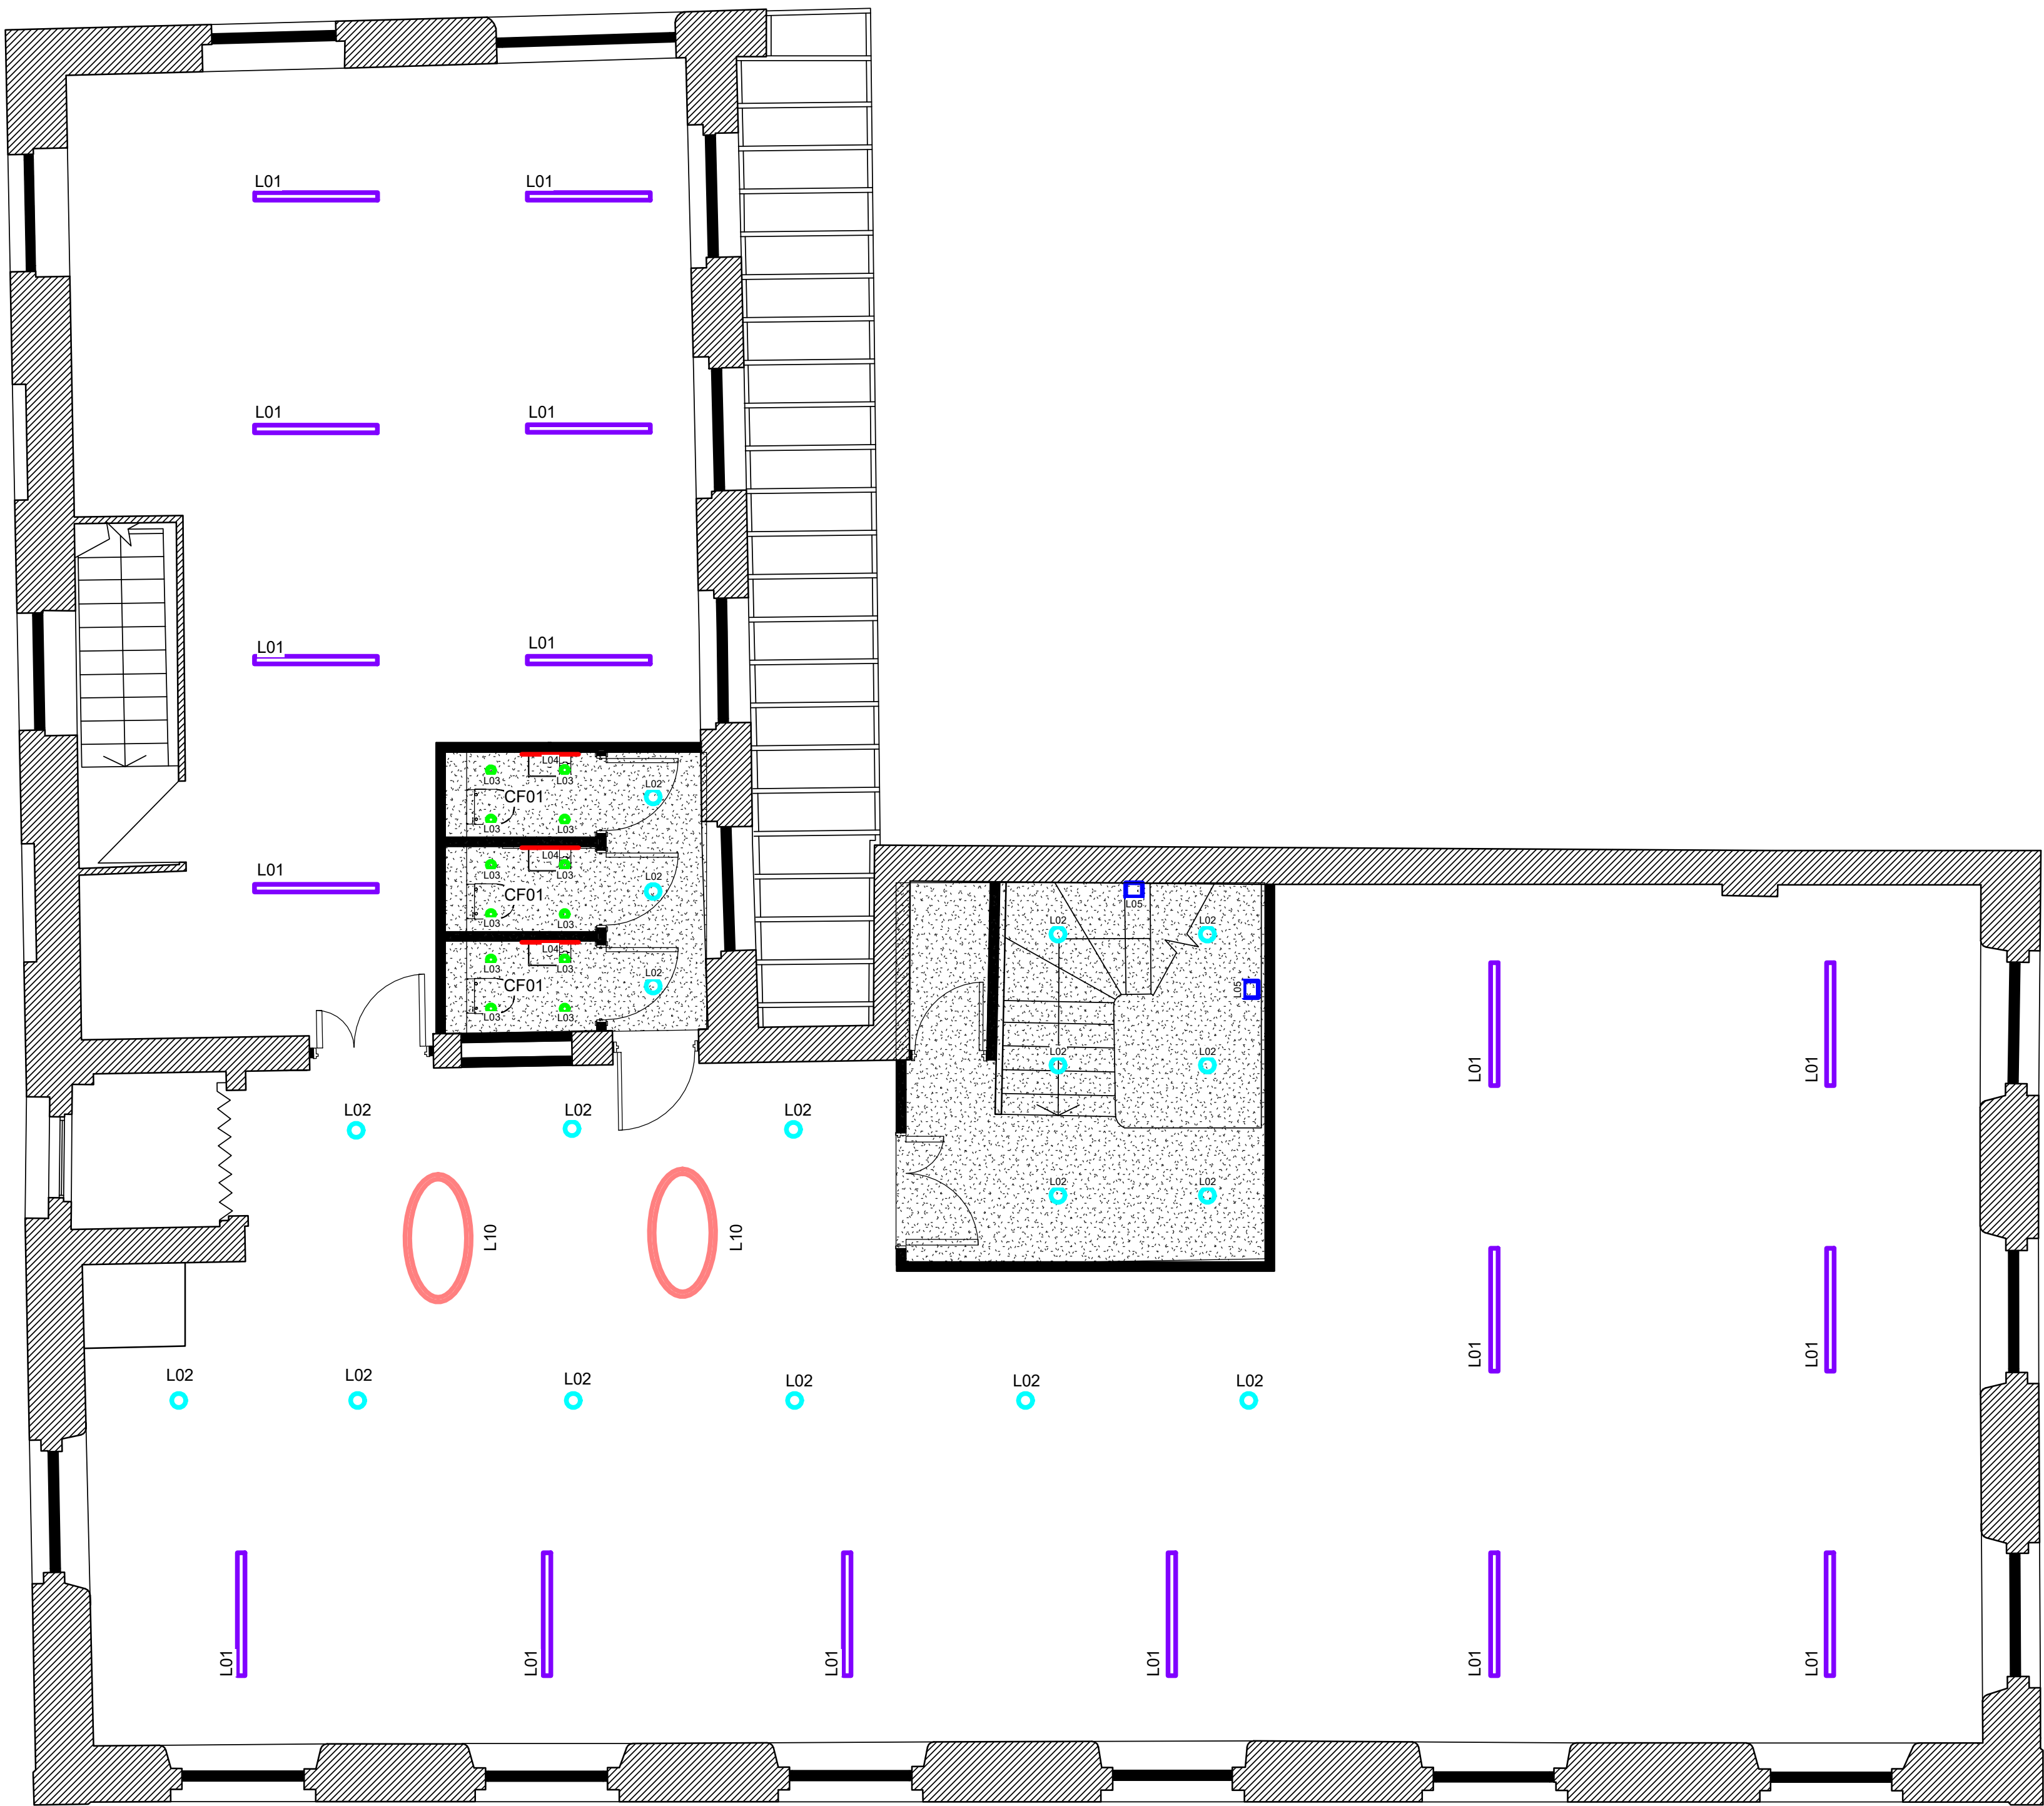
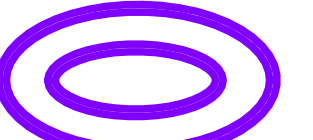


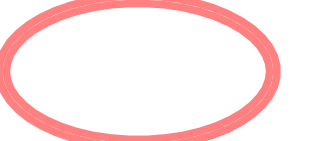

4FL Proposed Reflected Ceiling Layout Option 1
1 : 50

Lighting Key:

-  L01 : Office Suite Base Linear Lighting
Supplier: 299 Lighting
Range: Lopen Suspended
Colour: Black
Size: 1400mm x 80mm
Or similar approved
-  L02 : Black Can Light. Specified by M&E consultant. TO BE SURFACE MOUNTED ON CABLE TRAYS ON LEVEL 4.
-  L03 : White Recessed Downlight. Specified by M&E consultant.
-  L04 : LED Strip Lighting. Colour: Warm.
-  L05 : Feature Wall Light
Supplier: Nuura
Range: Miira Wall Light
Colour: Black & Opal White
Size: 175mm x 285mm
-  L06 : Feature Pendant Light
Supplier: Menu
Range: TR Bulb Pendant
Colour: Black & Shiny Opal
Size: 20cm
-  L07 : GFL Base Lighting
Supplier: 299 Lighting
Range: Venta Track
Colour: Black
Size: Varies
Or similar approved
-  L08 : Feature Pendant Light
Supplier: Menu
Range: TR Bulb, Suspension Frame
Colour: Black
Size: W: 20cm x L: 125cm
-  L09 : Feature Pendant Light
Supplier: Nemo Lighting
Range: Elise Double LED Suspension Light
Colour: Black
Size: 1350mm x 700mm
-  L10 : Feature Pendant Light
Supplier: Nemo Lighting
Range: Ellisse Major Down SP LED - Oval Chandelier
Colour: Gold Matt
Size: 1350mm x 700mm

OBI

www.obiproperty.co.uk

All dimensions are in millimetres unless stated otherwise. No dimensions to be scaled from drawings. All dimensions to be checked on site prior to manufacture.

Any discrepancies between drawings and site conditions are to be reported to the contract manager.

This drawing is to be read in conjunction with all relevant Structural Engineers and Mechanical & Electrical Engineers drawings and specification.



© COPYRIGHT
The copyright in this drawing is vested in OBI Property Ltd and no licence or assignment of any kind has been, or is, granted to any third party whether by provision of copies or originals of the drawings or otherwise unless otherwise agreed in writing.



RCP Finishes Notes

- Refer to finishes schedule for further details.
- All specifications must be approved by specialist / contractor / fire consultant / acoustician / building control.
- All specifications must be approved by client and are subject to review & approval by client & designer.
- Void detection required if void is over 800mm.
- Heights for ceilings & soffits must be confirmed and are subject to a site survey.
- Survey to be undertaken if blinds specified. Allow for pattressing.
- Alternative lighting specifications to be approved by client and designer
- Refer to M&E drawings.

RCP Finishes Key

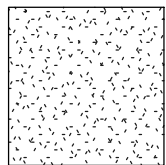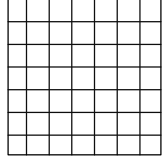-  CF01. Monolithic PB Ceiling. Spec : British Gypsum. Range : GypCeiling MF. Colour : Off White.
-  CF02. Metal Mesh Ceiling Panels. Spec : TBC. Colour : Amsterdam Green
-  CF03. Cornice painted Browns and Co Linseed interior paint. Colour: 5. Soapstone.

A	Updated following planning comments	27.07.23	ES	ER
-	Issued for planning	18.04.23	ES	SV

REV	DESCRIPTION	DATE	BY	CHK
-----	-------------	------	----	-----

CLIENT NAME

T&M Real Estate

PROJECT NAME

Lindencourt

DWG TITLE:

4FL Proposed Reflected Ceiling Layout

DWG NO:	14_400	REVISION:	A
SCALE	1 : 50 @A1	DRAWN:	ES

DWG STATUS:

Planning

© OBI Property Limited
80 Mosley Street, Manchester, M2 3FX
t: 0161 237 1717 e: info@obiproperty.co.uk

OBI