

Levels to be updated to final agreed TGA Level

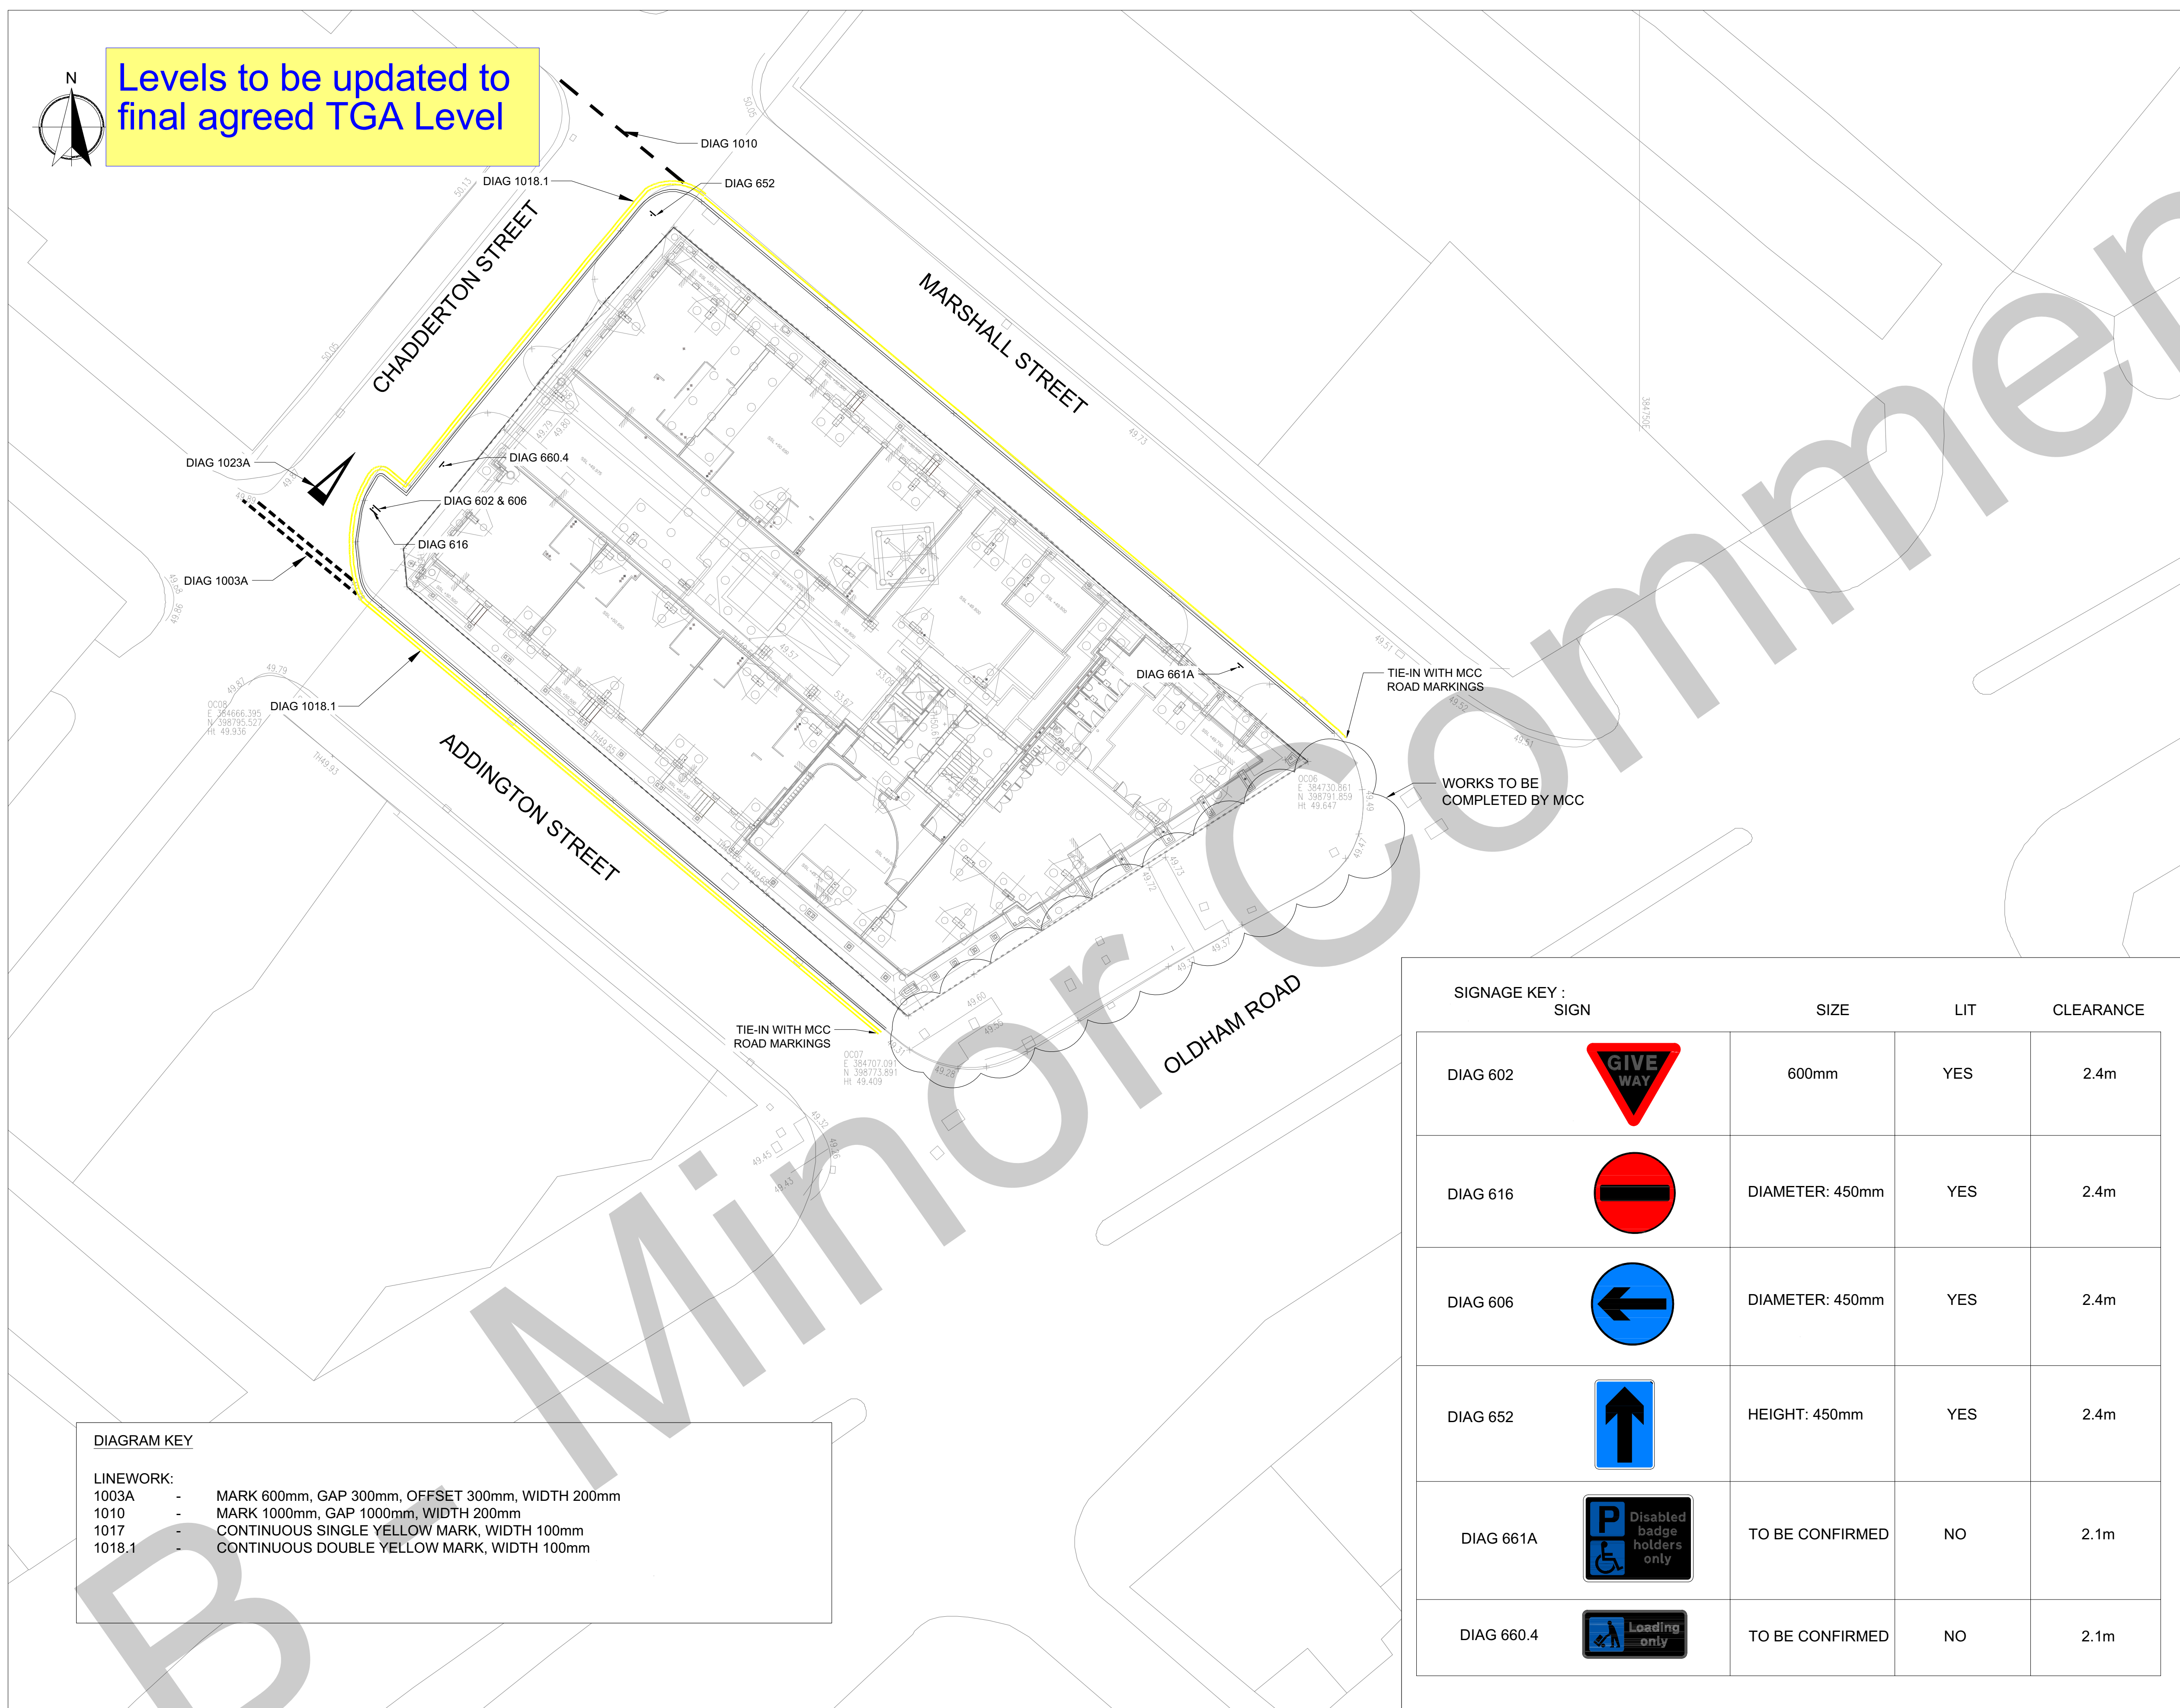
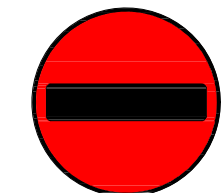
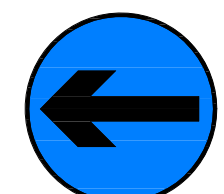
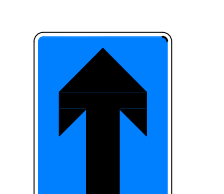


DIAGRAM KEY

LINEWORK:
1003A - MARK 600mm, GAP 300mm, OFFSET 300mm, WIDTH 200mm
1010 - MARK 1000mm, GAP 1000mm, WIDTH 200mm
1017 - CONTINUOUS SINGLE YELLOW MARK, WIDTH 100mm
1018.1 - CONTINUOUS DOUBLE YELLOW MARK, WIDTH 100mm

SIGNAGE KEY :

DIAG 602		600mm	YES	2.4m
DIAG 616		DIAMETER: 450mm	YES	2.4m
DIAG 606		DIAMETER: 450mm	YES	2.4m
DIAG 652		HEIGHT: 450mm	YES	2.4m
DIAG 661A		TO BE CONFIRMED	NO	2.1m
DIAG 660.4		TO BE CONFIRMED	NO	2.1m

GENERAL NOTES

1. DRAWINGS ARE TO BE READ IN CONJUNCTION WITH ALL RELEVANT SPECIFICATIONS, ENGINEERS, ARCHITECTS & SERVICES DRAWINGS, INCLUDING APPROVED BUILDERS WORK DRAWINGS. CONTRACTOR TO NOTIFY ENGINEER OF DISCREPANCIES BETWEEN STRUCTURAL DRAWINGS AND SPECIFICATIONS OR OTHER DRAWINGS.
2. ALL DIMENSIONS ARE IN METRES UNLESS NOTED OTHERWISE.
3. DO NOT SCALE FROM THIS DRAWING, WORK TO DIMENSIONS OR CO-ORDINATES PROVIDED. ALL LEVELS ARE IN METRES AND ALL DIMENSIONS ARE IN METRES, UNLESS OTHERWISE NOTED. ANY AMBIGUITIES, OMISSIONS AND ERRORS ON DRAWINGS, SHALL BE BROUGHT TO THE ENGINEERS ATTENTION IMMEDIATELY.

No	DATE	DRAWN	REV'D	ENG.	AMENDMENT
P3	31.01.23	NU	WF		ROAD MARKINGS UPDATED
P2	10.11.22	AL	WF		UPDATED TO CLIENT COMMENTS
P1	28.10.22	AL	WF		PRELIMINARY ISSUE

STATUS	PURPOSE OF ISSUE
S2	FOR INFORMATION

COPYRIGHT:
The concepts and the information contained in this document are the copyright of Ridge and Partners LLP. Use or copying of the document in whole or in part without written permission of Ridge and Partners LLP constitutes an infringement of copyright.

RIDGE

CLIENT		P3	
PROJECT			
OLDHAM STREET, NEW CROSS,MANCHESTER			
DRAFTER		AL	ENGINEER WF
TITLE		PROJECT REFERENCE:	
S278 HIGHWAY WORKS SIGNING AND LINING			
SCALE	SHEET	DRAWING No	REV
1:200	A1	D464-RDG-00-ZZ-DR-C-0405	P3