

- All dimensions and levels are to be checked on site.
- Any discrepancies are to be reported to the architect before any work commences
- The drawing shall not be scaled to ascertain any dimensions. Work to figured dimensions only.
- This drawing shall not be reproduced without express written permission from AEW.
- Title overlay drawings and ownership boundaries are produced using all reasonable endeavours. AEW cannot be responsible for the accuracy or scale discrepancy of base plans supplied to them.
- All works are to be undertaken in accordance with Building Regulations and the latest British Standards.
- All proprietary materials and products are to be used strictly in accordance with the manufacturers recommendations.




CDM 2015

Client notice of duties: 06/02/21

TBC

Principal Designer: TBC

Unless noted below, all known hazards have been highlighted on the drawings.

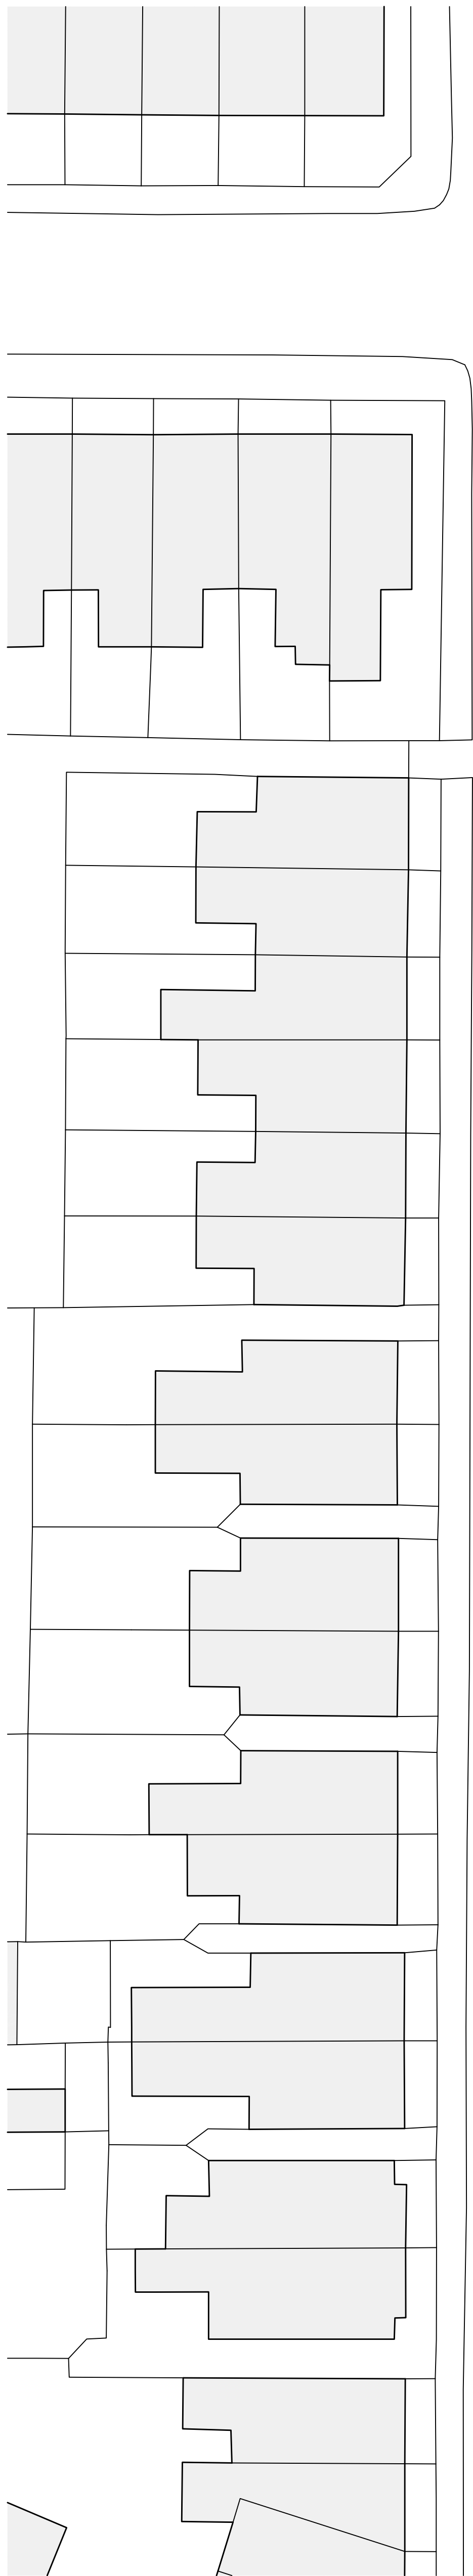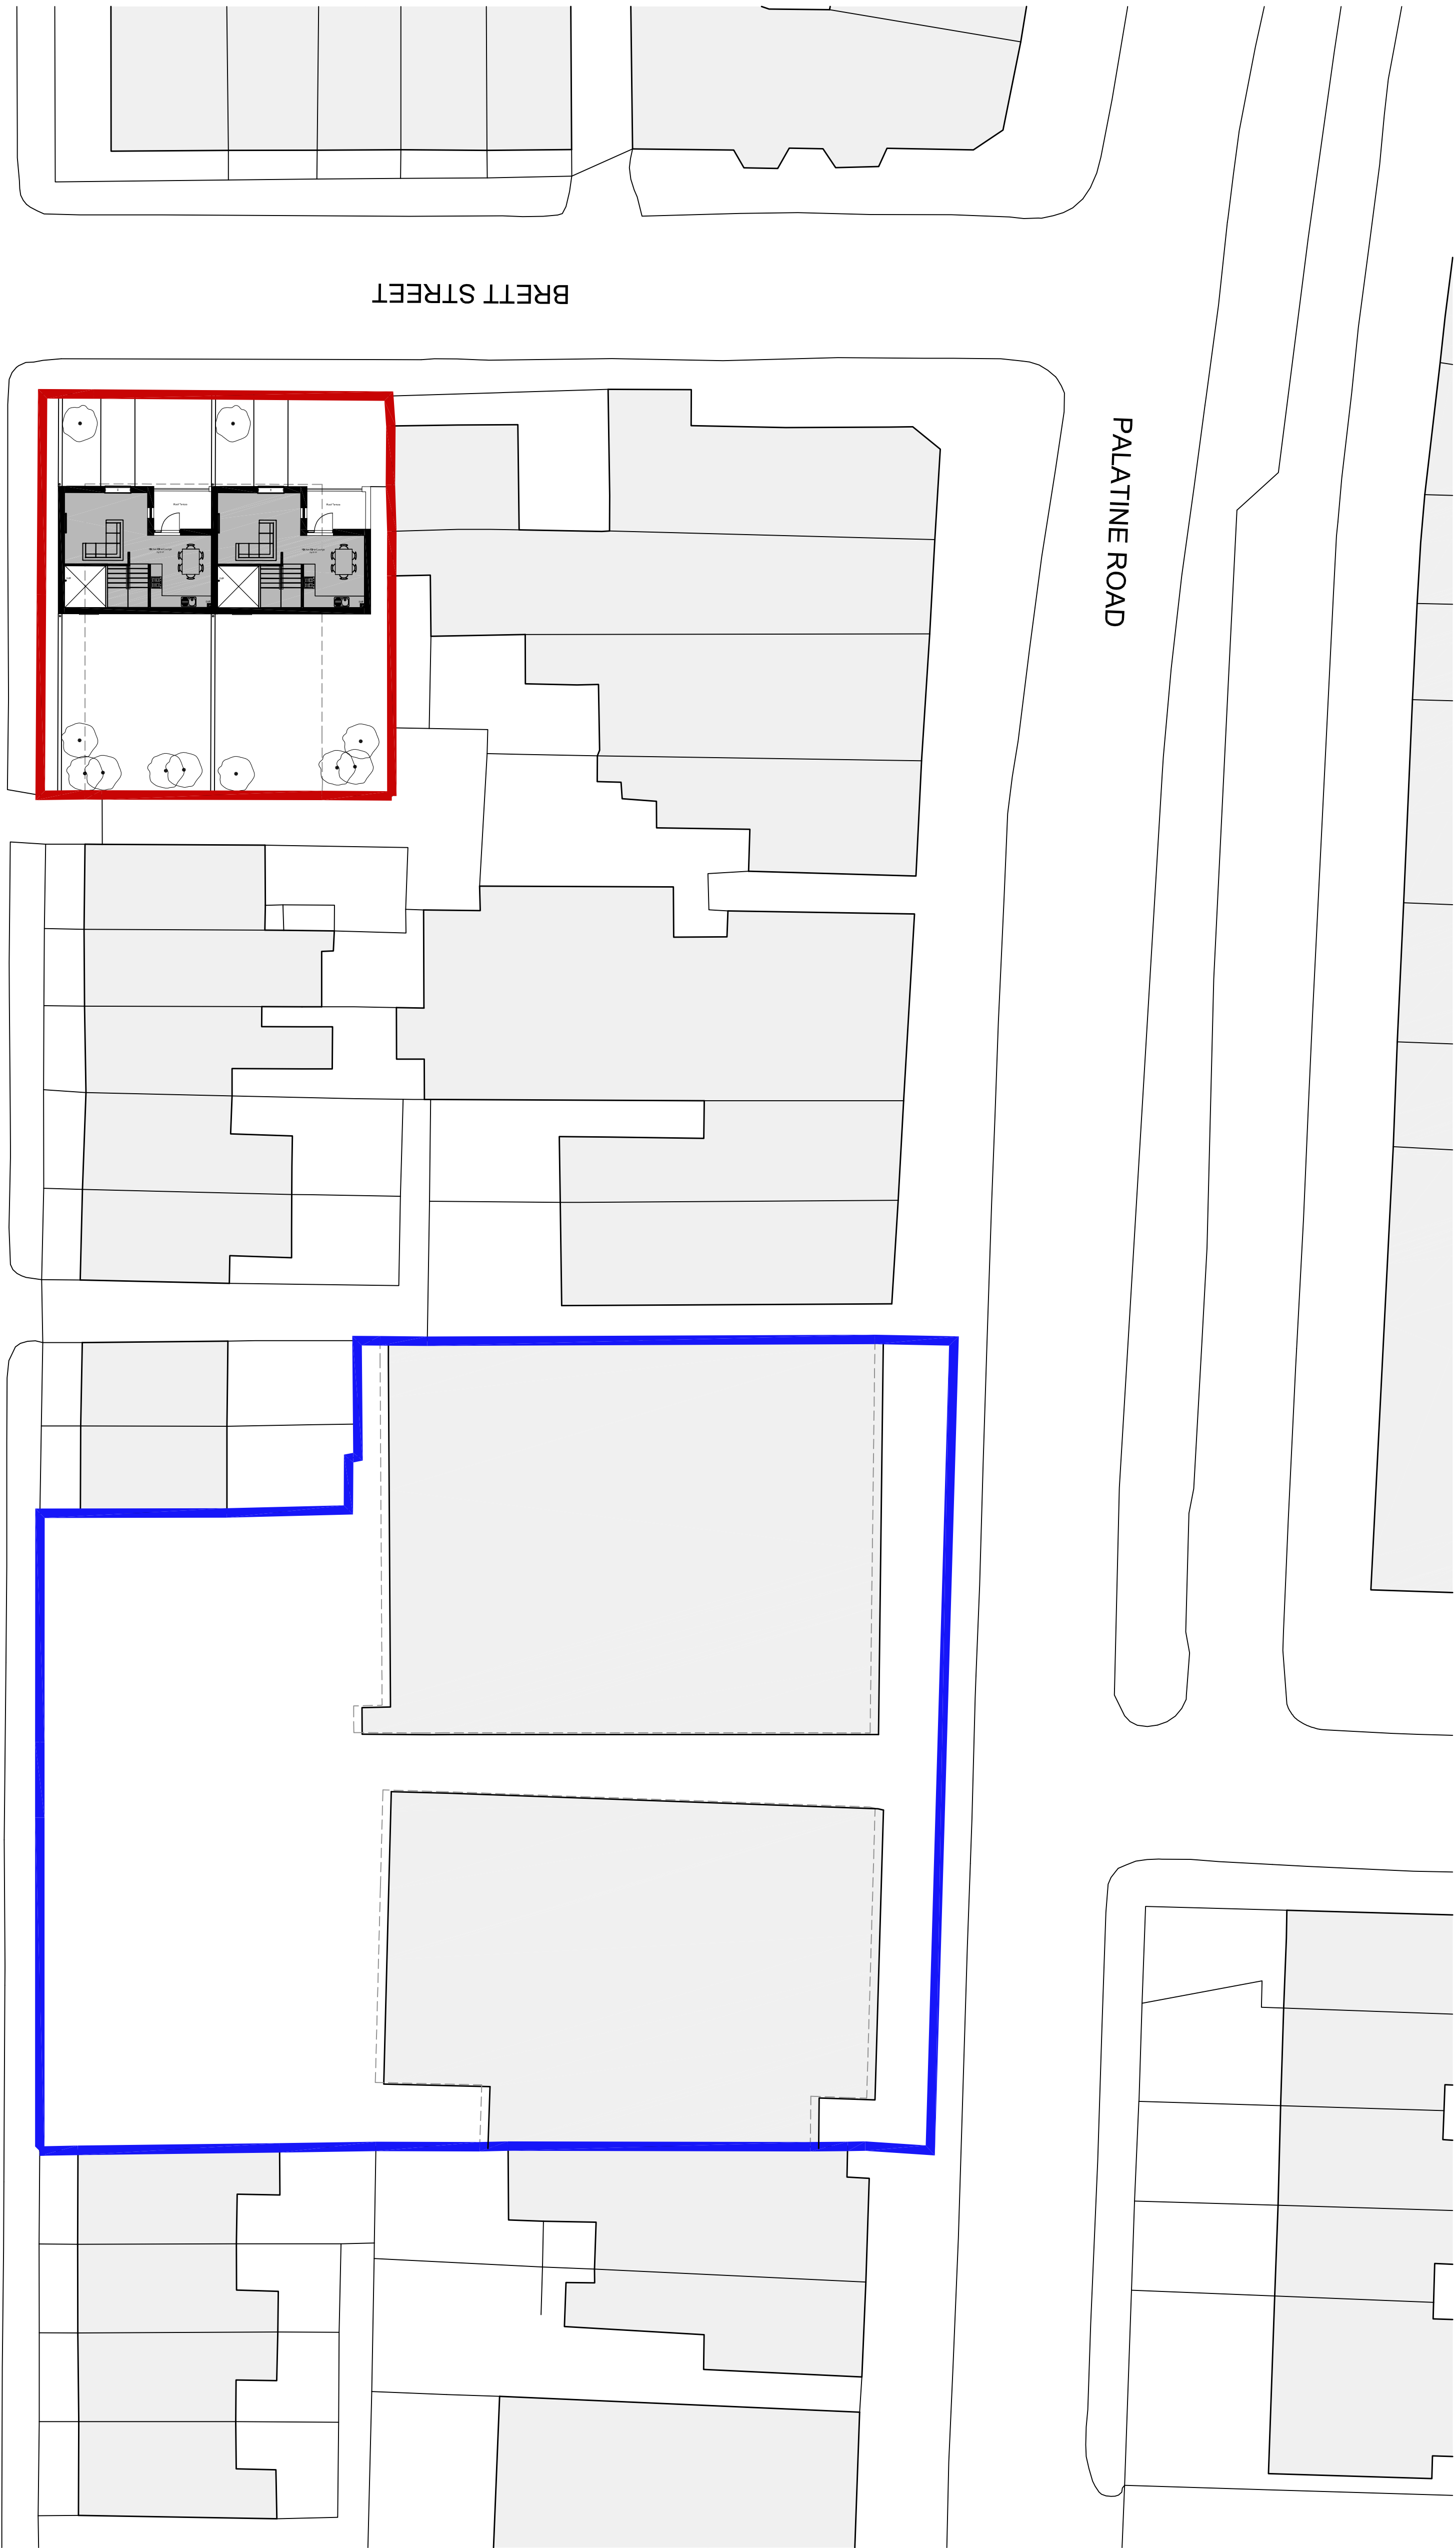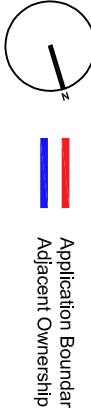

Submission P01 10/09/23 RP BR

REV Date Drawn by: - Checked by: -

S2 Purpose of Issue For Information

drawing stage Planning

client Express Solicitors

project Brett Street Northern

drawing title Proposed Second Floor Level

date 01/07/23 drawn RP

scale@A1 1:200 checked BR