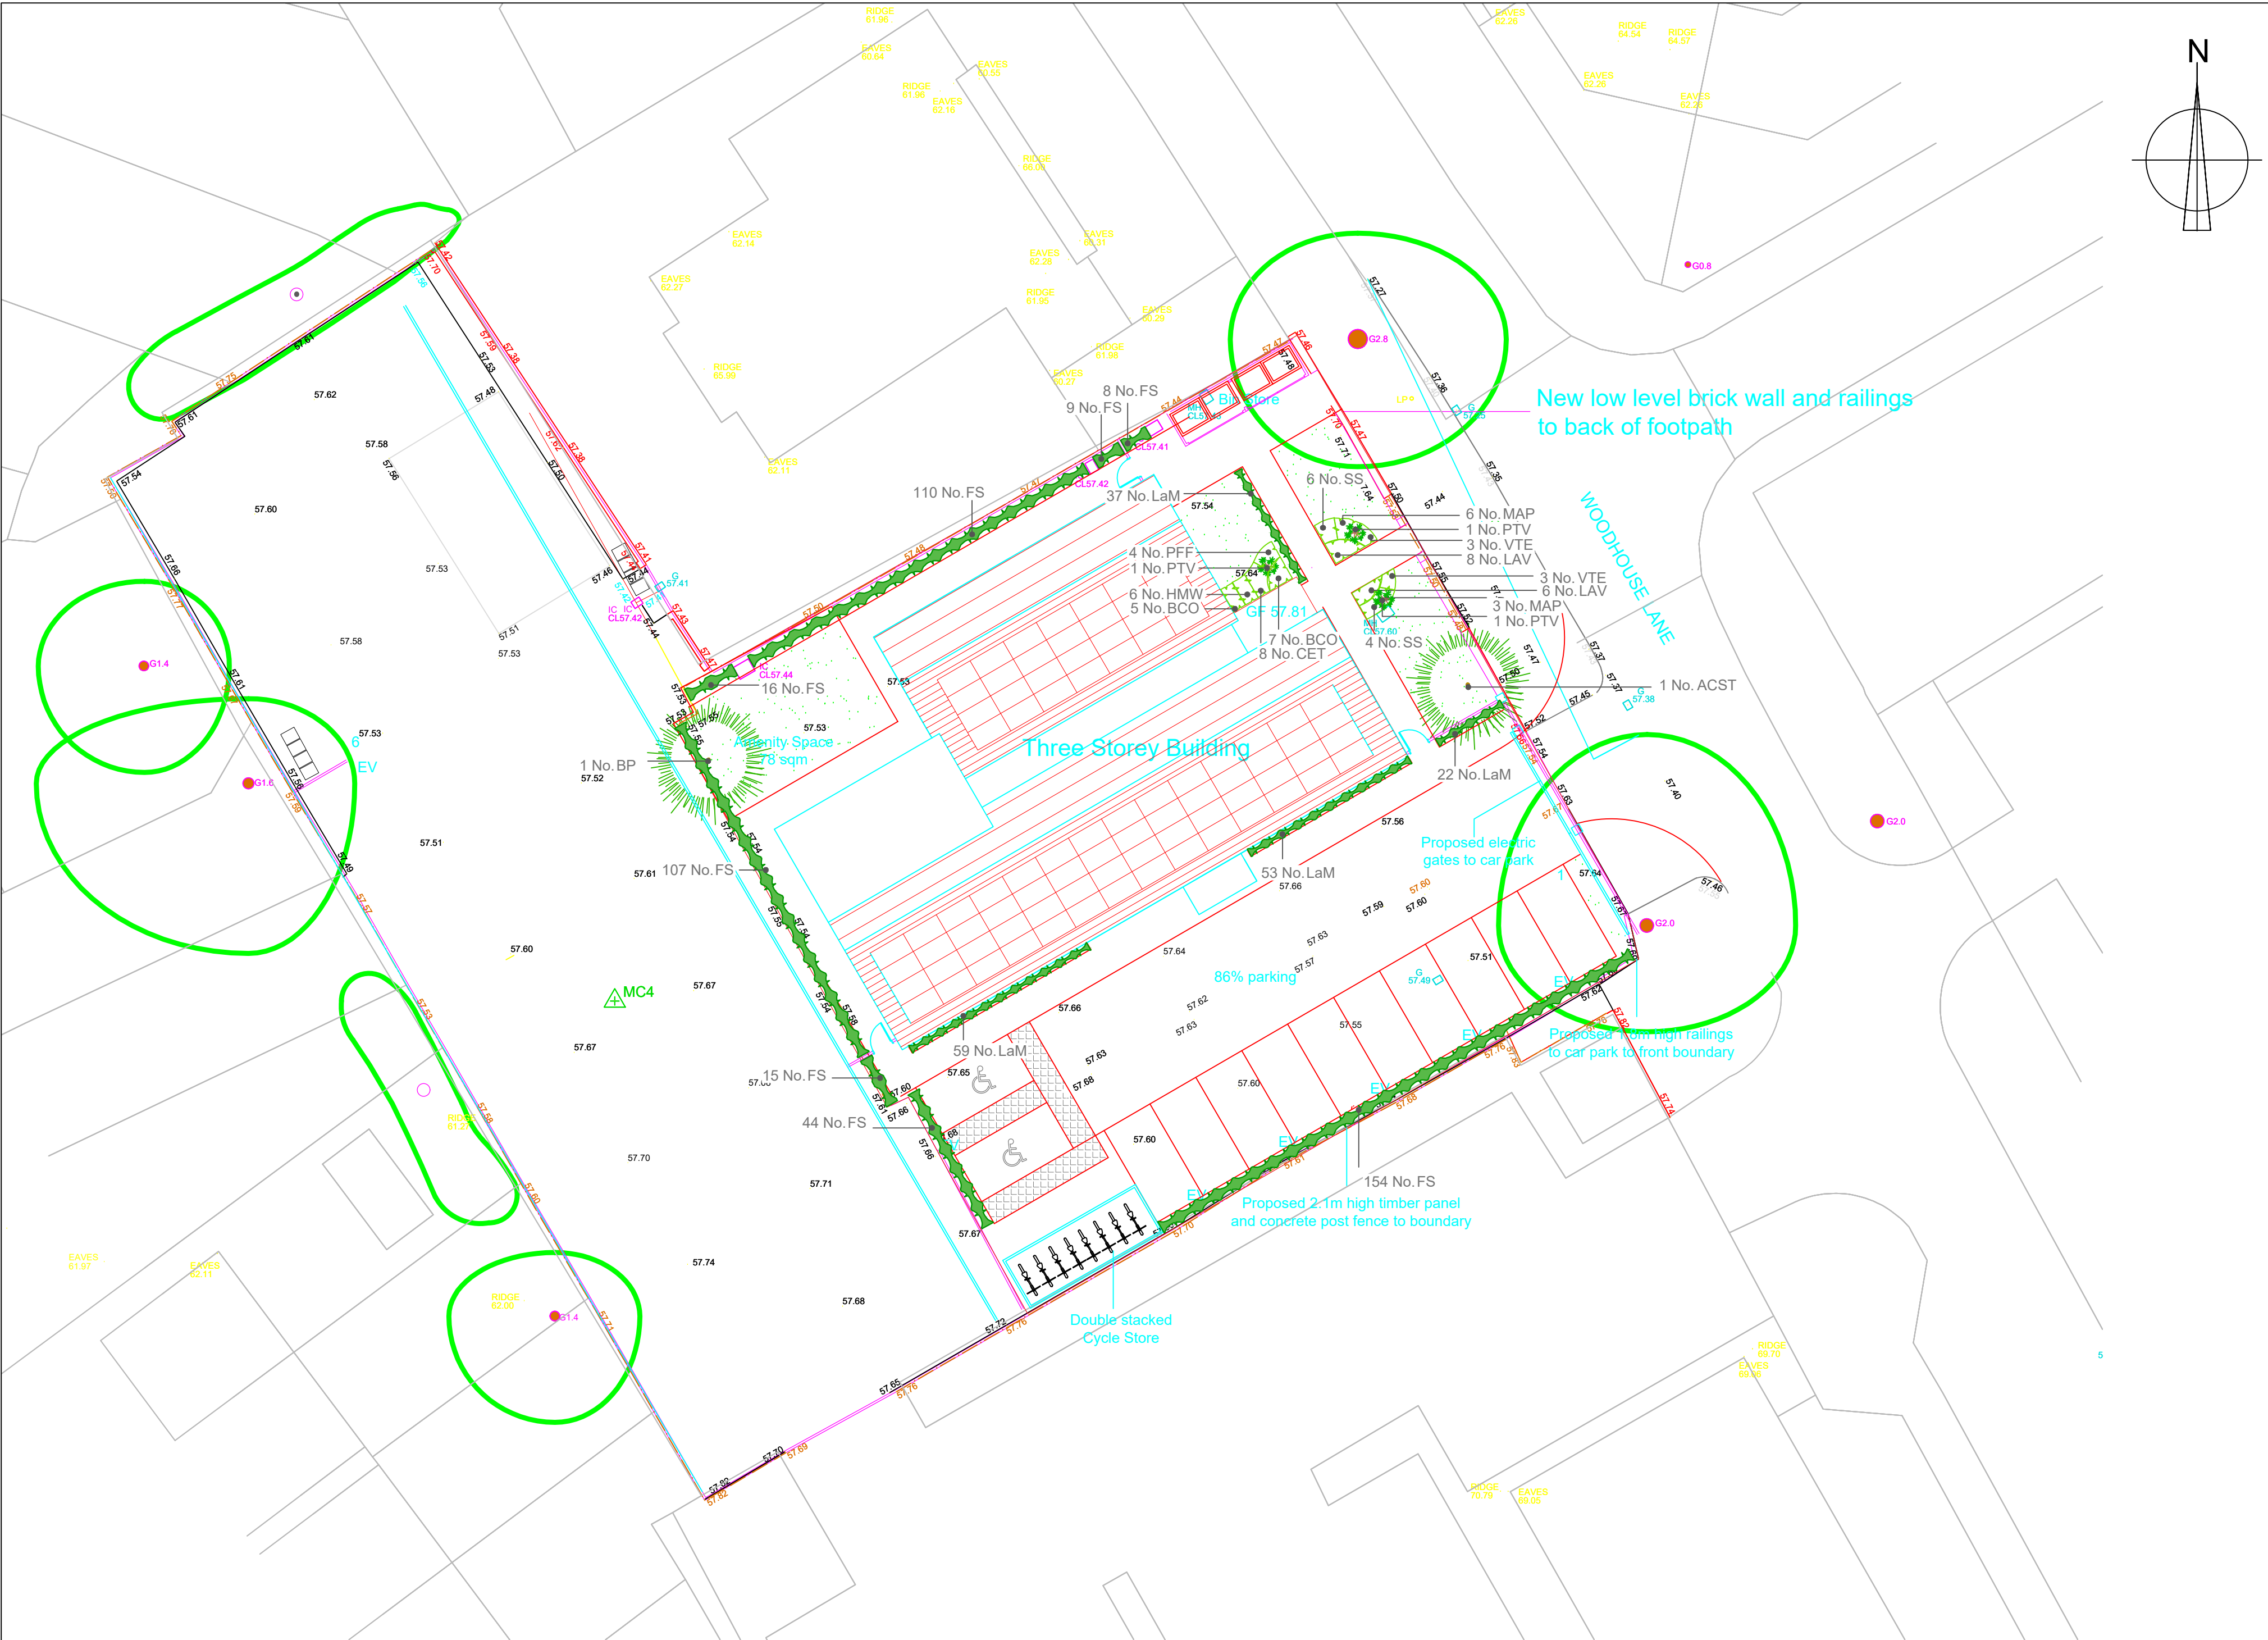


Existing trees to be retained and protected.
Refer to tba tree survey and drawing 6825.01A and AIA/AMS
and tree protection drawing 6825.03

Proposed tree planting

Proposed hedges

Proposed shrub planting

Grass

Plant Schedule						
Trees						
Abbreviation	Species	Height	Girth	Specification	Pot Size	Number of Plants
ACST	Acer campestre 'Street Wise'	350-425cm	12-14cm	Heavy Standard 3x	B	1 -
BP	Betula pendula	350-425cm	12-14cm	Heavy Standard: 3x	RB	1 -
						Total :2 -

Hedges						
Abbreviation	Species	Specification	Height	Girth	Pot Size	Density
FS	Fagus sylvatica	Double staggered row	100-125cm		B	6/m
LaM	Lavandula angustifolia 'Munstead'	Single row	25-30cm		5L	6/m
						Total :634 -

Specimens						
Abbreviation	Species	Specification	Height	Pot Size	Number of Plants	
PTV	Phormium tenax 'Variegatum'	Double Crown		7.5L	3 -	
					Total :3 -	

Shrubs						
Abbreviation	Species	Specification	Height	Pot Size	Number of Plants	
BCO	Bergenia cordifolia		20-30cm	3L	12 -	
CET	Ceanothus thyrsiflorus repens		20-30cm	3L	8 -	
HMW	Hebe 'Mrs Winder'		30-40cm	3L	6 -	
LAV	Lavandula angustifolia 'Vera'		30-40cm	3L	14 -	
MAP	Mahonia aquifolium 'Apollo'		30-40cm	3L	9 -	
PFF	Pieris 'Forest Flame'		40-60cm	5L	4 -	
SS	Senecio 'Sunshine'		30-40cm	3L	10 -	
VTE	Viburnum tinus 'Eve Price'		40-60cm	5L	6 -	
					Total :69 -	



SPECIFICATION

GROUND PREPARATION - GENERAL

Preparing for topsoiling

Subsoil grading

Making up levels

Supply of topsoil

Temporary topsoil heaps

Spreading topsoil

PLANTING

Cultivation

Soil improvers

Rejection of plants

Planting

Planting of whips, transplants and shrubs

Tree planting within soft landscape areas

Compost for planting pits

Stakes for trees

Tree ties

Planting of trees

Mulching

Soil preparation and cultivation

Turf

Seasion

Delivery and stacking

Laying

Watering

PROTECTION TO EXISTING TREES

MAINTENANCE

Weeding

Pruning

Watering

Litter

Grass cutting

Amends to latest layout

Amends to latest layout

© Copyright reserved

26.07.23

27.04.23

Date

B

A

Rev

JW

JW

Dwn

tba

tree & building associates

Landscape Architecture
Arboriculture

Trevor Bridge Associates Ltd
Ashton Old Baths
Stamford Street West
Ashton-under-Lyne
Lancs OL6 7FW

Tel: 0161-804 2099
E-mail: info@trevorbridge.co.uk

Project

FORMER BRITISH LEGION SITE, WOODHOUSE LANE, WYTHENSHAW

WYTHENSHAW COMMUNITY HOUSING GROUP

Title

LANDSCAPE PROPOSALS

Date

April 23

Dwn

JW

Scale(s)

1:200

Chkd

@ A1

Dwg no

6825.02

Rev

B