


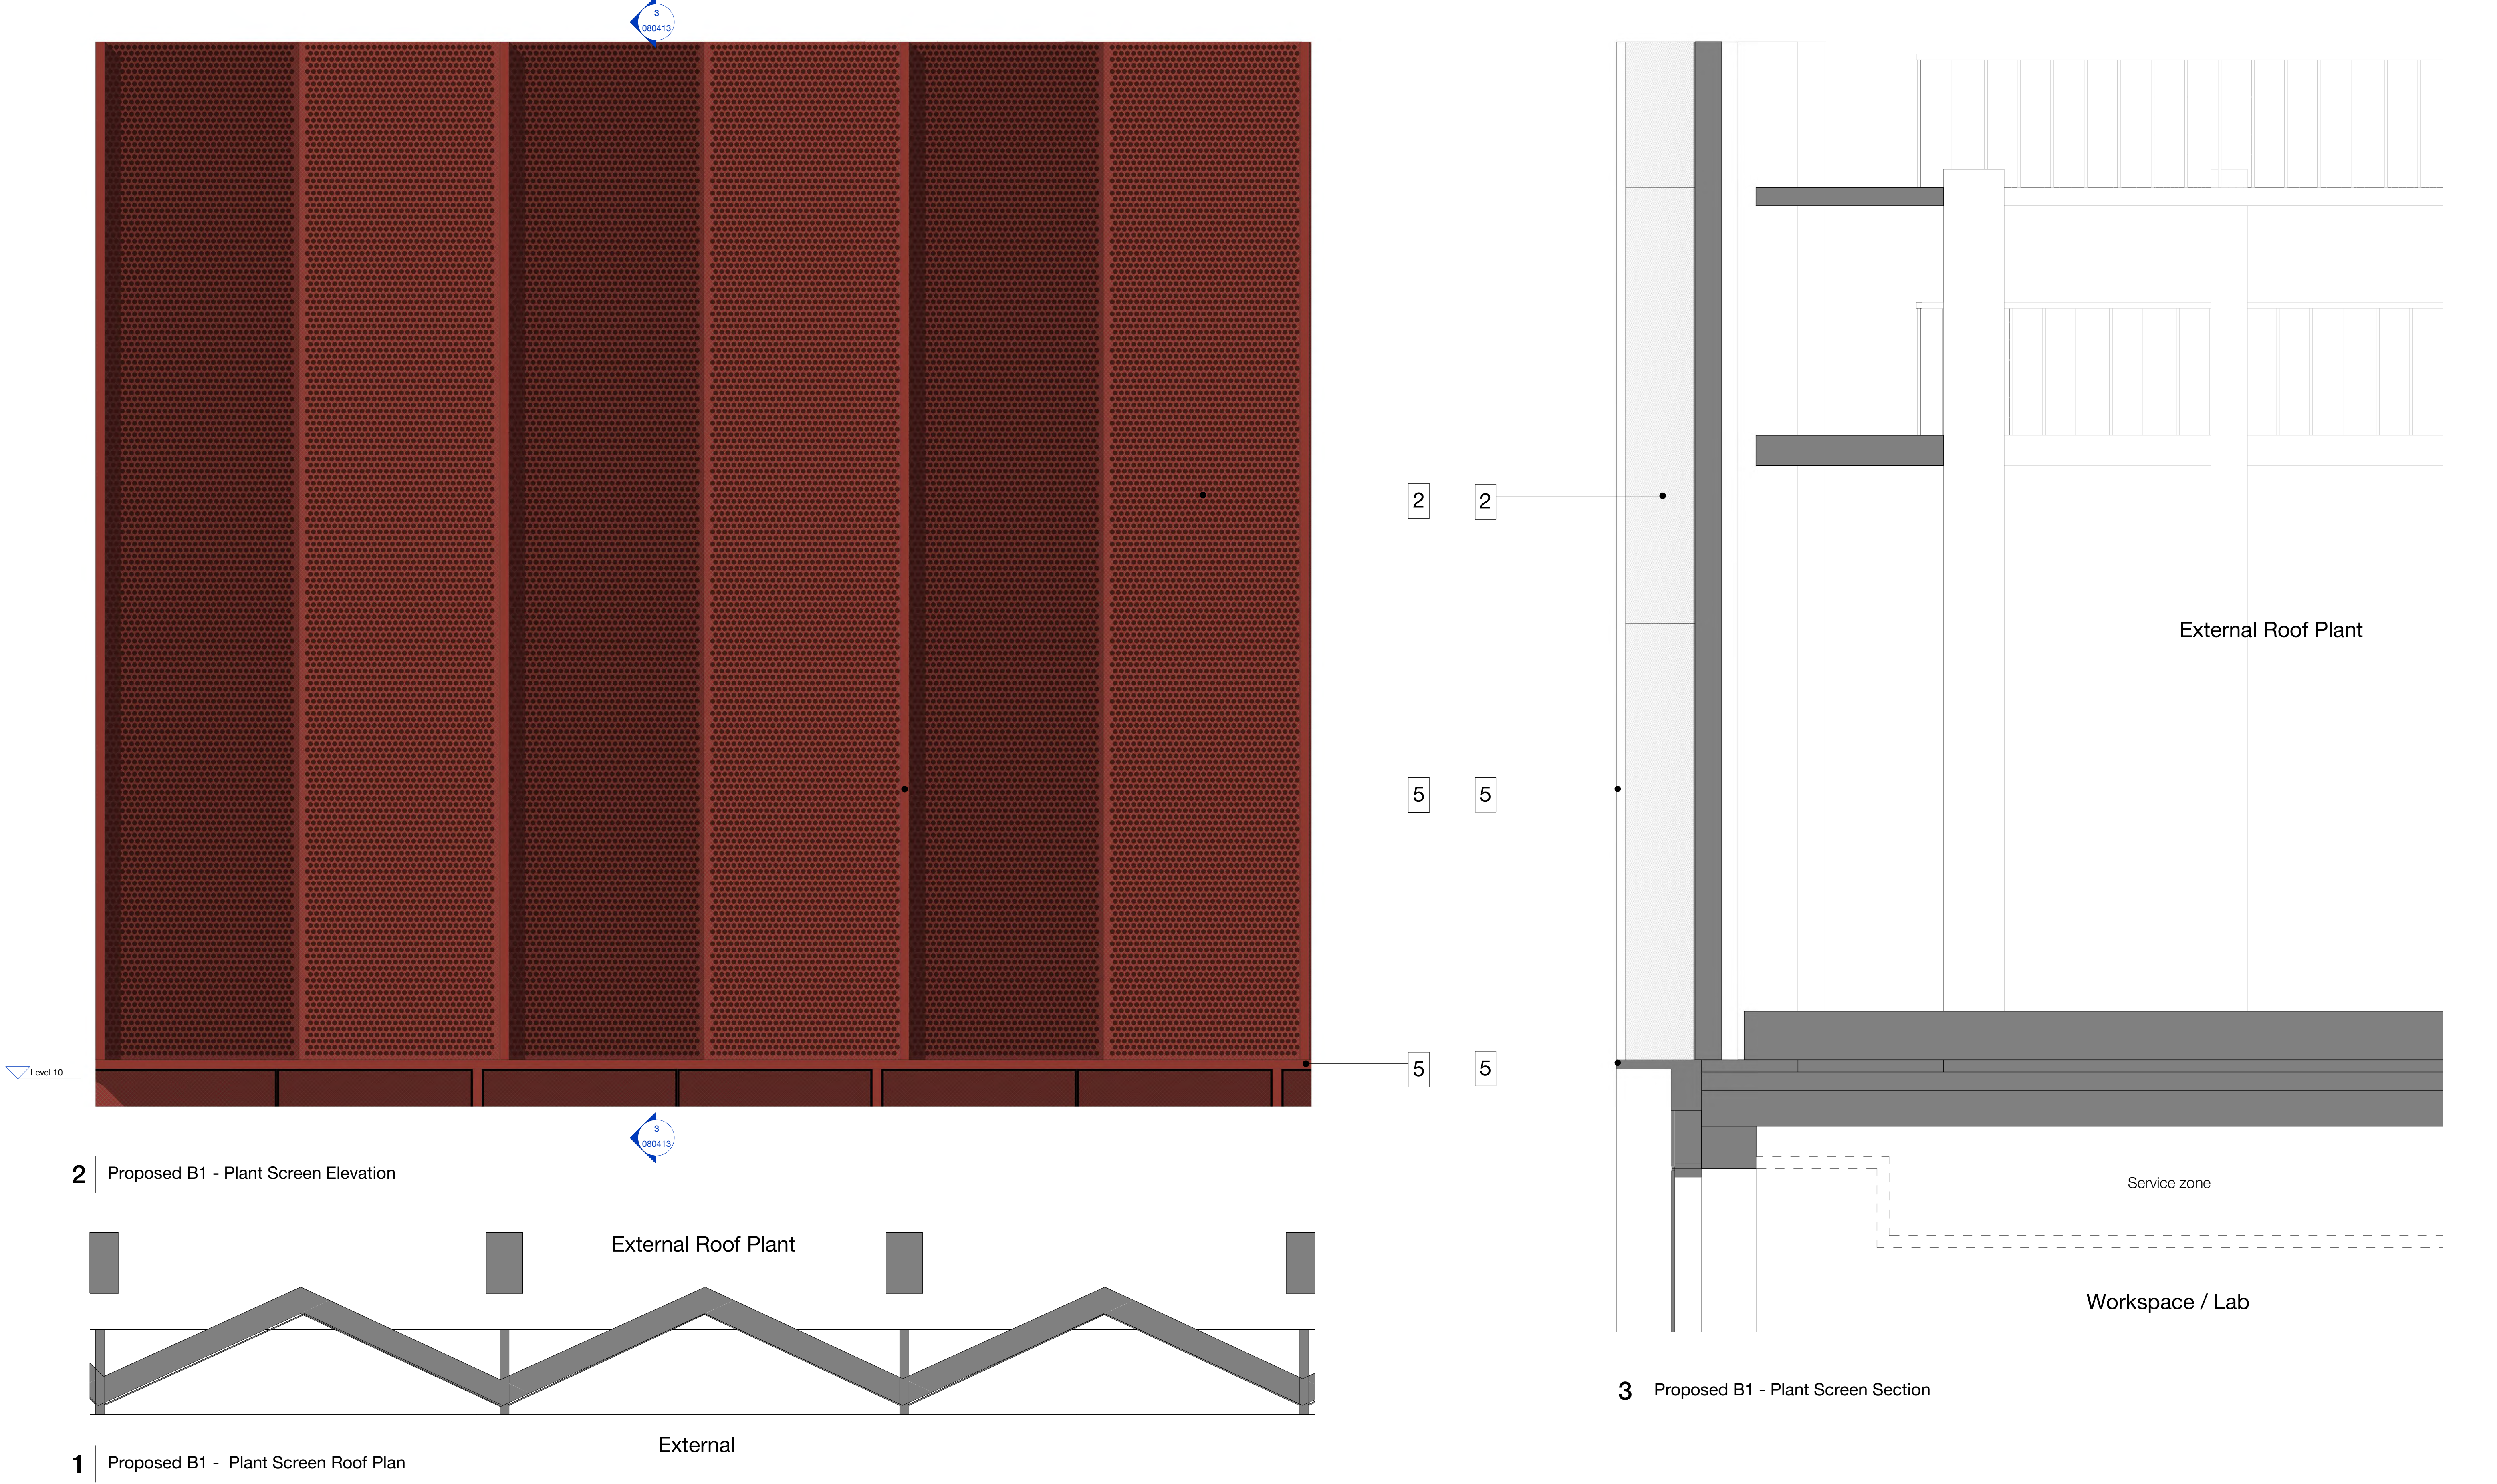

Rev	Description	Date
P1	Issued for Planning	23.06.23

Copyright Hawkins\Brown Architects
No implied licence exists. This drawing should not be used to calculate areas for the purposes of valuation. Do not scale this drawing. All dimensions to be checked on the site by the contractor and such dimensions to be their responsibility. All work must comply with relevant British Standards and Building Regulations requirements. Drawing errors and omissions to be reported to the architect. To be read in conjunction with Architect's specification and other consultant information.

- Materials Key:**
- 1. Red anodised metal frame window
 - 2. Red anodised metal perforate panel
 - 3. Red anodised metal solid panel
 - 4. Red anodised metal split solid/perforate panel
 - 5. Red anodised metal fin
 - 6. Silver anodised metal frame window
 - 7. Silver anodised metal perforate panel
 - 8. Silver anodised metal solid panel
 - 9. Silver anodised metal split solid/perforate panel
 - 10. Silver anodised metal fin
 - 11. Anodised metal frame glazed single door
 - 12. Anodised metal frame glazed double door
 - 13. Anodised metal frame glazed revolving door
 - 14. Light grey brick



Scale @ A1 1 : 25	Date June 2023	Job Number 220077	Project Upper Brook Street Manchester M1 2EH
Drawn By SA	Checked By LB	Status S2	
Drawing No. UBS-HBA-B1-XX-DR-A-080413	Rev P1	Purpose of Issue For Planning	Drawing Proposed B1 - Bay Study - Plant Screen

26-28 Hilton Street
Manchester M1 2EH

mail@hawkinsbrown.com
hawkinsbrown.com

Hawkins\Brown