





Note:
Do Not Scale from this drawing.
Dimensions are to be checked on site.
If in doubt please ask.

GENERAL NOTE:

All construction shall be undertaken and completed in strict accordance with all drawings, specifications, statutory Building and Planning regulations, Health and Safety regulations, all relevant codes of practice requirements and manufacturers' recommendations and instructions.

Any discrepancies in constructional information should be reported immediately to the contract administrator prior to commencement of any work.

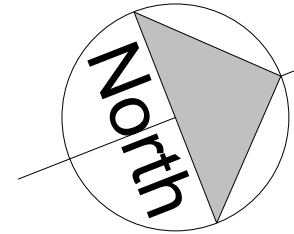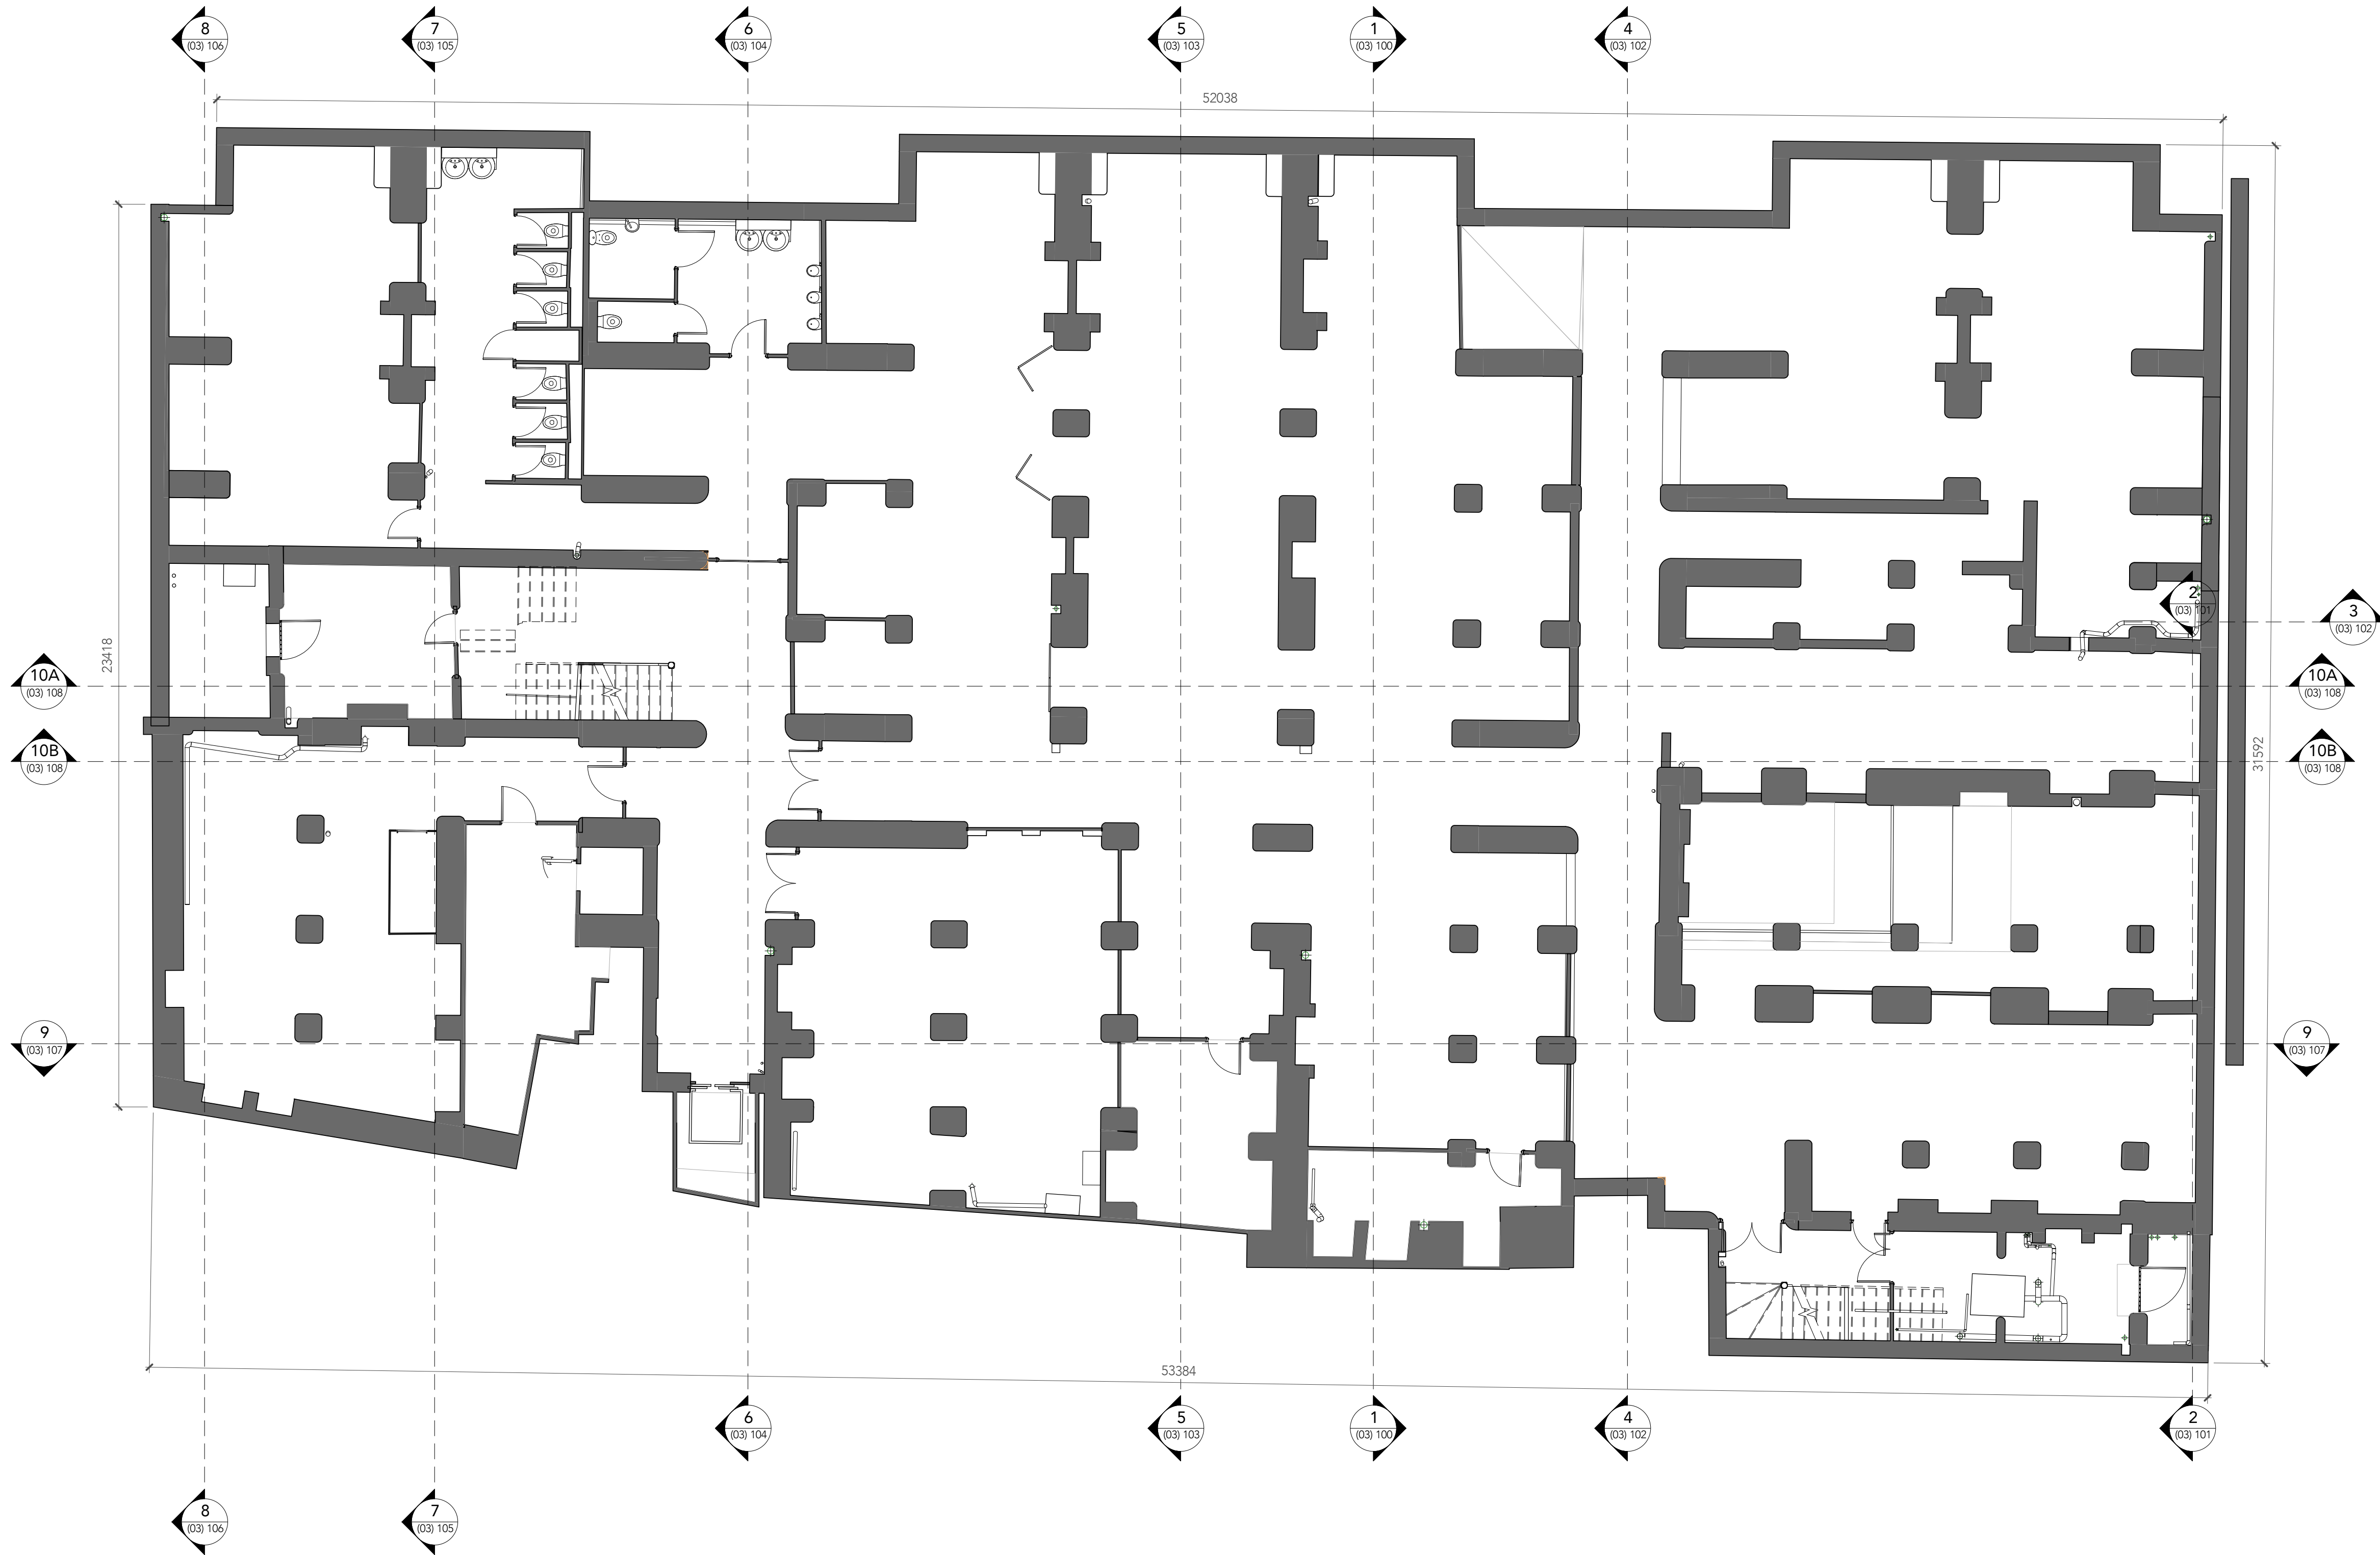

0 29/04/20 AA For Information

Rev Date Ints Details

© The moral rights of the author are hereby asserted.
This drawing and design is the sole property of Buttress Ltd and must not be reproduced without permission.
Buttress Ltd is Registered in England and Wales: 5383973

Buttress

41 Bengal Street
Manchester
M4 6AF

T 0161 236 3303
E contact@buttress.net
W www.buttress.net

Project Title Barton Arcade

Client VT Group

Location Manchester

Drawing ref Existing Lower Basement Plan

Date 01/05/2020 10:27:26 Scale 1 : 100

Checker AA Orig Paper Size A1

Job No. **8675** Status **Information**

Project: Origin: Zone: Level: Type: Disc: Number: Rev:

8675-BUT-ZZ-LB-DR-I- (01) 110-0