


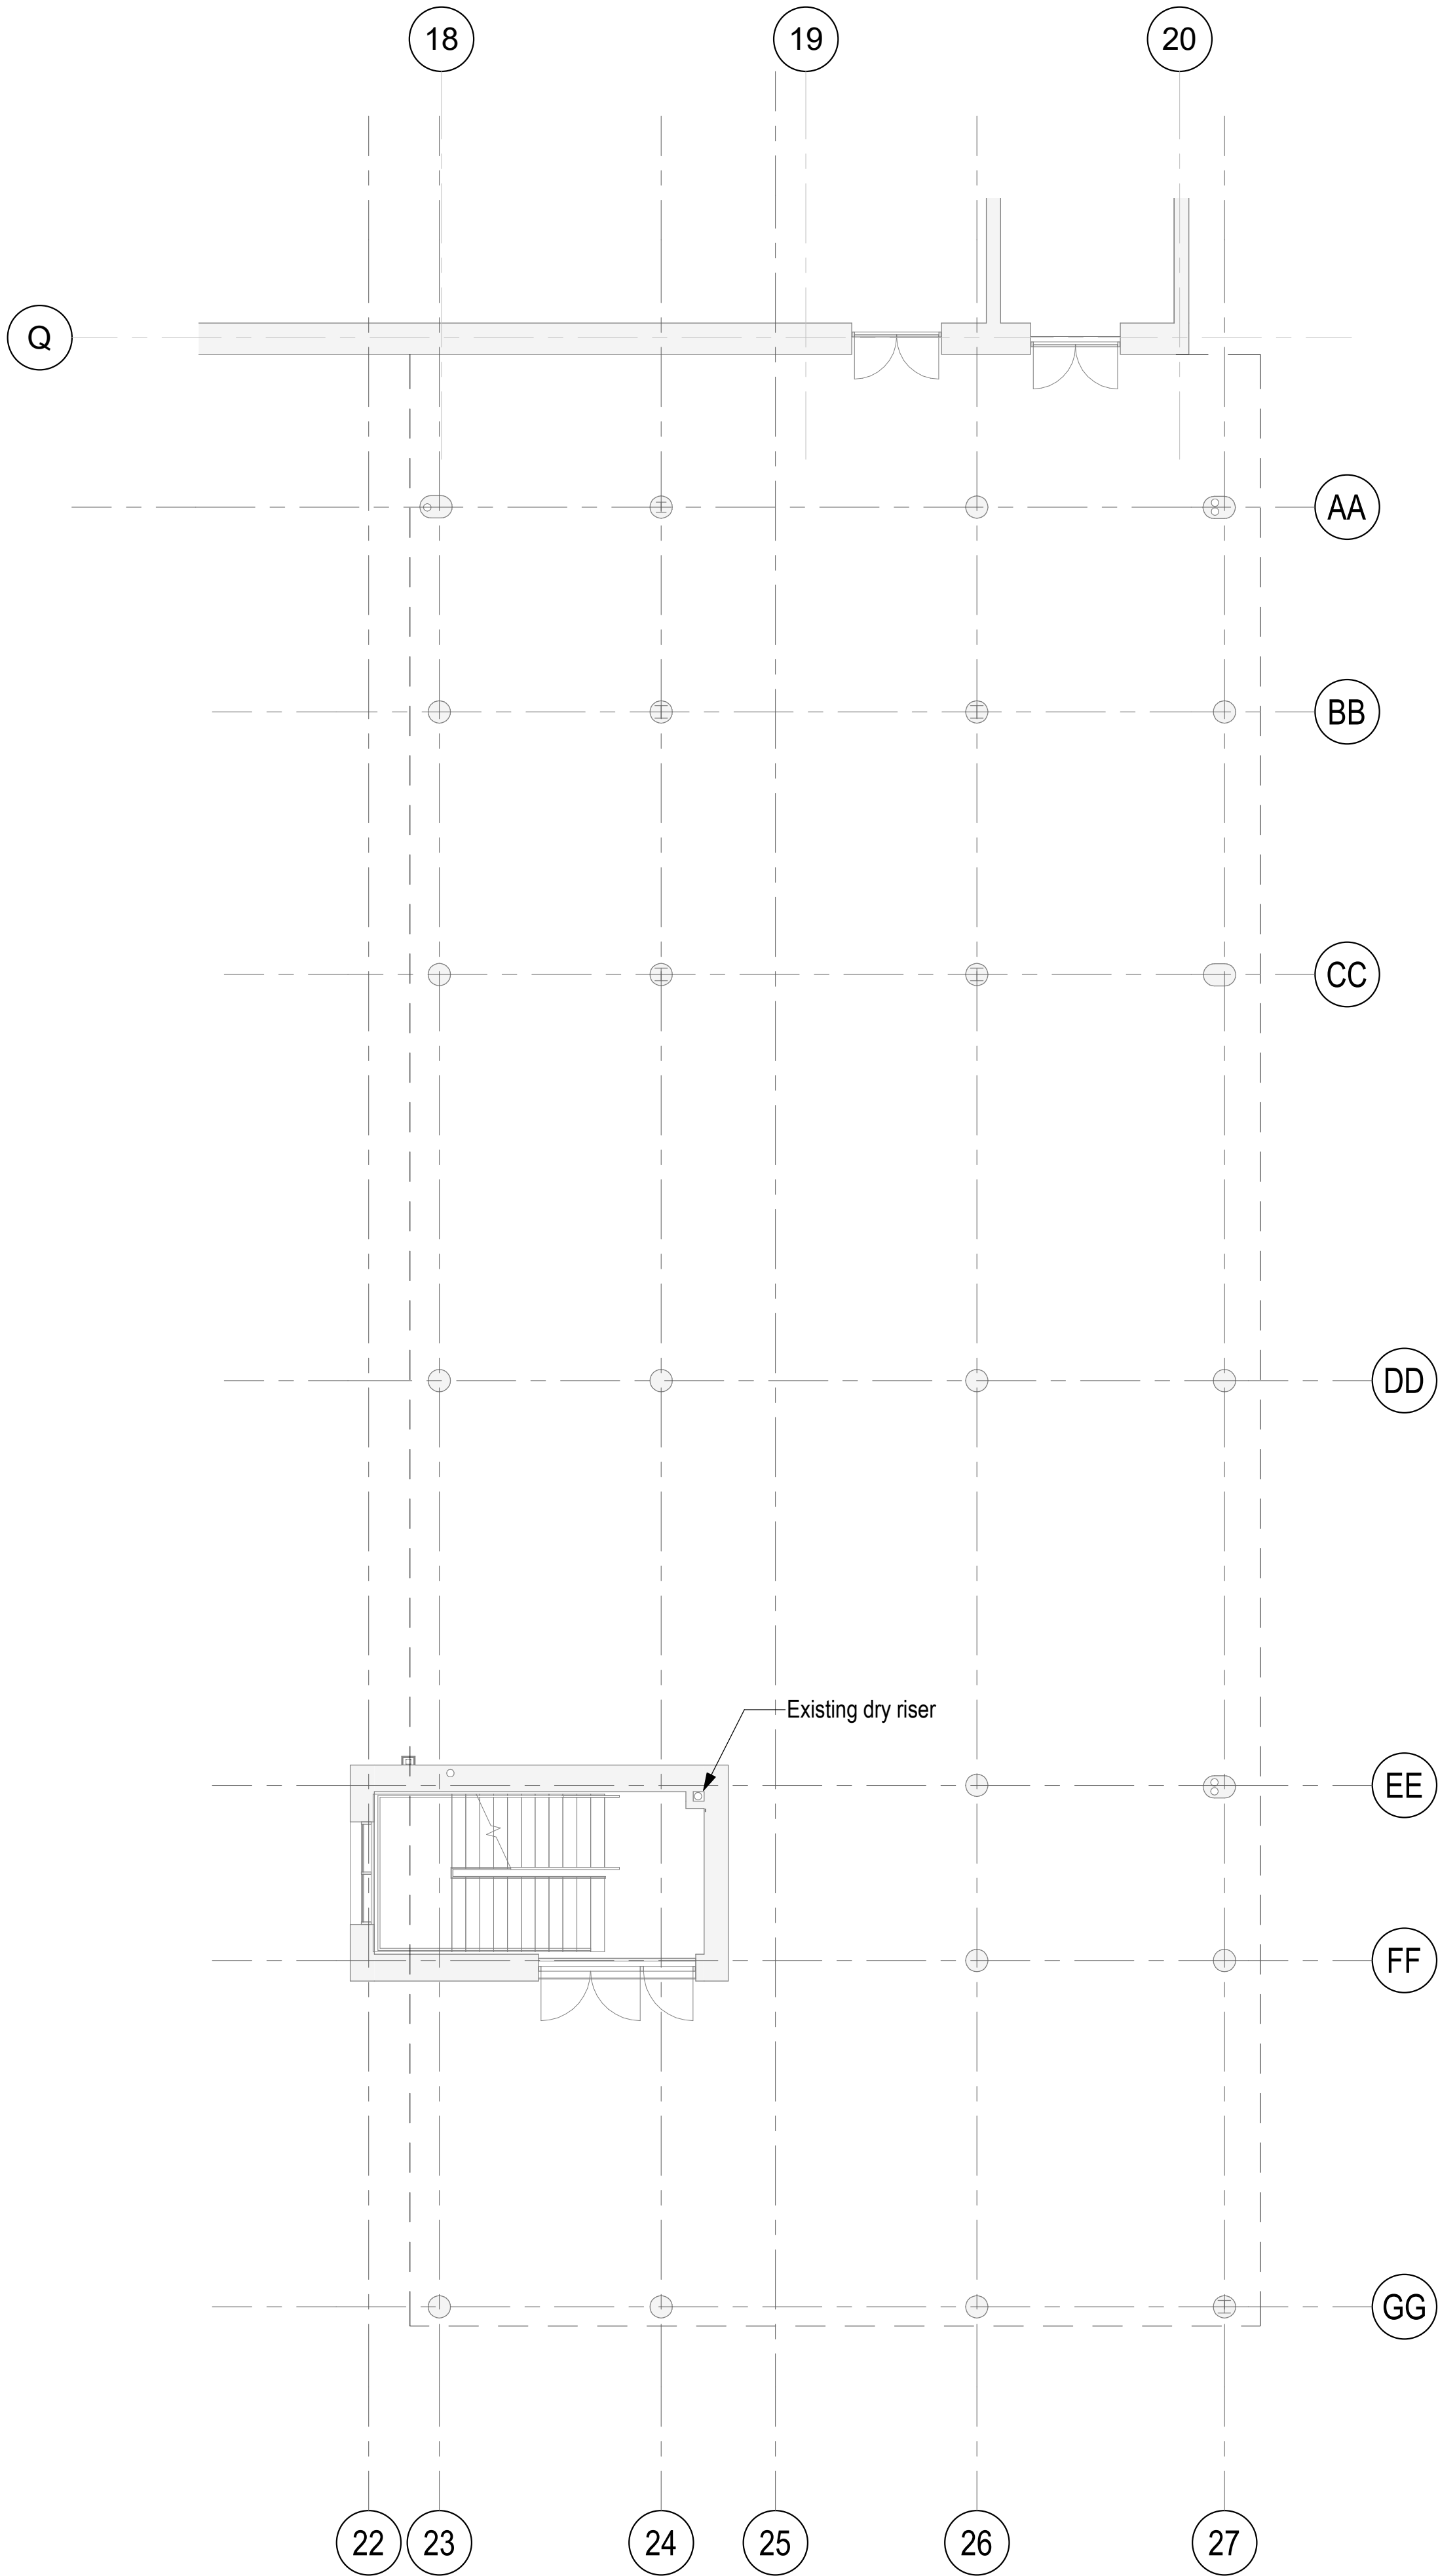

LEVEL 0 EXISTING PLAN

1 : 100 @ A1

© Copyright: All rights reserved. This drawing must not be reproduced without permission. Do not scale from this drawing. All dimensions are in millimetres unless otherwise stated. Any discrepancies should be reported to the Architect.



P01	Issue for Planning		10/05/23	JP	PH	
Revision	Description		Date	Drawn	Checked	
Halliday Meecham Architects Limited						
111 Piccadilly Manchester M1 2HY +44 (0)161 661 5566						
4 Devonshire Street London W1W 5DT +44 (0)203 440 5175						
hma@hallidaymeecham.com www.hallidaymeecham.com						
Client: Ardwick Academy						
Project: Ardwick DT Fitness Suite						
Phase/ Location: 345 Stockport Rd, Manchester M13 0LF						
Drawing: Existing GA Plan						
Scale @ A1	Scale @ A3	Date:	Drawn:	Checked:	Job No.	Drawing No.
1:100	1:200	05/10/23	JP	PH	5627	00005
Drawing Ref. 5627-HMA-00-00-DR-A-00005						Revision P01