


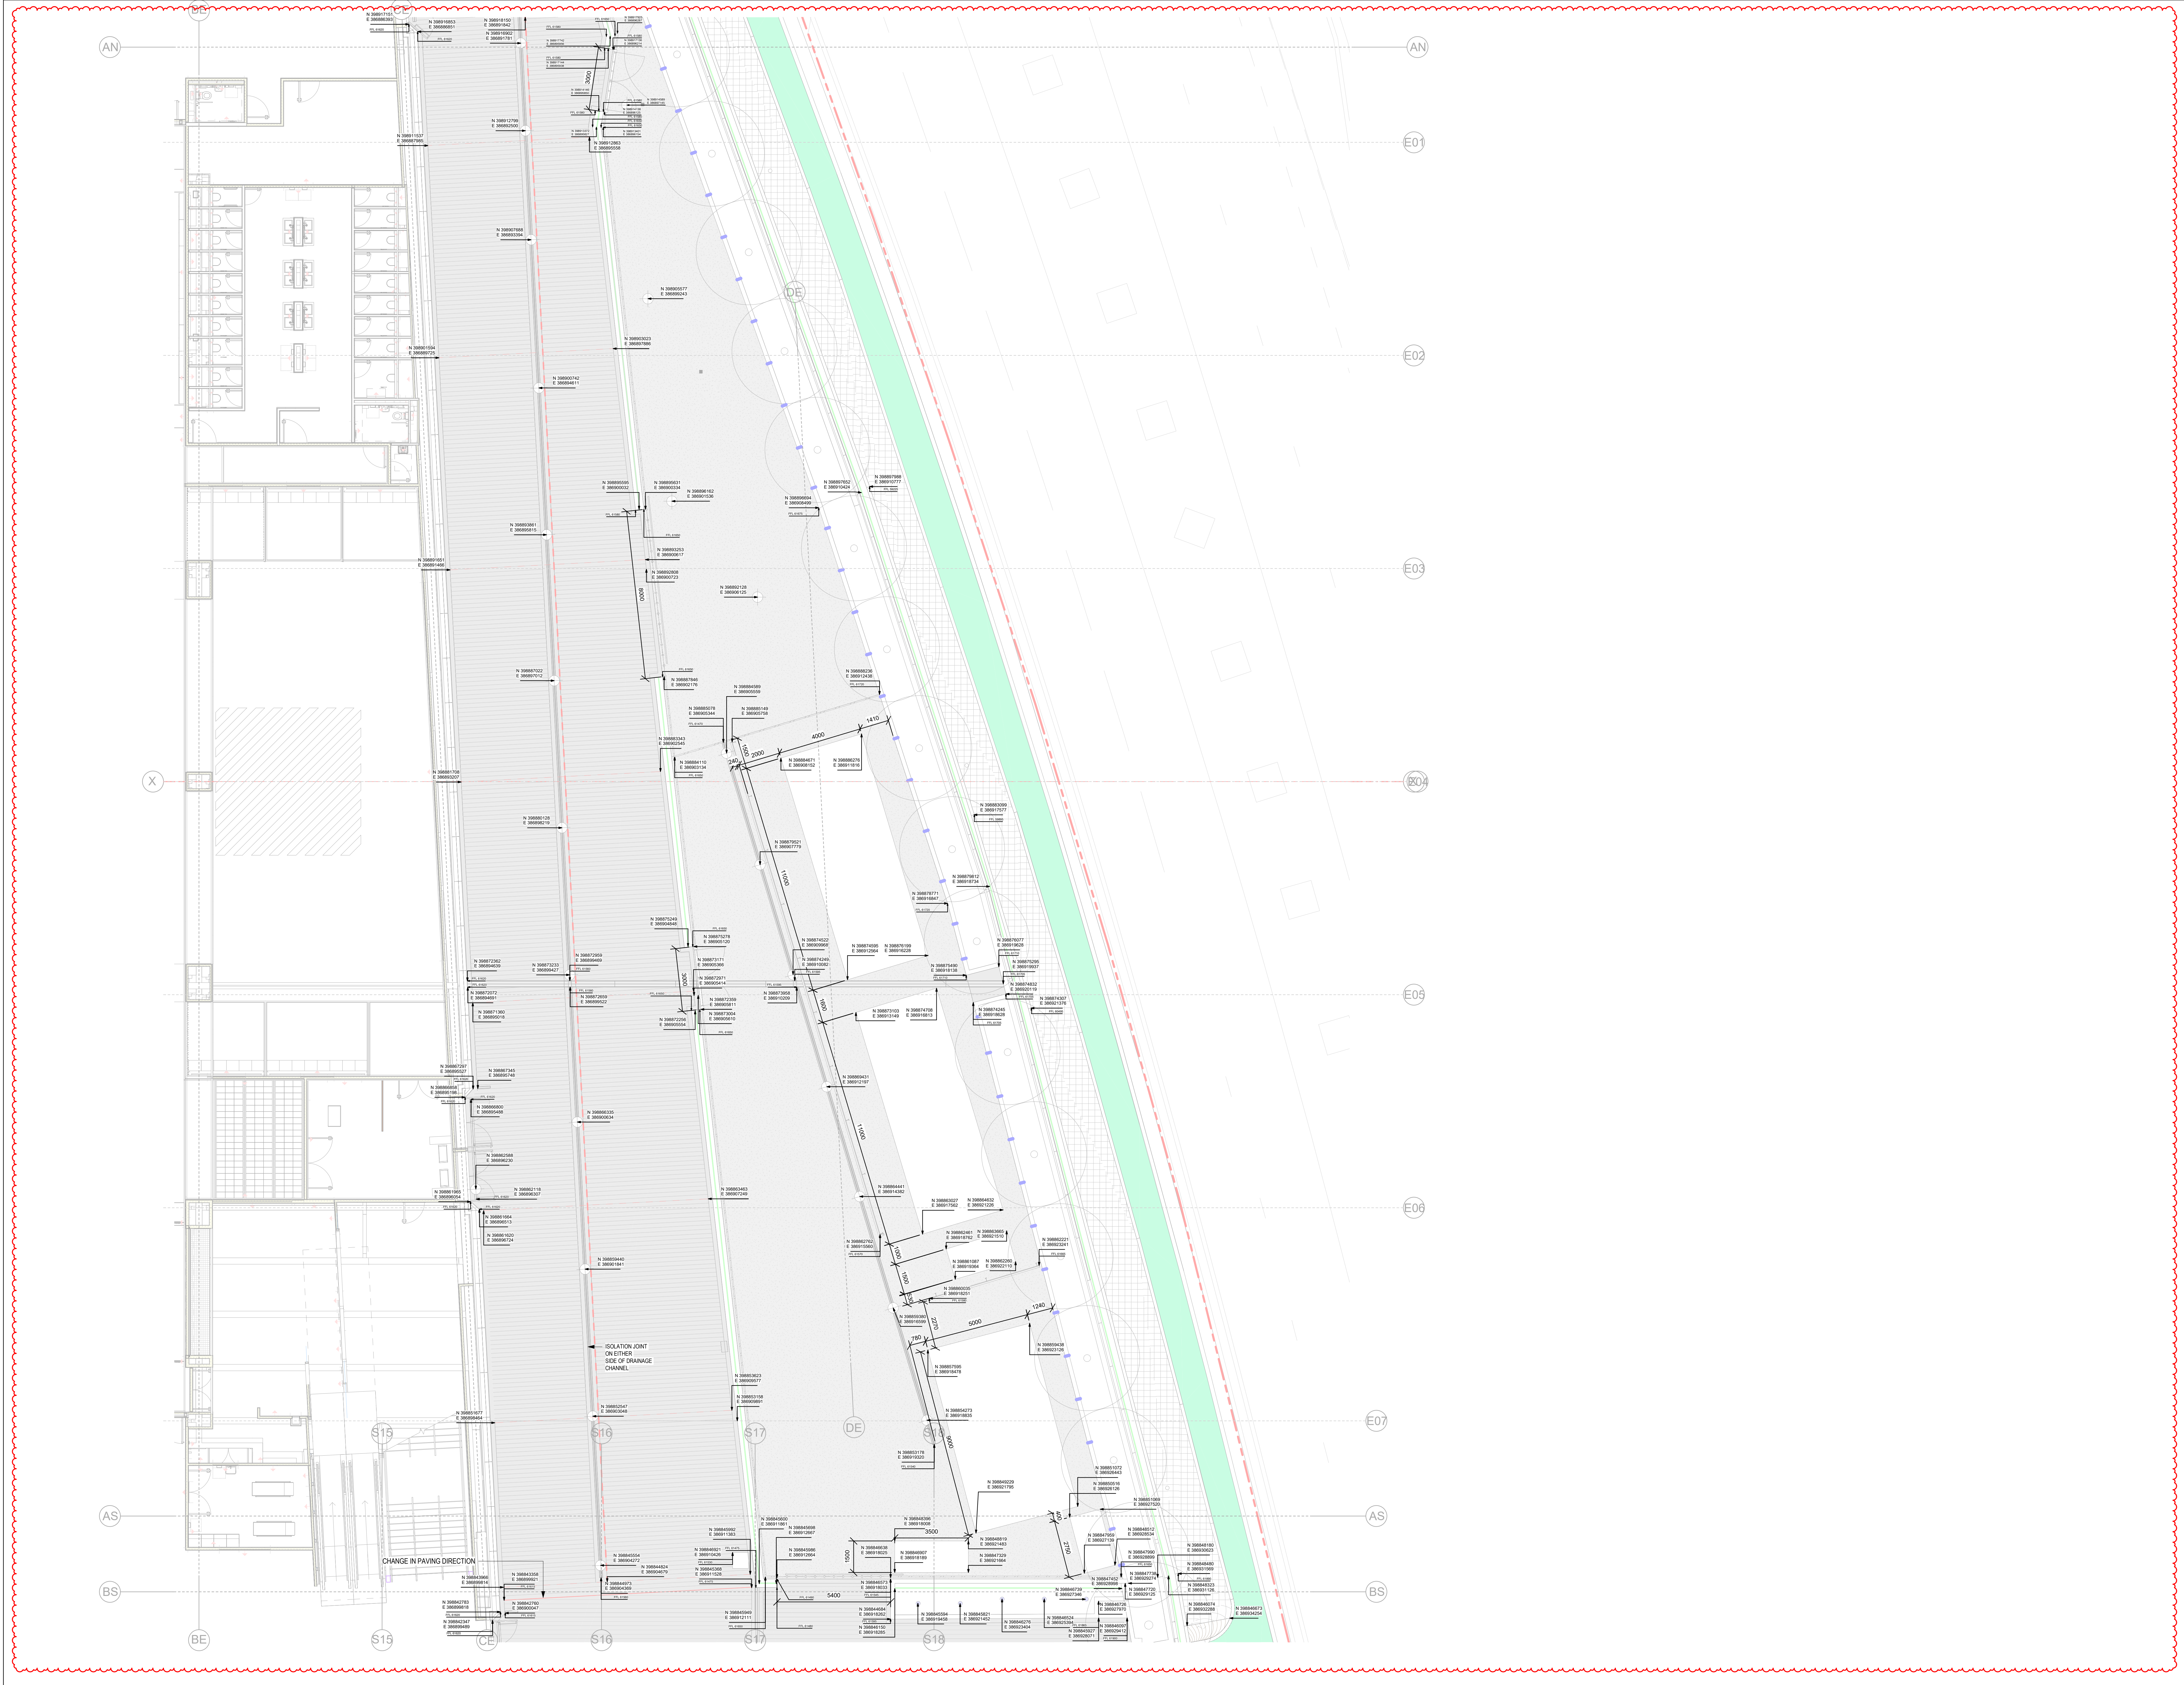

Suitability Code (as defined in ISO 19650-2:2018)

Work in Progress (WIP)

S0 - Under Review

Shared (Non-Contractual)


S1 - Suitable for co-ordination
S2 - Suitable for information
S3 - Suitable for review & comment
S4 - Suitable for stage approval
S5 - Withdrawn
S6 - Suitable for PM authorisation
S7 - Suitable for AM authorisation

Published (Contractual)

A1, A2, A3, Etc - Authorised and accepted
B1, B2, B3, Etc - Partial sign-off (with comments)

Published (AIM Acceptance)

CR - As constructed record document

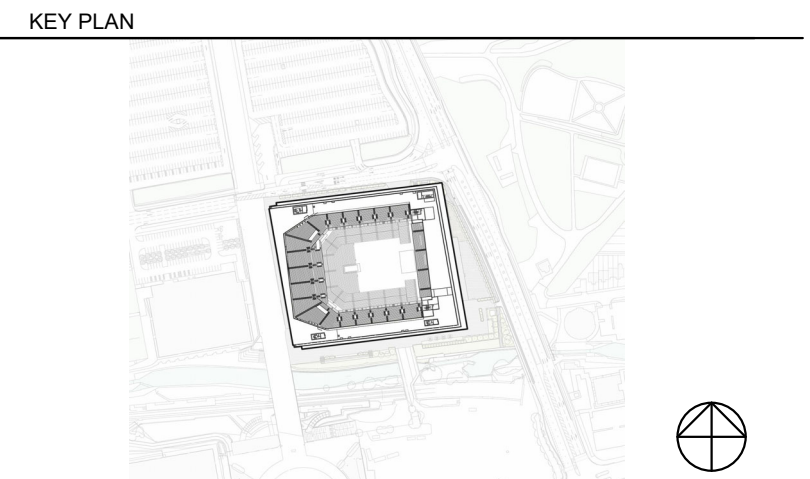

KEY

--- PLANNING APPLICATION BOUNDARY

• N XXXXXXXXXX
• E XXXXXXXXXX
COORDINATES AT SPOT

⊕ DRAINAGE PENETRATION OUTLET IN STRUCTURAL SLAB

THIS DRAWING IS ONLY TO SCALE IF IT IS REPRODUCED AT THE CORRECT PAPER SIZE

1:100@A0

0 1 2 3 4 5

ALL INTERNAL LAYOUTS AND USES ARE SHOWN FOR ILLUSTRATIVE PURPOSES ONLY AND ARE NOT FOR DETERMINATION

Safety, Health and Environmental Information

In addition to the hazards / risks normally associated with the types of work detailed on this drawing, note the following risks and information:

Construction	See risk register
No abnormal risks identified with this package of work.	

For information relating to Live, Closing and Maintenance see the Health and Safety File. It is assumed that all works will be carried out by a competent contractor working, where appropriate, to an approved method statement.

dst

OVG INTERNATIONAL

© COPYRIGHT: ALL RIGHTS RESERVED

THIS WORK IS COPYRIGHT AND CANNOT BE REPRODUCED OR COPIED IN ANY FORM OR BY ANY MEANS WITHOUT THE WRITTEN PERMISSION OF POPULOUS. ANY LOAN, EXPRESS OR IMPLIED, TO USE THIS DOCUMENT FOR ANY PURPOSE WHATSOEVER IS RESTRICTED TO THE TERMS OF THE AGREEMENT OR IMPLIED AGREEMENT BETWEEN POPULOUS AND THE RECIPIENT PARTY.

USE FOLLOWED DIMENSIONS IN PREFERENCE TO SCALED. CHECK ALL DIMENSIONS ON SITE BEFORE PENETRATION OR SETTING OUT.

POPULOUS®

14 BLADES COURT | DODD ROAD | LONDON | SW15 2NU | UNITED KINGDOM
TELEPHONE +44 (0)20 8874 7686 FACSIMILE +44 (0)20 8874 7470
ALL PRODUCTION & INTELLECTUAL PROPERTY RIGHTS RESERVED © POPULOUS 2023

REVISIONS		
REV	DATE	DESCRIPTION
C01	27.08.2021	FENCES AND GATES ISSUED FOR CONSTRUCTION
C02	10.12.2021	HARDY LANDSCAPE PACKAGE FOR CONSTRUCTION
C03	13.07.2022	EAST POPULUS PLANTER AND MOVEMENT JOINT LANDSCAPE UPDATE FOLLOWING DCR 0099 / RPI #2008
C04	23.12.2022	LEVEL 01 AMENDMENT FOLLOWING DCRs 0098 & 0114 AND UPDATED LEVEL 01 SETTING OUT
C05	17.03.2023	ADDITIONAL INFORMATION INCLUDED

project name **Co-op Live**

the **SETTING OUT ENLARGED PLAN**

COMPOUND AREA

LEVEL 01

scale 1:100@A0

date 26/03/21

drawn FP

checked TJ

4933

Project no.

Subsidiary

project code original volume level type role number

reference **BRA-POP-ZZ-01-DR-L-8174**

C05