


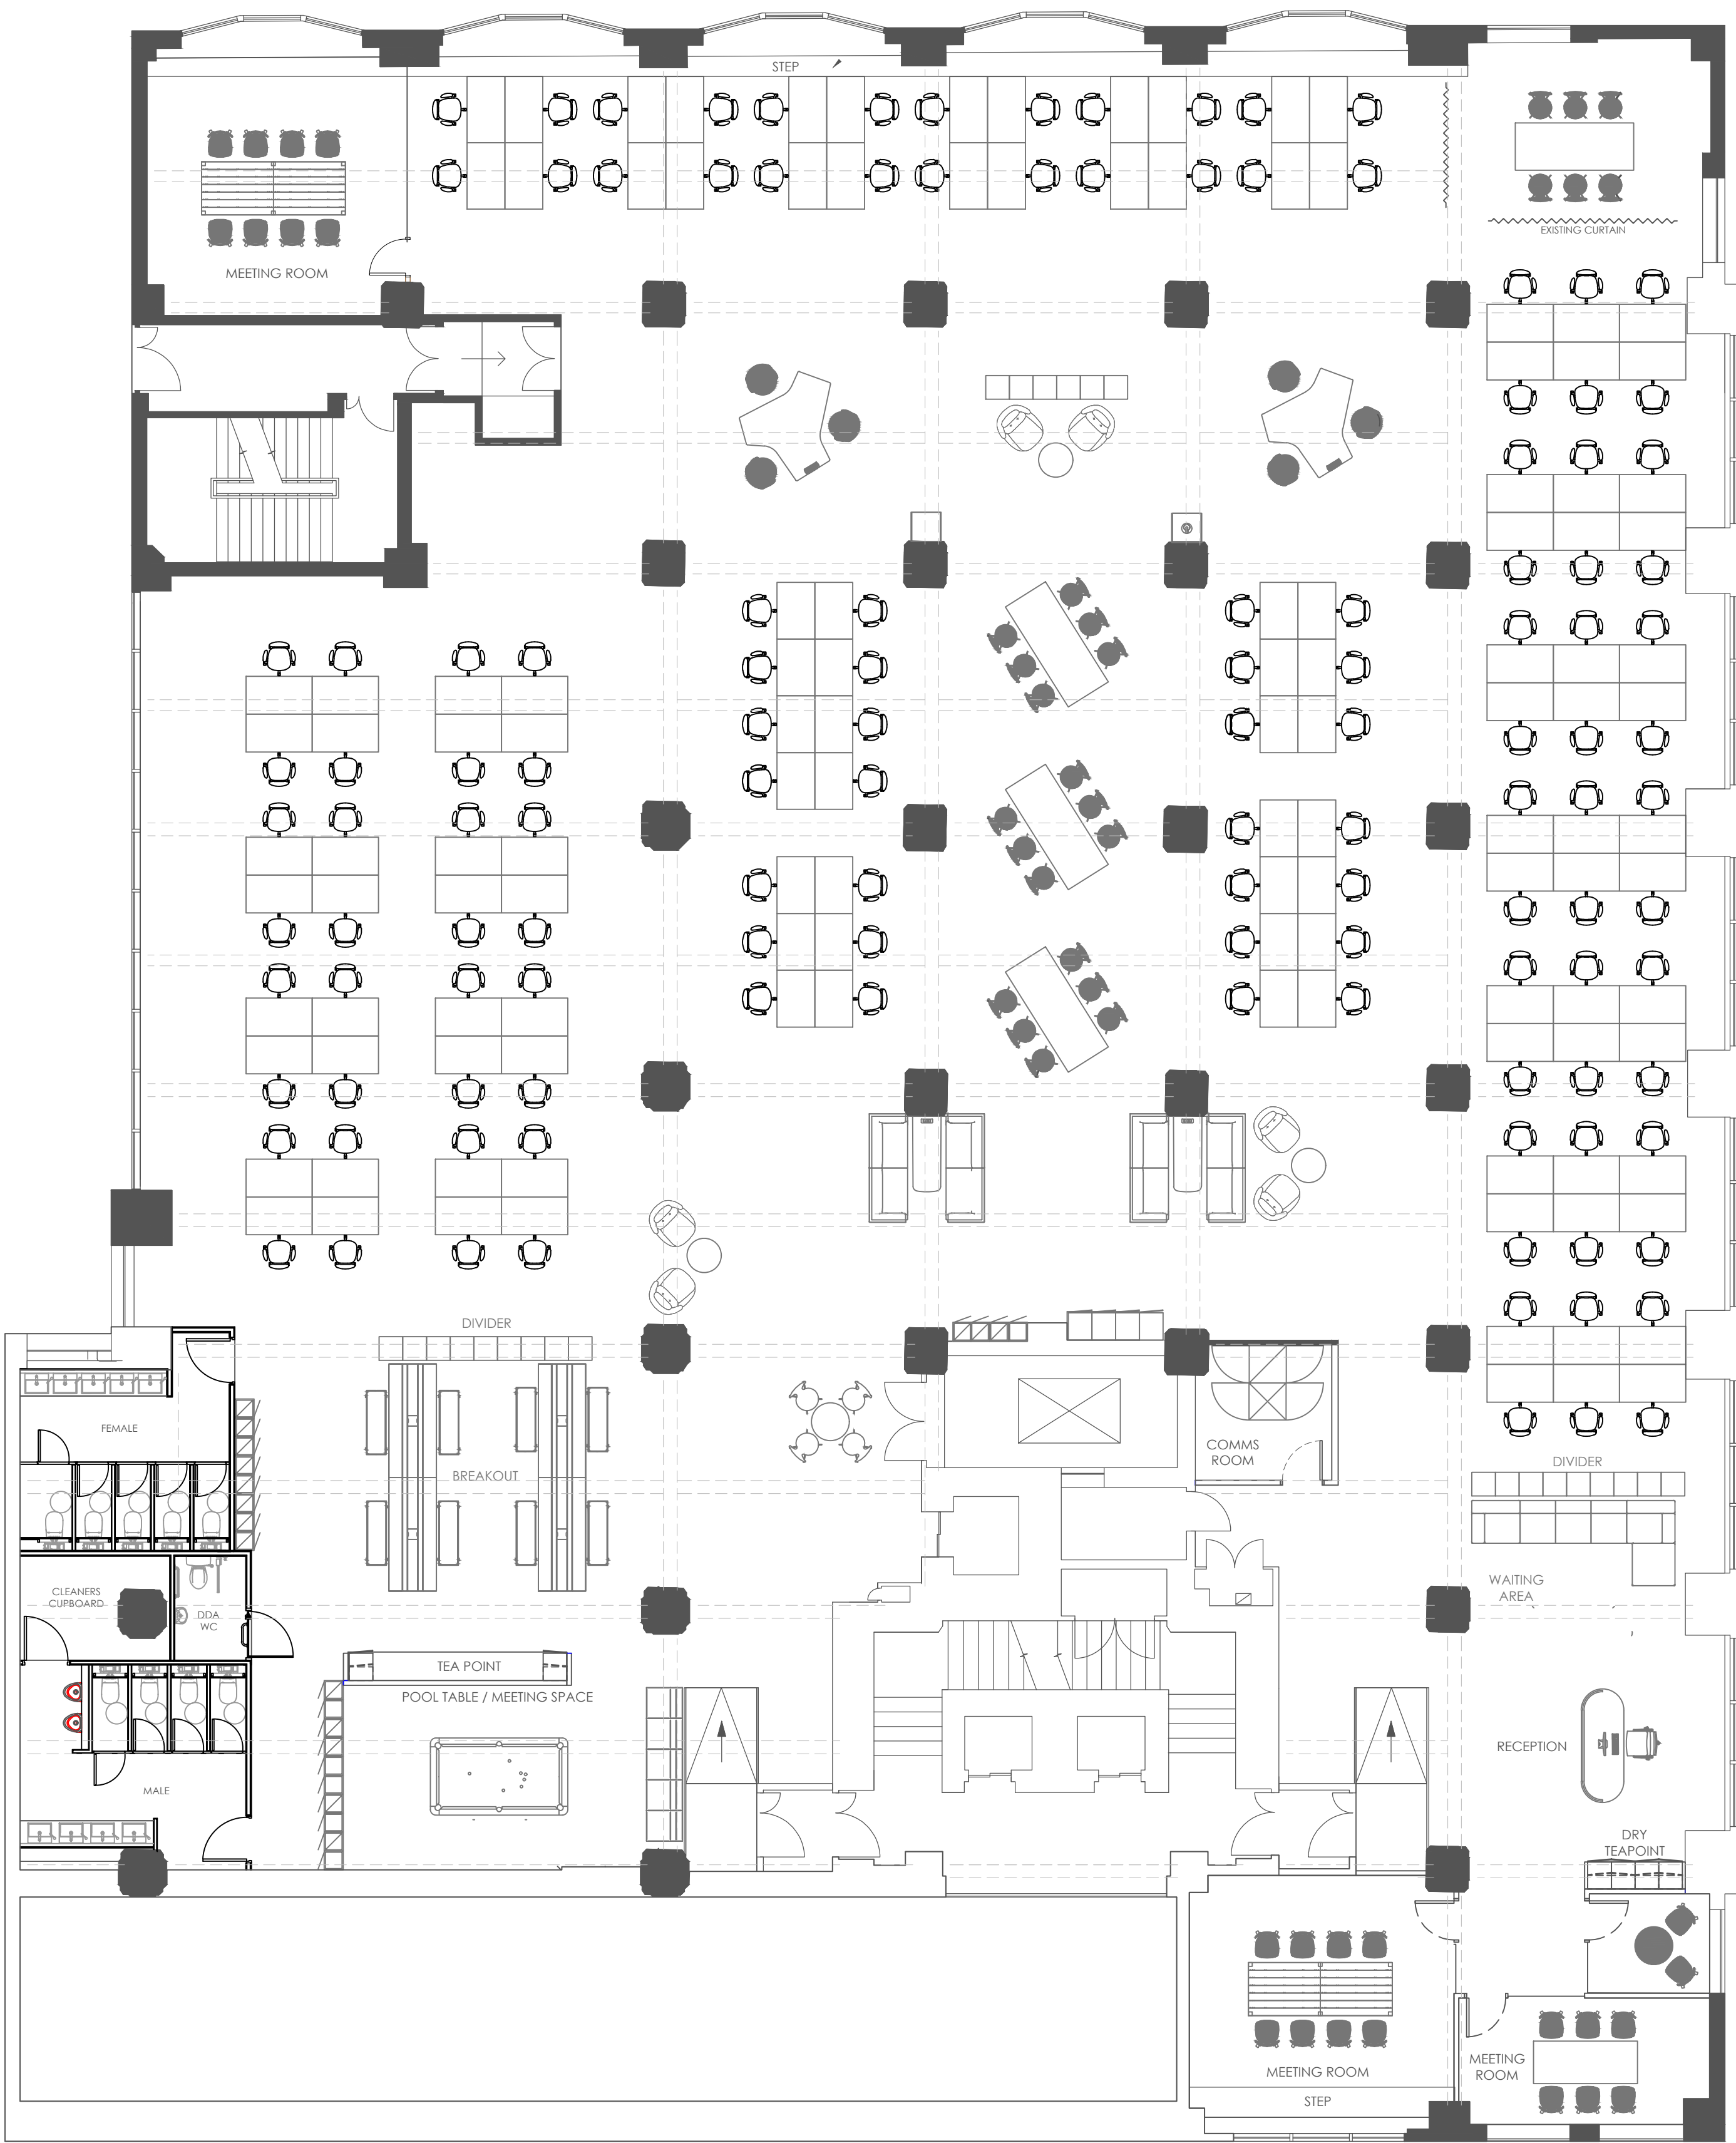

This is the property of OPUS 4. Copyright is reserved by them. The drawing is issued on the condition that it is not copied reproduced or retained by, nor disclosed to any unauthorised person, either wholly or in part, without the consent in writing from OPUS 4. Drawings are for general arrangement only. Dimensions to be checked on site by the contractor and discrepancies to be reported in writing prior to commencement of work. **IF IN DOUBT ASK**

FOR COMMENT

05.09.23
Issue Date
--
Drawn By

OPUS 4
HAPPY SPACES - HAPPY PEOPLE

The Bank Building , 11 Melbourne Street
Stalybridge, Cheshire - SK15 2JE
T : 0161 402 3340
W: www.opus-4.com
E: hello@opus-4.com

Client Name
Slater and Gordon
Floor Number
First Floor
Client Address
Lee House
The Total Buildings
56 Oxford Street
M1 6EU

Drawing Title:
EXISTING LAYOUT

Drawn By:
--

Scale:
1.100@ A1

Drawing No	Revision
D11 608 014 001	-