

GENERAL

- All adoptable sewers and associated works are to comply fully with "Design and Construction Guidance" & Local Practice.
- All highway works to be to adoptable standards and to comply fully with the Local Authority specification.
- All private drainage works are to comply fully with part H of the Building Regulations
- All existing invert levels to be checked by the Contractor at the start of works and any discrepancies notified to the Local Authority
- All levels are based on topographical survey information provided by others.
- All materials to bear the relevant B.S. kitemark and comply fully with the specifications.
- All concrete and concrete products must use Sulphate resistant cement (unless the site investigation report proves that sulphate attack from soils and groundwater will not occur)
- All opening notices etc. as required under highways acts etc. are to be obtained prior to commencement of work and displayed
- All works are to be inspected by L.A., NHBC or Relevant Water Authority as applicable.

[illegible]

Drawing Stage		Drawing Status	
	Draft	Comments	● Tender
●	Issued	Information	Construction
		● Approval	As Built

Job title

**BENNETT STREET
MANCHESTER**

REFA

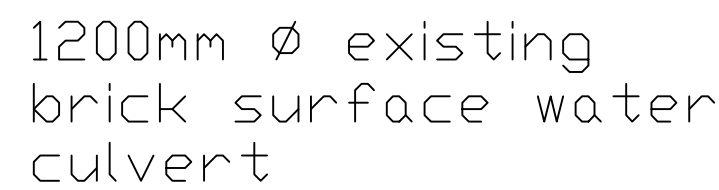
45 Bridgeman Terrace
Wigan, Lancs
WN1 1TT
Tel: -(01942) 826020
Fax: -(01942) 230816

CONSULTING ENGINEERS

CIVIL • STRUCTURAL

GEOTECHNICAL • ENVIRONMENTAL

(C) This drawing is the property of REFA and should not be copied, used or its contents divulged without prior written consent.

A1 SHEET