
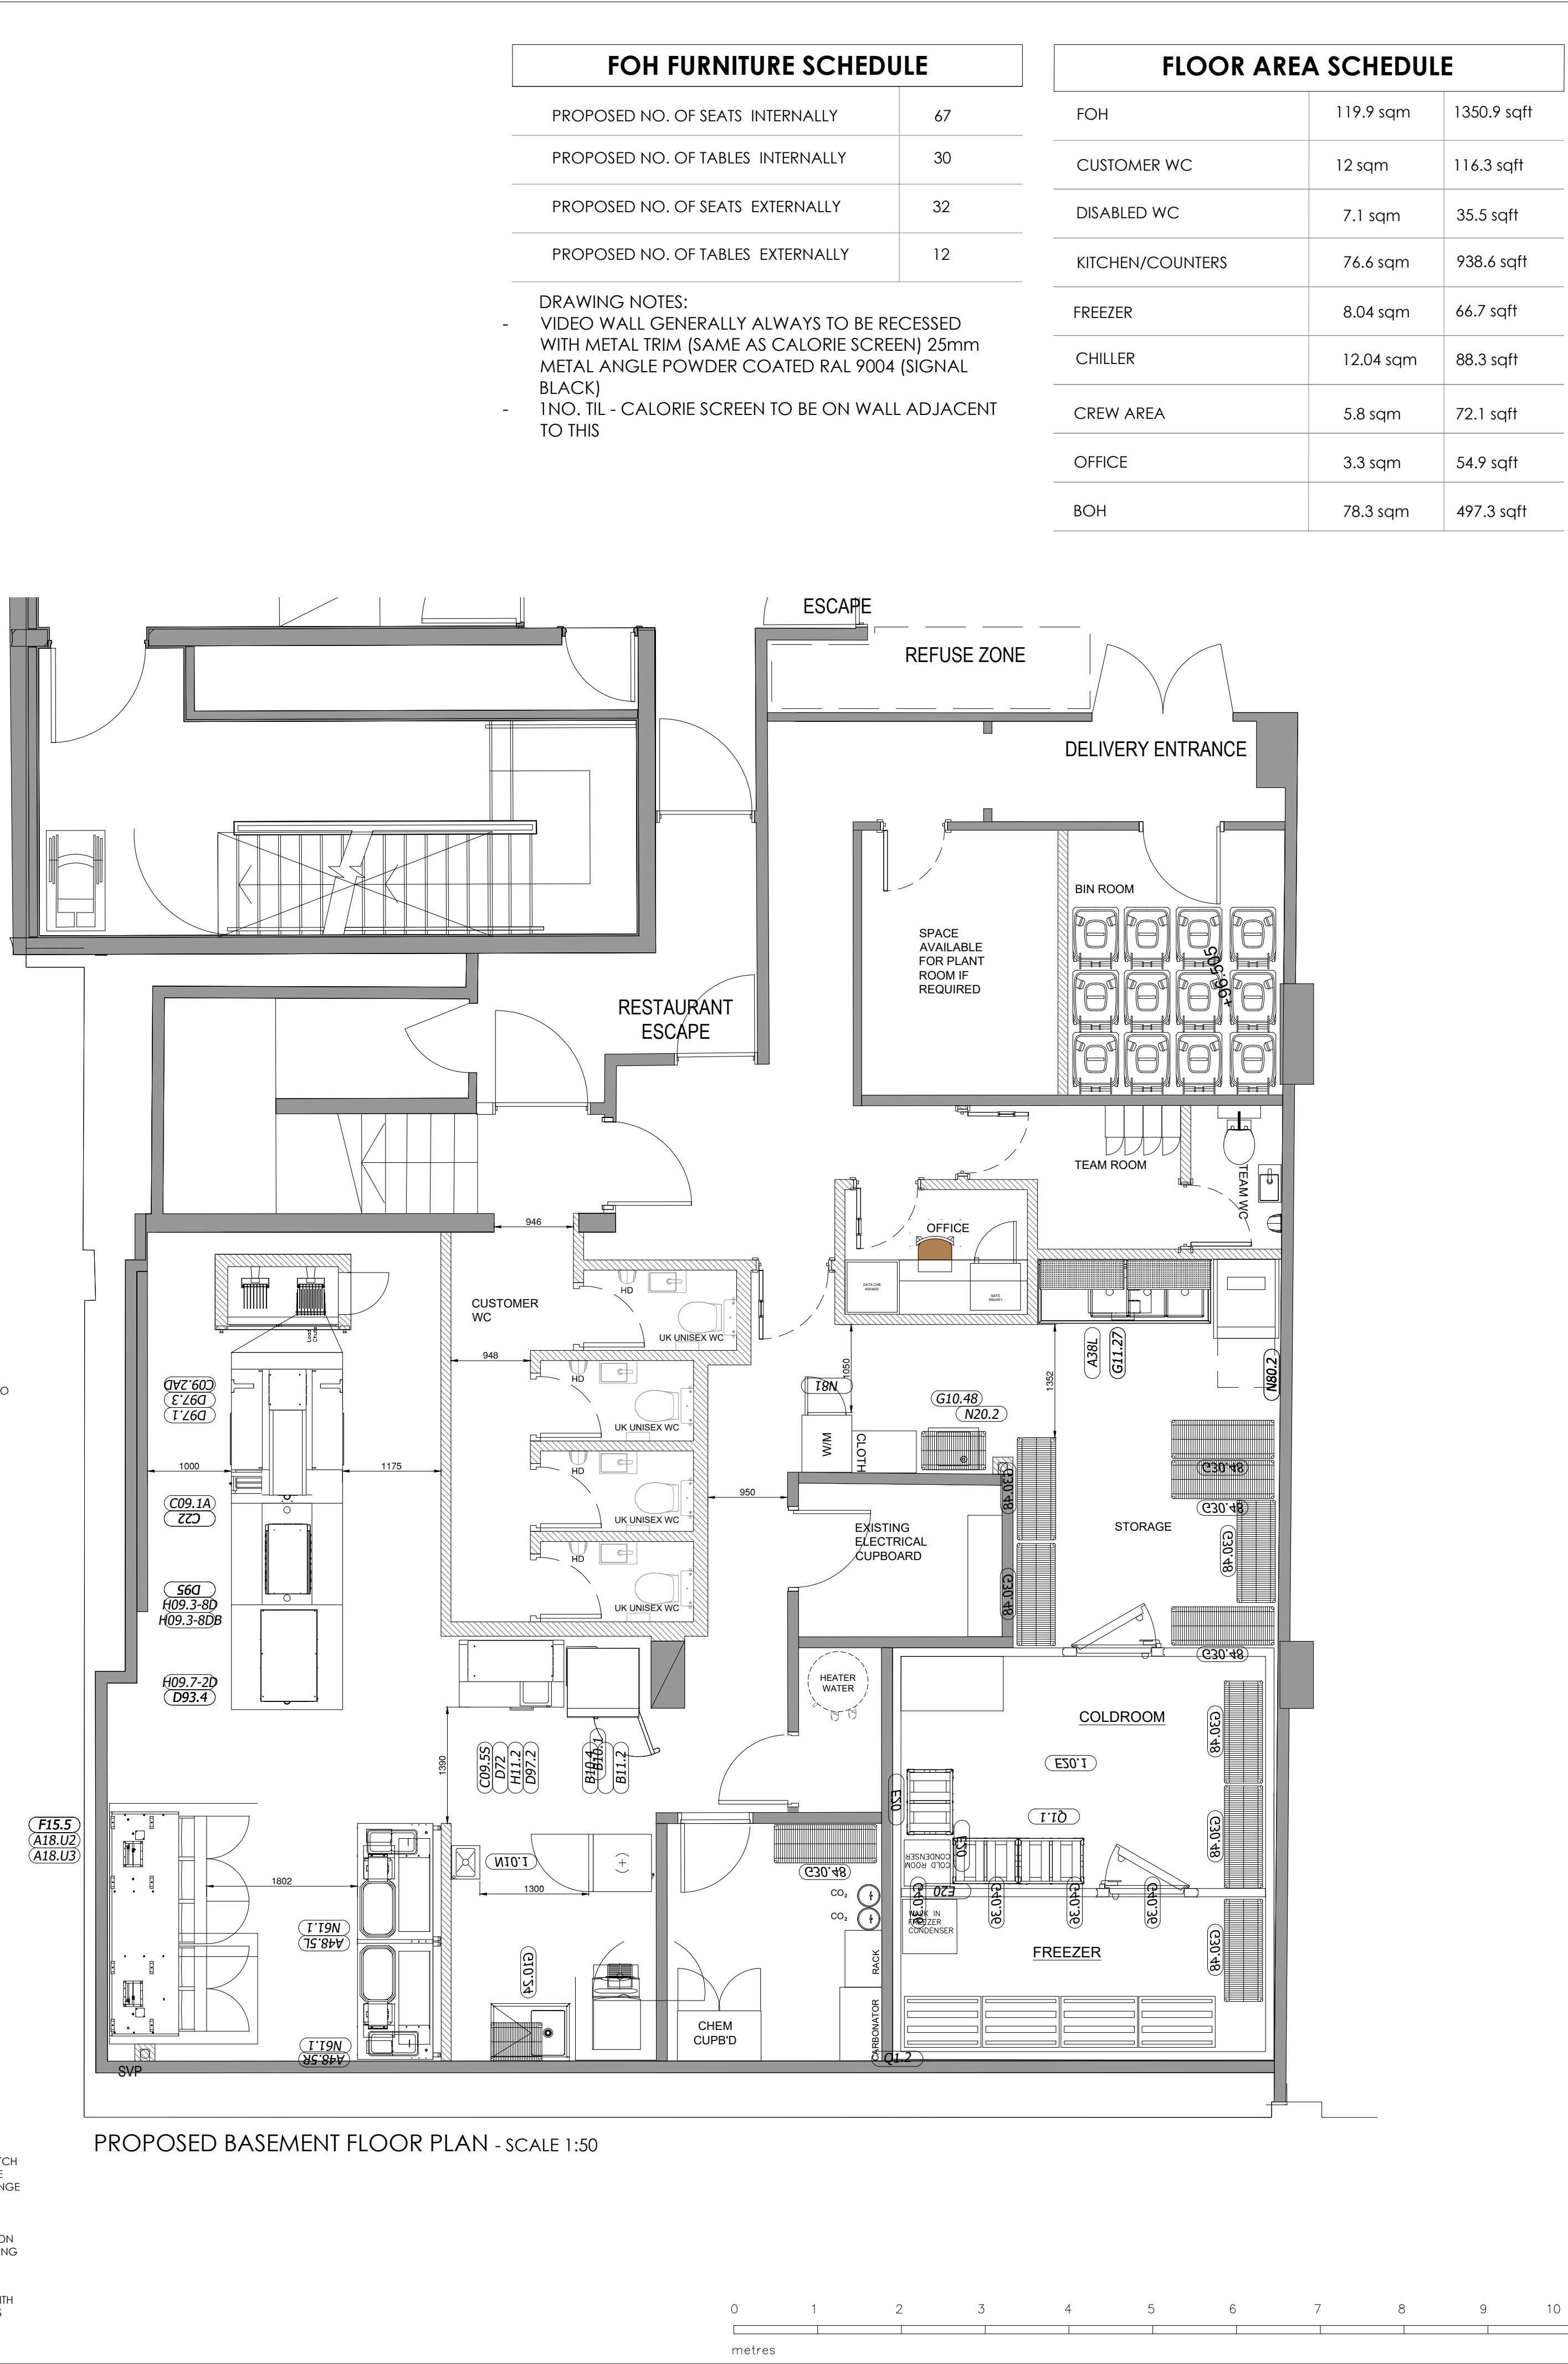


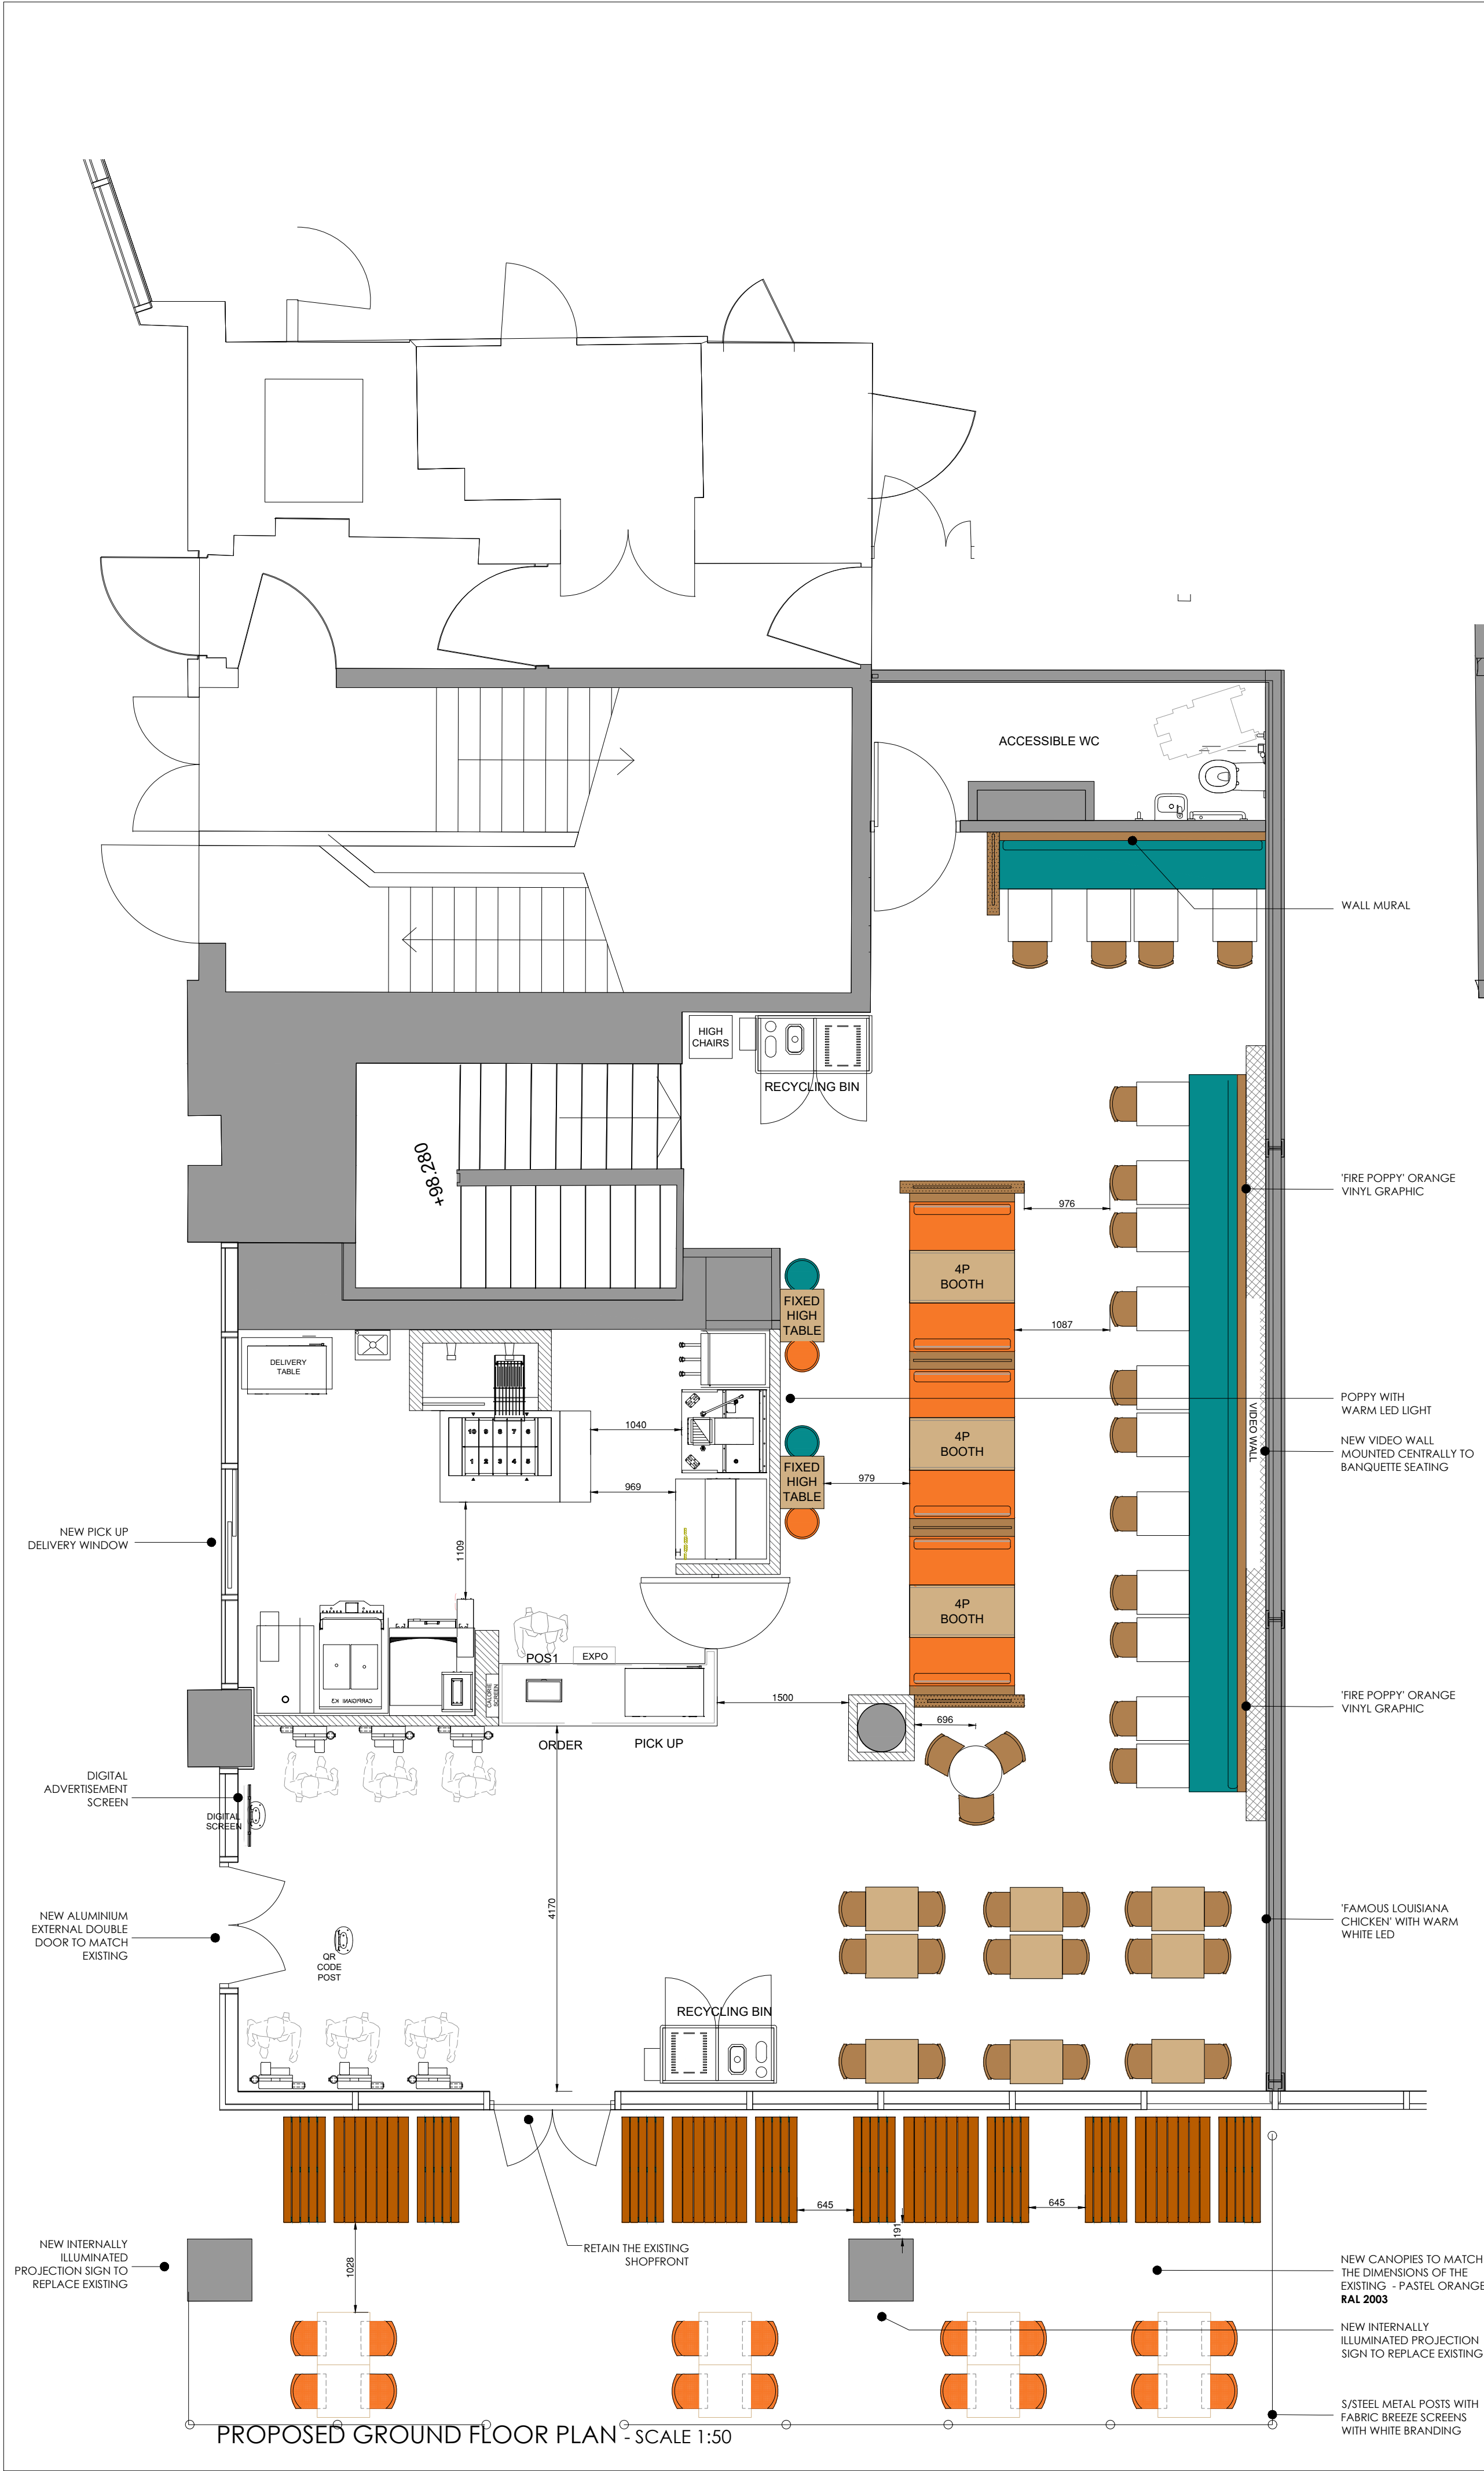

FOH FURNITURE SCHEDULE	
PROPOSED NO. OF SEATS INTERNALLY	67
PROPOSED NO. OF TABLES INTERNALLY	30
PROPOSED NO. OF SEATS EXTERNALLY	32
PROPOSED NO. OF TABLES EXTERNALLY	12

DRAWING NOTES:

- VIDEO WALL GENERALLY ALWAYS TO BE RECESSED WITH METAL TRIM (SAME AS CALORIE SCREEN) 25mm METAL ANGLE POWDER COATED RAL 9004 (SIGNAL BLACK)
- 1NO. TIL - CALORIE SCREEN TO BE ON WALL ADJACENT TO THIS

FLOOR AREA SCHEDULE		
FOH	119.9 sqm	1350.9 sqft
CUSTOMER WC	12 sqm	116.3 sqft
DISABLED WC	7.1 sqm	35.5 sqft
KITCHEN/COUNTERS	76.6 sqm	938.6 sqft
FREEZER	8.04 sqm	66.7 sqft
CHILLER	12.04 sqm	88.3 sqft
CREW AREA	5.8 sqm	72.1 sqft
OFFICE	3.3 sqm	54.9 sqft
BOH	78.3 sqm	497.3 sqft

- NOTES**
- ALL DIMENSIONS IN MILLIMETRES (mm) AND LEVELS IN METRES (m) ABOVE NATIONAL DATUM. ALL DIMENSIONS TO BE CHECKED ON SITE AND AGREED ON SITE WITH APPOINTED BUILDING CONTRACTOR/SHOPFITTER.
 - DO NOT SCALE FROM THIS DRAWING. ONLY WRITTEN DIMENSIONS SHALL BE USED.
 - THIS DRAWING IS TO BE READ IN CONJUNCTION WITH ALL RELEVANT ARCHITECTURAL DRAWINGS AND SPECIFICATIONS AS WELL AS ALL RELEVANT INFORMATION FROM THE STRUCTURAL, MEP AND CIVIL ENGINEERS.
 - THIS DRAWING HAS BEEN PREPARED IN ACCORDANCE WITH THE SCOPE OF APPOINTMENT WITH THE CLIENT AND IS SUBJECT TO THE TERMS OF THAT APPOINTMENT AND SHOULD ONLY BE USED FOR THE PURPOSE FOR WHICH IT IS INTENDED.
 - ALL NEW CONSTRUCTION AND MATERIALS ARE TO CONFORM TO LOCAL BY LAWS, CURRENT BUILDING REGULATIONS AND BRITISH STANDARDS.
 - THIS DRAWING AND ALL OF THE INFORMATION SHOWN IS THE PROPERTY OF @ ARCHITECT (UK) LTD AND SHALL NOT BE COPIED WHOLE, OR IN ANY PART, OR USED FOR ANY OTHER PURPOSE WITHOUT WRITTEN PERMISSION OF THE COMPANY.

REV.	DATE	DESCRIPTION	BY
POPEYES			
@ ARCHITECT			
© Architect (UK) Ltd Suite 2, Clocktower House, Station Road West Horndon, Essex CM13 3XL 01708 477899 office@architect.ltd.uk www.architect.ltd.uk			
CLIENT POPEYES			
PROJECT PICCADILLY GDNS			
1 PICCADILLY GARDENS MANCHESTER			
DRAWING TITLE PROPOSED GA PLANS			
SCALE @ A1 1:50			
DRAWN NS		CHECKED RB	
PURPOSE OF ISSUE TENDER STAGE		STATUS SO	
DRAWING No 23.0085-A-DR-PL-20-101		REV -	