


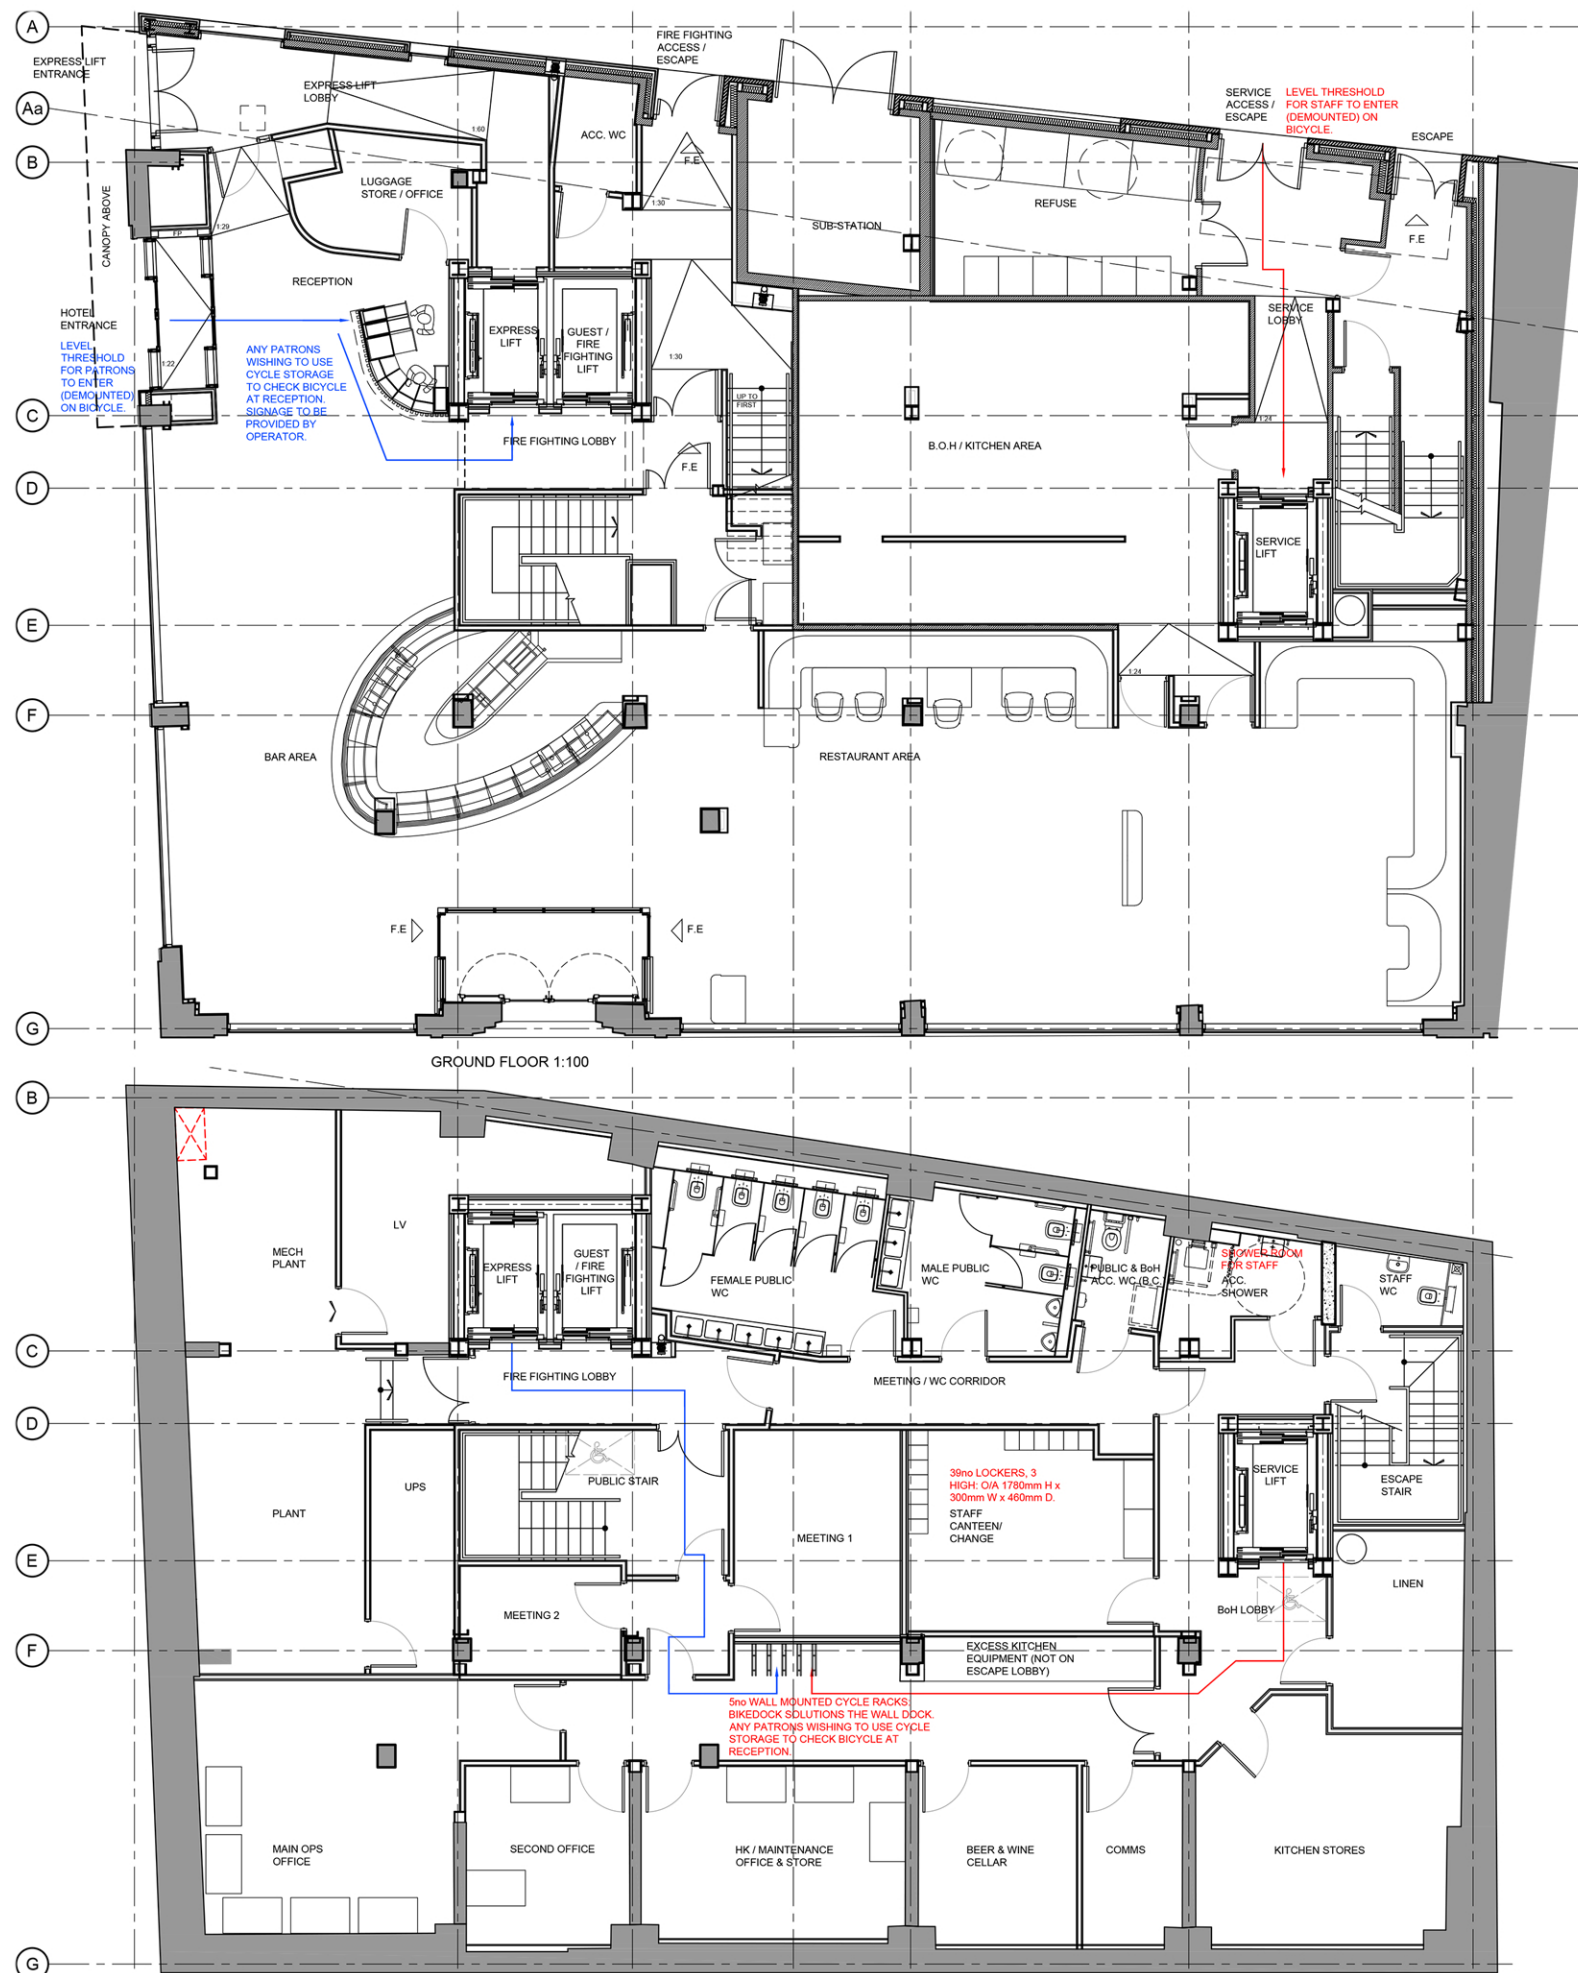

SUMMARY:


CYCLE RACKS ARE PROVIDED IN THE BASEMENT WITHIN THE BACK OF HOUSE AREA.

ROUTES FOR STAFF & PATRONS ARE DEMONSTRATED IN THE ADJACENT PLANS, BUT ALSO SUMMARISED BELOW:

PATRONS WITH CYCLES REQUIRING STORAGE FOR THEIR STAY WILL BE BROUGHT INTO THE HOTEL VIA THE LEVEL PRINCIPAL ENTRANCE WHERE STAFF WILL TAKE THE CYCLES TO THE BASEMENT STORAGE.

PATRONS ARE ASSUMED TO UTILISE THEIR GUESTROOMS FOR SHOWER & CHANGE FACILITIES.

THE STAFF ENTRANCE IS FROM BOW LANE, WHERE WITH CYCLES ENTER THE BUILDING AND UTILISE THE SERVICE LIFT TO THE BASEMENT TO UTILISE THE CYCLE RACKS AND SHOWER & CHANGE FACILITIES.

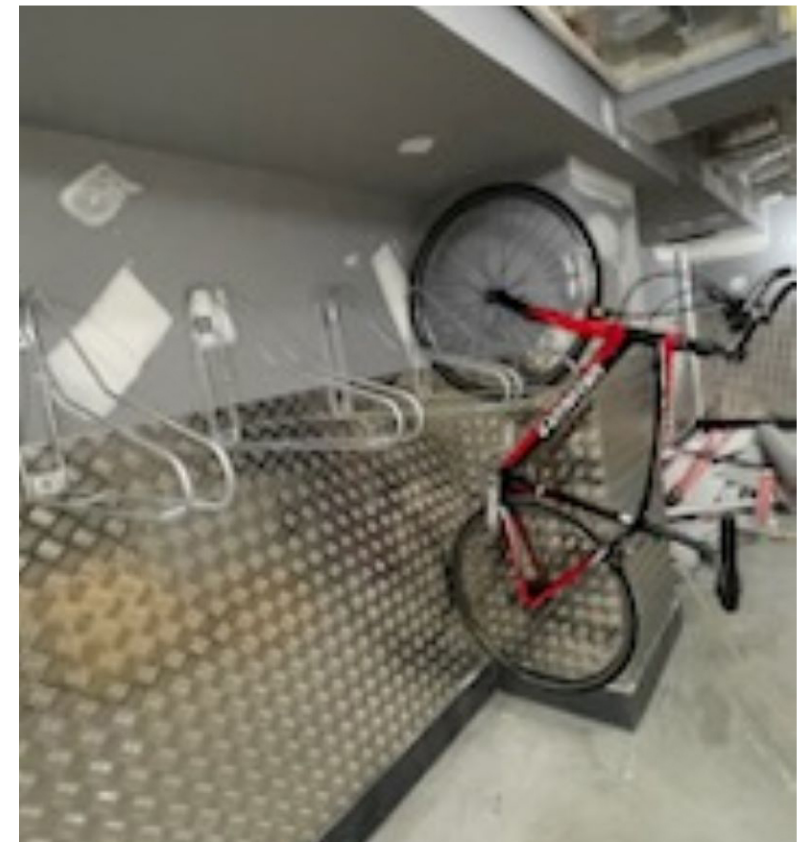

SITE PHOTO
INSTALLED "BIKE DOCKSOLUTIONS, THE WALL DOCK"