

SAFETY, HEALTH & ENVIROMENTAL INFORMATION

IN ADDITION TO HAZARDS/RISKS NORMALLY ASSOCIATED WITH THE TYPES OF WORK INDICATED ON THIS DRAWING, NOTE THE FOLLOWING:

CONSTRUCTION:

TBC.


MAINTENANCE & CLEANING:

TBC.

DECOMMISSIONING/DEMOLITION:

TBC.

NOTE: IT IS ASSUMED THAT ALL WORKS WILL BE CARRIED OUT BY A CONTRACTOR THAT IS COMPETENT IN THE WORKS IDENTIFIED AND (WHERE APPROPRIATE) THE CONTRACTOR WORKS TO AN APPROVED METHOD STATEMENT.

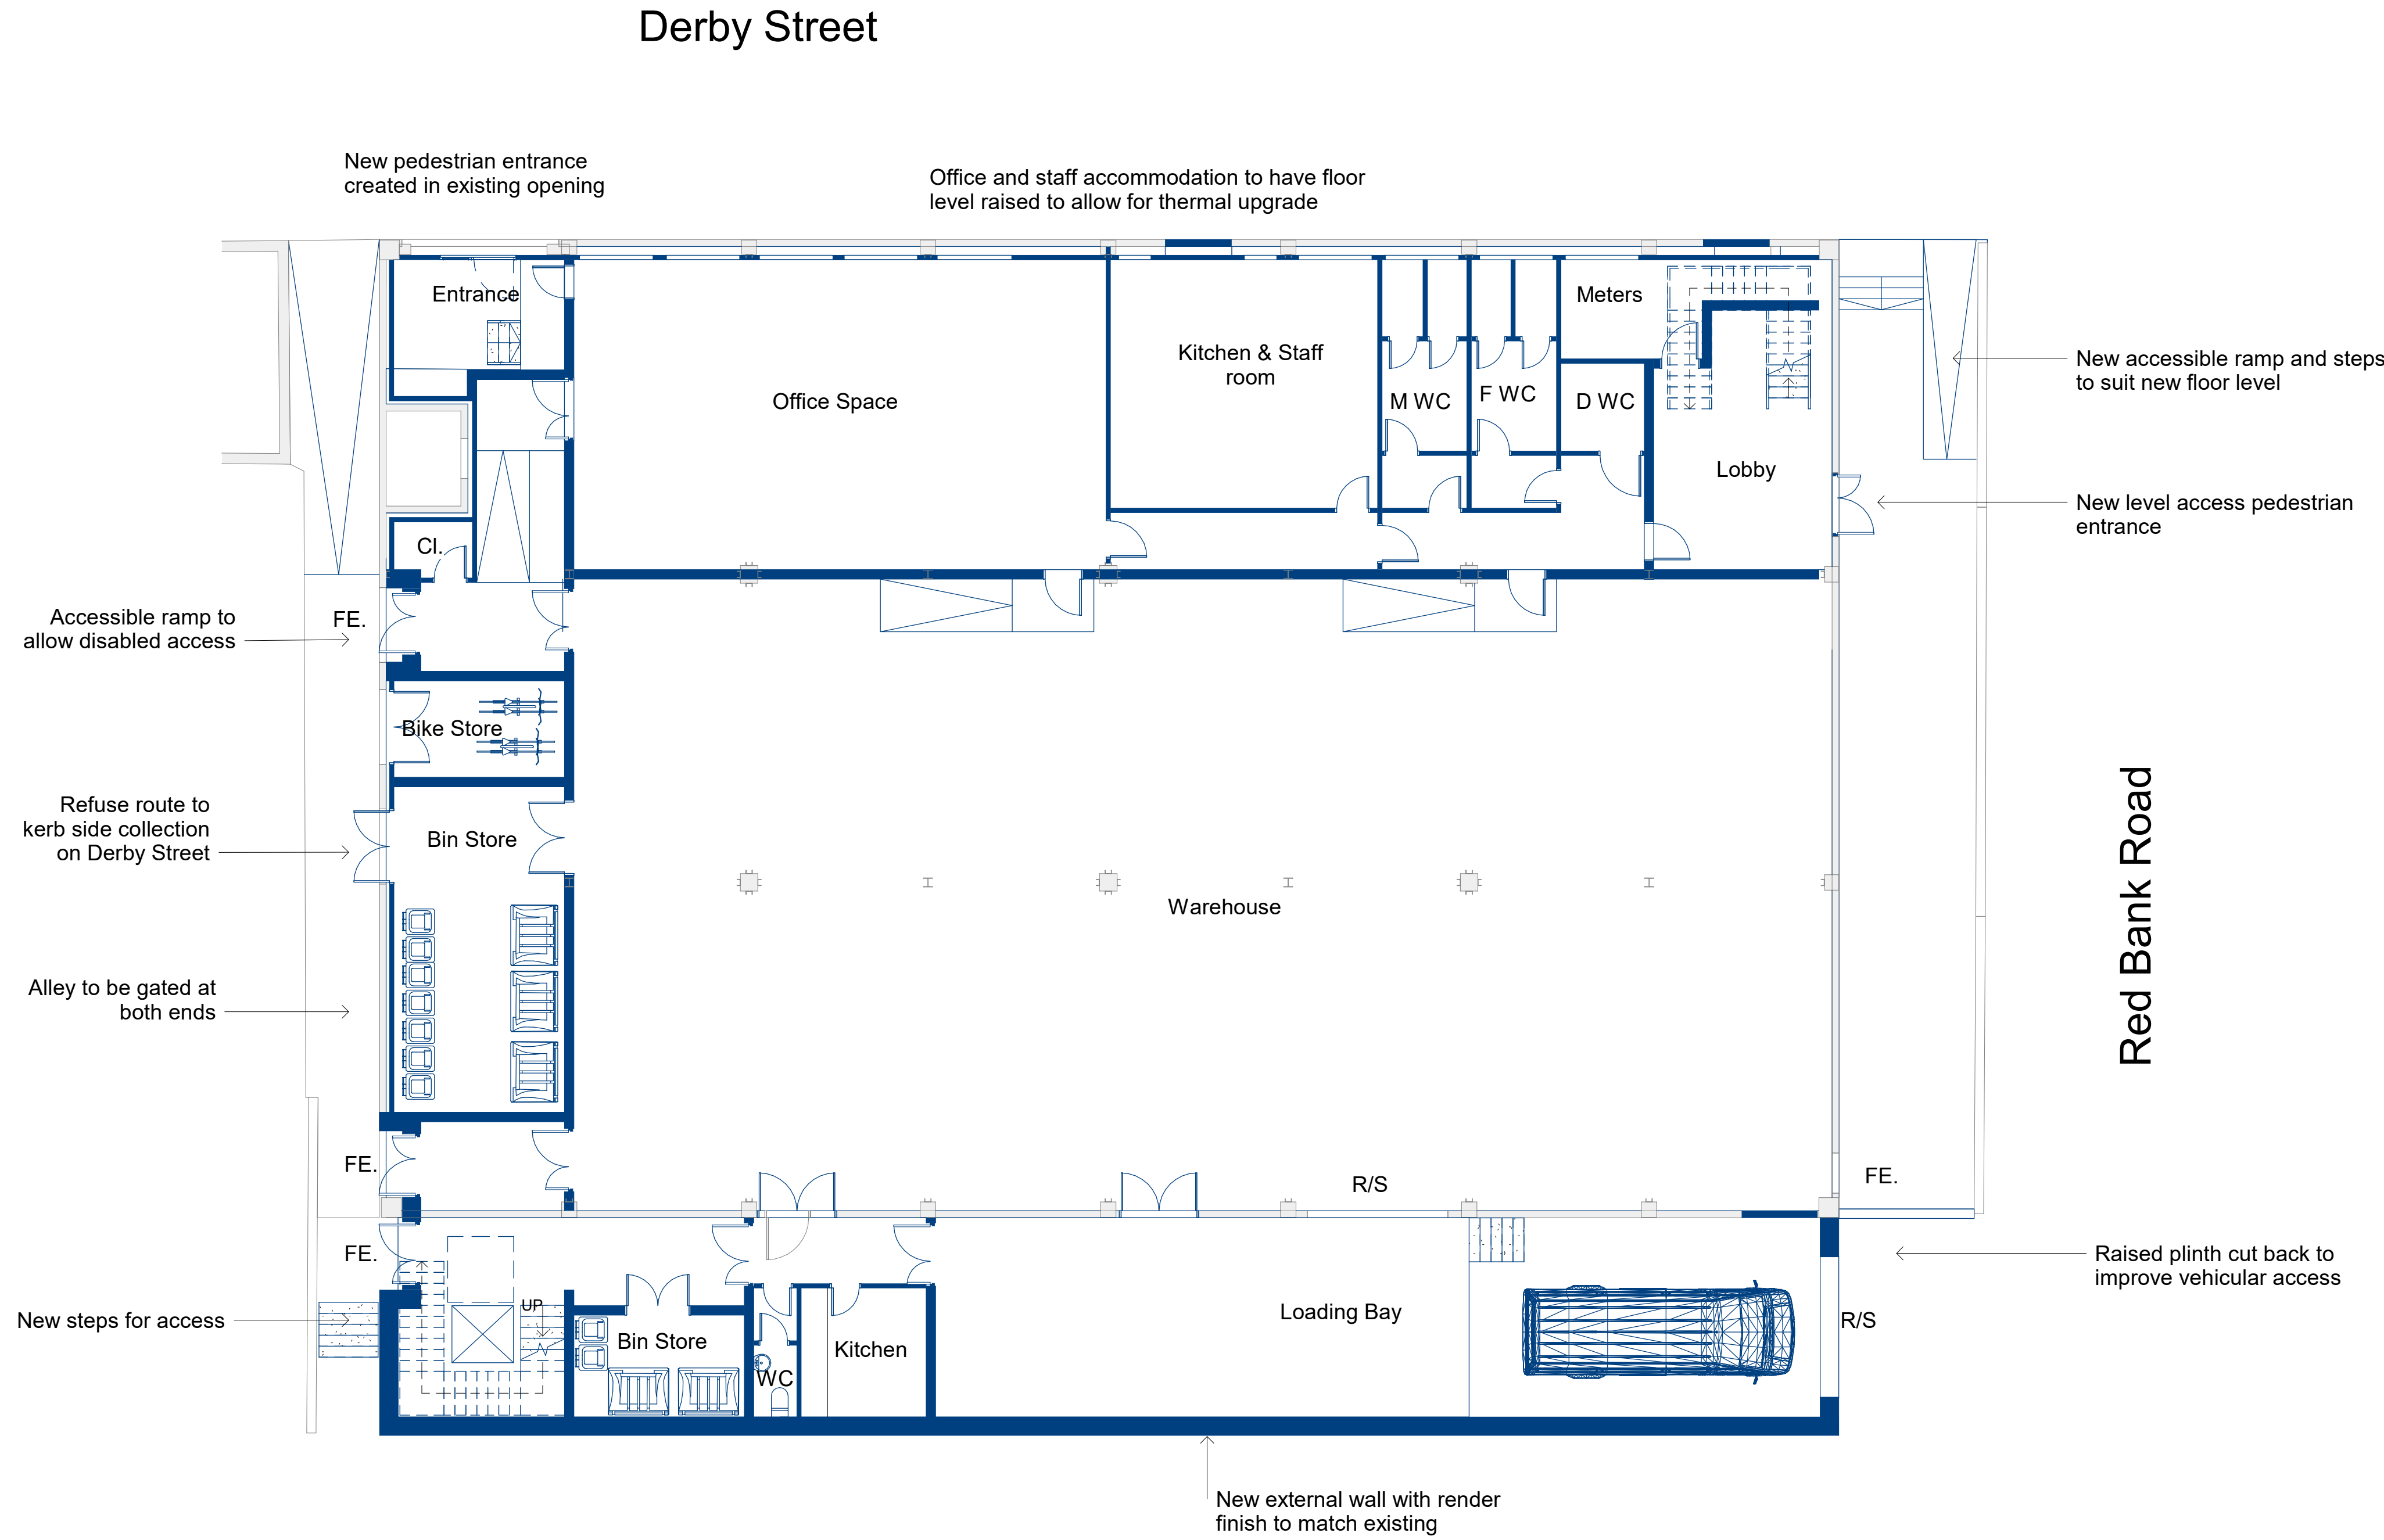

Rev	Date	Description	Issued by	Issued to
P5	20.09.23	Planning Application	PD	NS
P4	26.07.23	For Approval	AU	LC
P3	22.06.23	For Approval	PD	NS
P2	23.05.23	For approval	PD	NS
P1	05.04.23	Draft Issue	PD	NS

Client:
JC Wholesale

Project:
P0605: 1A Derby Street

Drawing Title:
Ground Floor Level General Arrangement Layout as Proposed


Status:	Drawing Status:
A1	STAGE 3
Drawn By:	Date:
PD	April 2023
Checked By:	Scale @ A1:
NS	1 : 100
Approved By:	Revision:
NS	P5

Drawing No.:
P0605-PSK-XX-00-D-A-220101

[PS]K Design Ltd

[PS]K Design Limited
Unit 4, Castlmain House,
2-16 Wharf Road, Sale, Cheshire
M33 2AF
EMAIL: info@pskdesign.co.uk
http://www.pskdesign.co.uk

General Notes:
- [PS]K Design Ltd shall have no responsibility for any use made of this document other than for that which it was prepared and issued.
- All dimensions should be site checked on site.
- Do not scale from this drawing.
- Any drawing errors or divergences should be brought to the attention of [PS]K Design Ltd at the address shown.

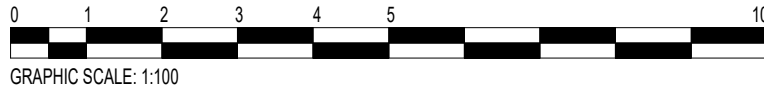

GRAPHIC SCALE: 1:100