


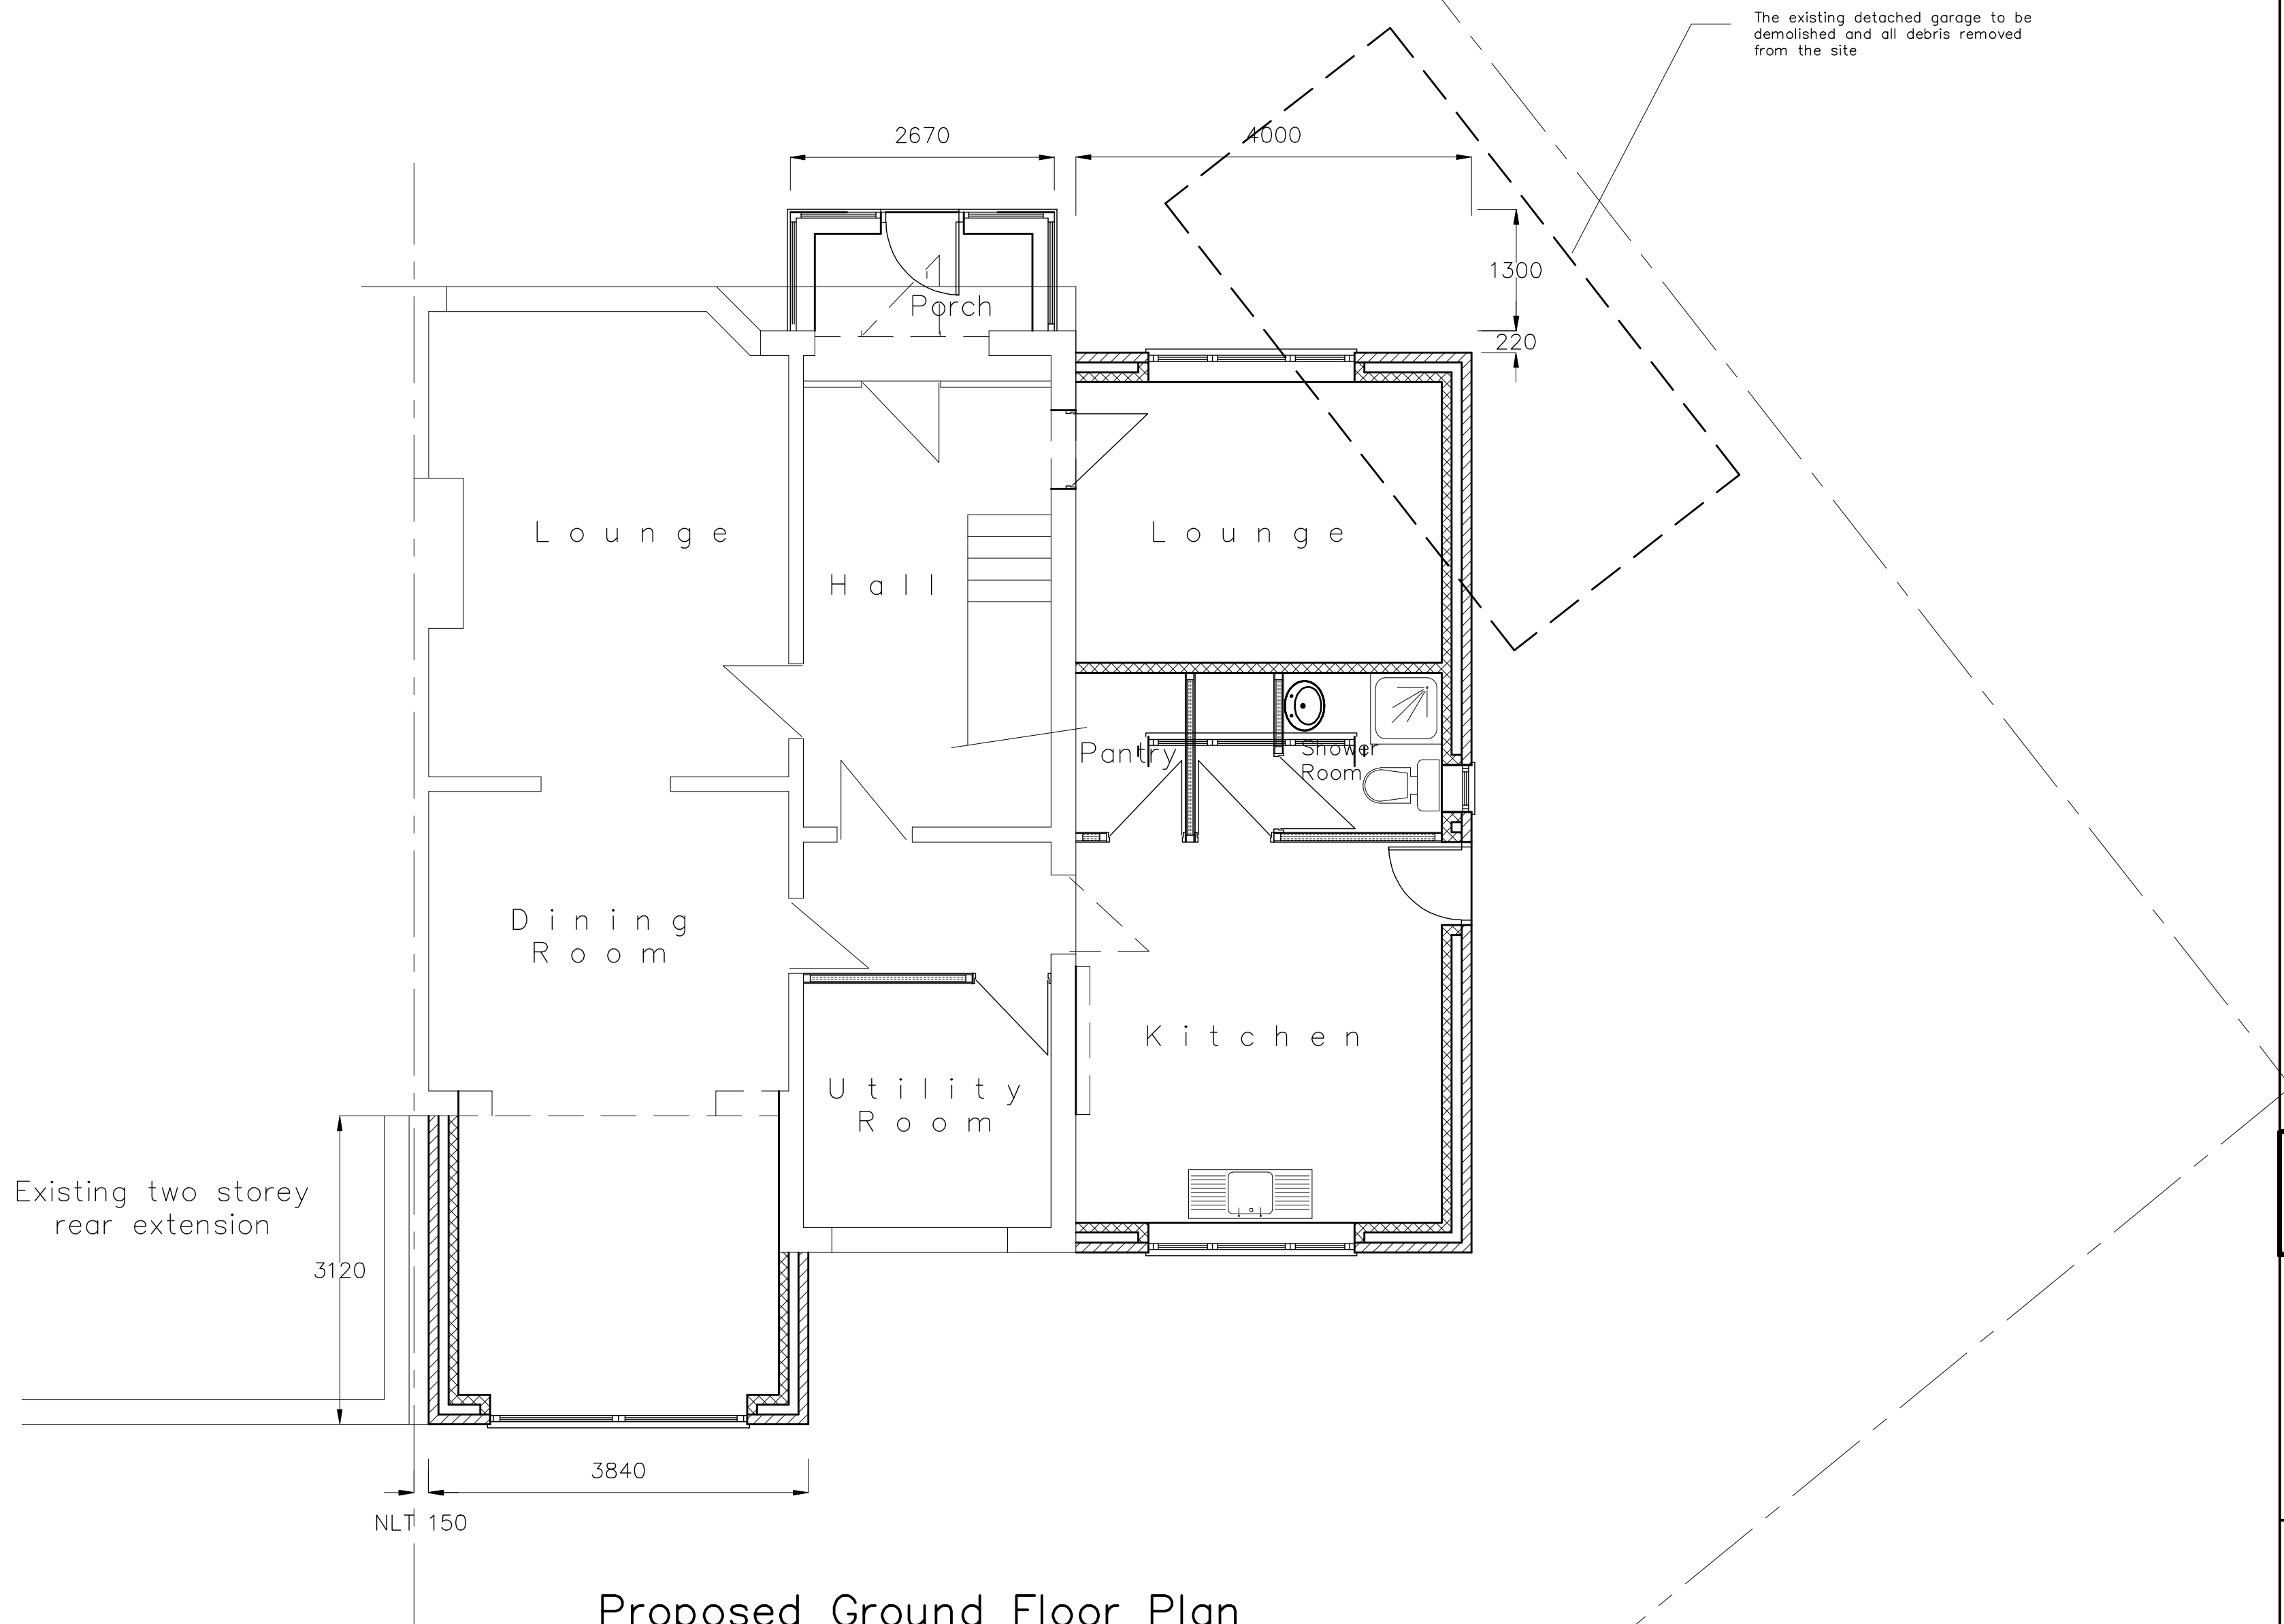

- LEGEND
- Walls and / or fittings to be removed.
 - Brickwork to match the main house
 - Thermalite block work
 - Sound insulated stud partition walls

Planning Plan

Proposed Two Storey Side and First Floor Rear Extension with Single Storey Rear Extension and Front Proch
8 DENIS AVENUE
WHALLEY RANGE
MANCHESTER
M16 8HY

Prepared by:-
A & S INMAN (Designs) Ltd.
24 GRANGETHORPE ROAD
URMSTON
MANCHESTER
M41 9HT

Phone 0161 747 7433

Drg. No. 1925 / 06 / 23 Sht. 3

A