



Suitability Code (as defined in ISO 19550-2:2018):

Work in Progress (WIP):

S0 - Initial Status

Shared (Non-Contractual)

S1 - Suitable for co-ordination

S2 - Suitable for information

S3 - Suitable for review & comment

S4 - Suitable for stage approval

S5 - Withdrawn

S6 - Suitable for PIM authorisation

S7 - Suitable for AIM authorisation

Published (Contractual)


A1, A2, A3, etc - Authorised and accepted

B1, B2, B3, etc. - Partial sign-off (with comments)

Published (AIM Acceptance)

CR - As constructed record document

KEY PLAN

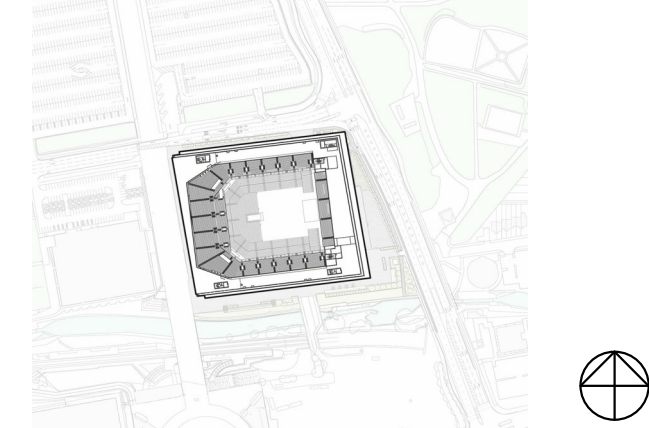

SOFT LANDSCAPE PLAN LEGEND


LIVING WALL MIX

- AV *Adiantum venustum*
- BS *Blechnum spicant*
- CF *Carex flacca*
- EF *Eryonum fortunei* 'Dart's Blanket'
- GM *Geranium macrorrhizum*
- HP *Heuchera* 'Purple Petticoats'
- VN *Vinca minor* 'Marie'
- PT *Pachysandra terminalis*

1 SINGLE PLANT TO BE PLANTED IN EACH POKET IN LIVING WALL PANEL

THIS DRAWING IS ONLY TO SCALE IF IT IS
REPRODUCED AT THE CORRECT PAPER SIZE

1:100 A0

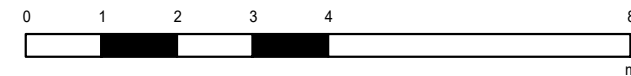

ALL INTERNAL LAYOUTS AND USES ARE SHOWN
FOR ILLUSTRATIVE PURPOSES ONLY AND ARE
NOT FOR DETERMINATION

Safety, Health and Environmental Information

Construction	See risk register
--------------	-------------------

	No abnormal risks identified with this package of work
--	--

For information relating to Use, Cleaning and Maintenance see the Health and Safety File. It is assumed that all works will be carried out by a competent contractor working, where appropriate, to an approved method statement.

419



© COPYRIGHT. ALL RIGHTS RESERVED

THIS WORK IS COPYRIGHTED AND CANNOT BE REPRODUCED OR COPIED IN ANY FORM OR BY ANY OTHER MEANS (GRAPHIC, ELECTRONIC OR MECHANICAL, INCLUDING PHOTOCOPIING) WITHOUT THE WRITTEN PERMISSION OF POPULOUS A+ LICENSE, EXPRESS OR IMPLIED. TO USE THIS DOCUMENT FOR ANY PURPOSE WHATSOEVER IS RESTRICTED TO THE TERMS OF THE AGREEMENT OR IMPLIED AGREEMENT BETWEEN POPULOUS AND THE INSTRUCTING PARTY.

USE FIGURED DIMENSIONS IN PREFERENCE TO SCALED. CHECK ALL DIMENSIONS ON SITE BEFORE FABRICATING AND INSTALLING.

USE FIGURED DIMENSIONS IN PREFERENCE TO SCALED. CHECK ALL DIMENSIONS ON SITE BEFORE FABRICATION OR SETTING OUT

architect

POPULOUS®

14 BLADES COURT | DEODAR ROAD | LONDON | SW15 2NU | UNITED KINGDOM
TELEPHONE +44 (0)20 8874 7666 FACSIMILE +44 (0)20 8374 7470
ALL PRODUCTION & INTELLECTUAL PROPERTY RIGHTS RESERVED © POPULOUS 2009

REVISIONS

[illegible]

project

Co-op Live

JOE MERCER WAY
LIVING PLANTING
ELEVATION

purpose of issue

CONSTRUCTION

scale 1 : 100 @ A0 drawn FP Project no. Sails

date 07/13/21 checked TJ 4933 S3

REFERENCE: BRA-POP-ZZ-ZZ-DR-L-8503

CO