

1 ALAN TURING WAY ENTRANCE INTERFACE

3 JOE MERCER WAY - LIVING WALL INTERFACE
1:10

2 FORGE LANE BRIDGE BOUNDARY INTERFACE

Suitability Code (as defined in ISO 19650-2:2018)

Work in Progress (VIP)

S0 - Initial Status

Shared (Non-Contractual)

S1 - Suitable for co-ordination

S2 - Suitable for

S3 - Suitable for review & comment
S4 - Suitable for stage approval

34 - Suitable for
35 - Withdrawn

S6 - Suitable for PIM authorisation

S7 - Suitable for AIM authorisation

Published/Contextual


A1 A2 A3 Etc. - Authorized and accepted

B1,B2,B3, Etc, - Partial sign-

Published (AIM Acceptance)
CD: An unclassified record document

CR = As constructed record document

© 2006 The Authors

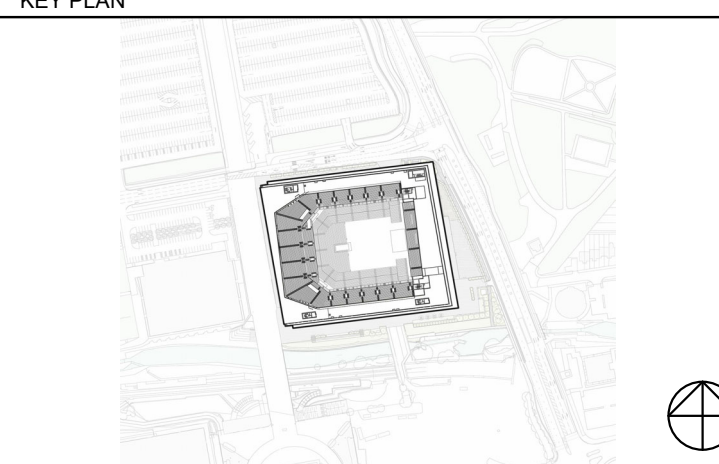

THIS DRAWING IS ONLY TO SCALE IF IT IS
REPRODUCED AT THE CORRECT PAPER SIZE



ALL INTERNAL LAYOUTS AND USES ARE SHOWN
FOR ILLUSTRATIVE PURPOSES ONLY AND ARE
NOT FOR DETERMINATION

Safety, Health and Environmental Information

In addition to the hazards / risks normally associated with the types of work detailed on this drawing, note the following risks and information:

Construction	See risk register No abnormal risks identified with this package of work
--------------	---

For information relating to Use, Cleaning and Maintenance see the Health and Safety File. It is assumed that all works will be carried out by a competent contractor working, where appropriate, to an approved method statement

effect



© COPYRIGHT. ALL RIGHTS RESERVE

THIS WORK IS COPYRIGHTED AND CANNOT BE REPRODUCED OR COPIED IN ANY FORM OR BY ANY OTHER MEANS (GRAPHIC, ELECTRONIC OR MECHANICAL INCLUDING PHOTOCOPYING) WITHOUT THE WRITTEN PERMISSION OF POPULOUS AND ITS LICENSE, EXPRESS OR IMPLIED. TO USE THIS DOCUMENT FOR ANY PURPOSE WHATSOEVER IS RESTRICTED TO THE TERMS OF THE AGREEMENT OR IMPLIED AGREEMENT BETWEEN POPULOUS AND THE INSTRUCTING PARTY.

USE FIGURED DIMENSIONS IN PREFERENCE TO SCALED. CHECK ALL DIMENSIONS ON SITE BEFORE FABRICATION OR SETTING OUT.

[illegible]

architect.

POPULOUS®

14 BLADES COURT | DEODAR ROAD | LONDON | SW15 2NU | UNITED KINGDOM
TELEPHONE +44 (0)20 8874 7666 FACSIMILE +44 (0)20 8874 7470
ALL PRODUCTION & INTELLECTUAL PROPERTY RIGHTS RESERVED © POPULOUS 2009

REVISIONS

[illegible]

10

Co-op Live

title | LANDSCAPE BOUNDARY DETAILS

purpose of issue

scale 1 : 10 @ A0 drawn FP Project no.

date 22.06.2020 checked TJ 4933

BRA-POP-ZZ-ZZ-DR-L-8346
