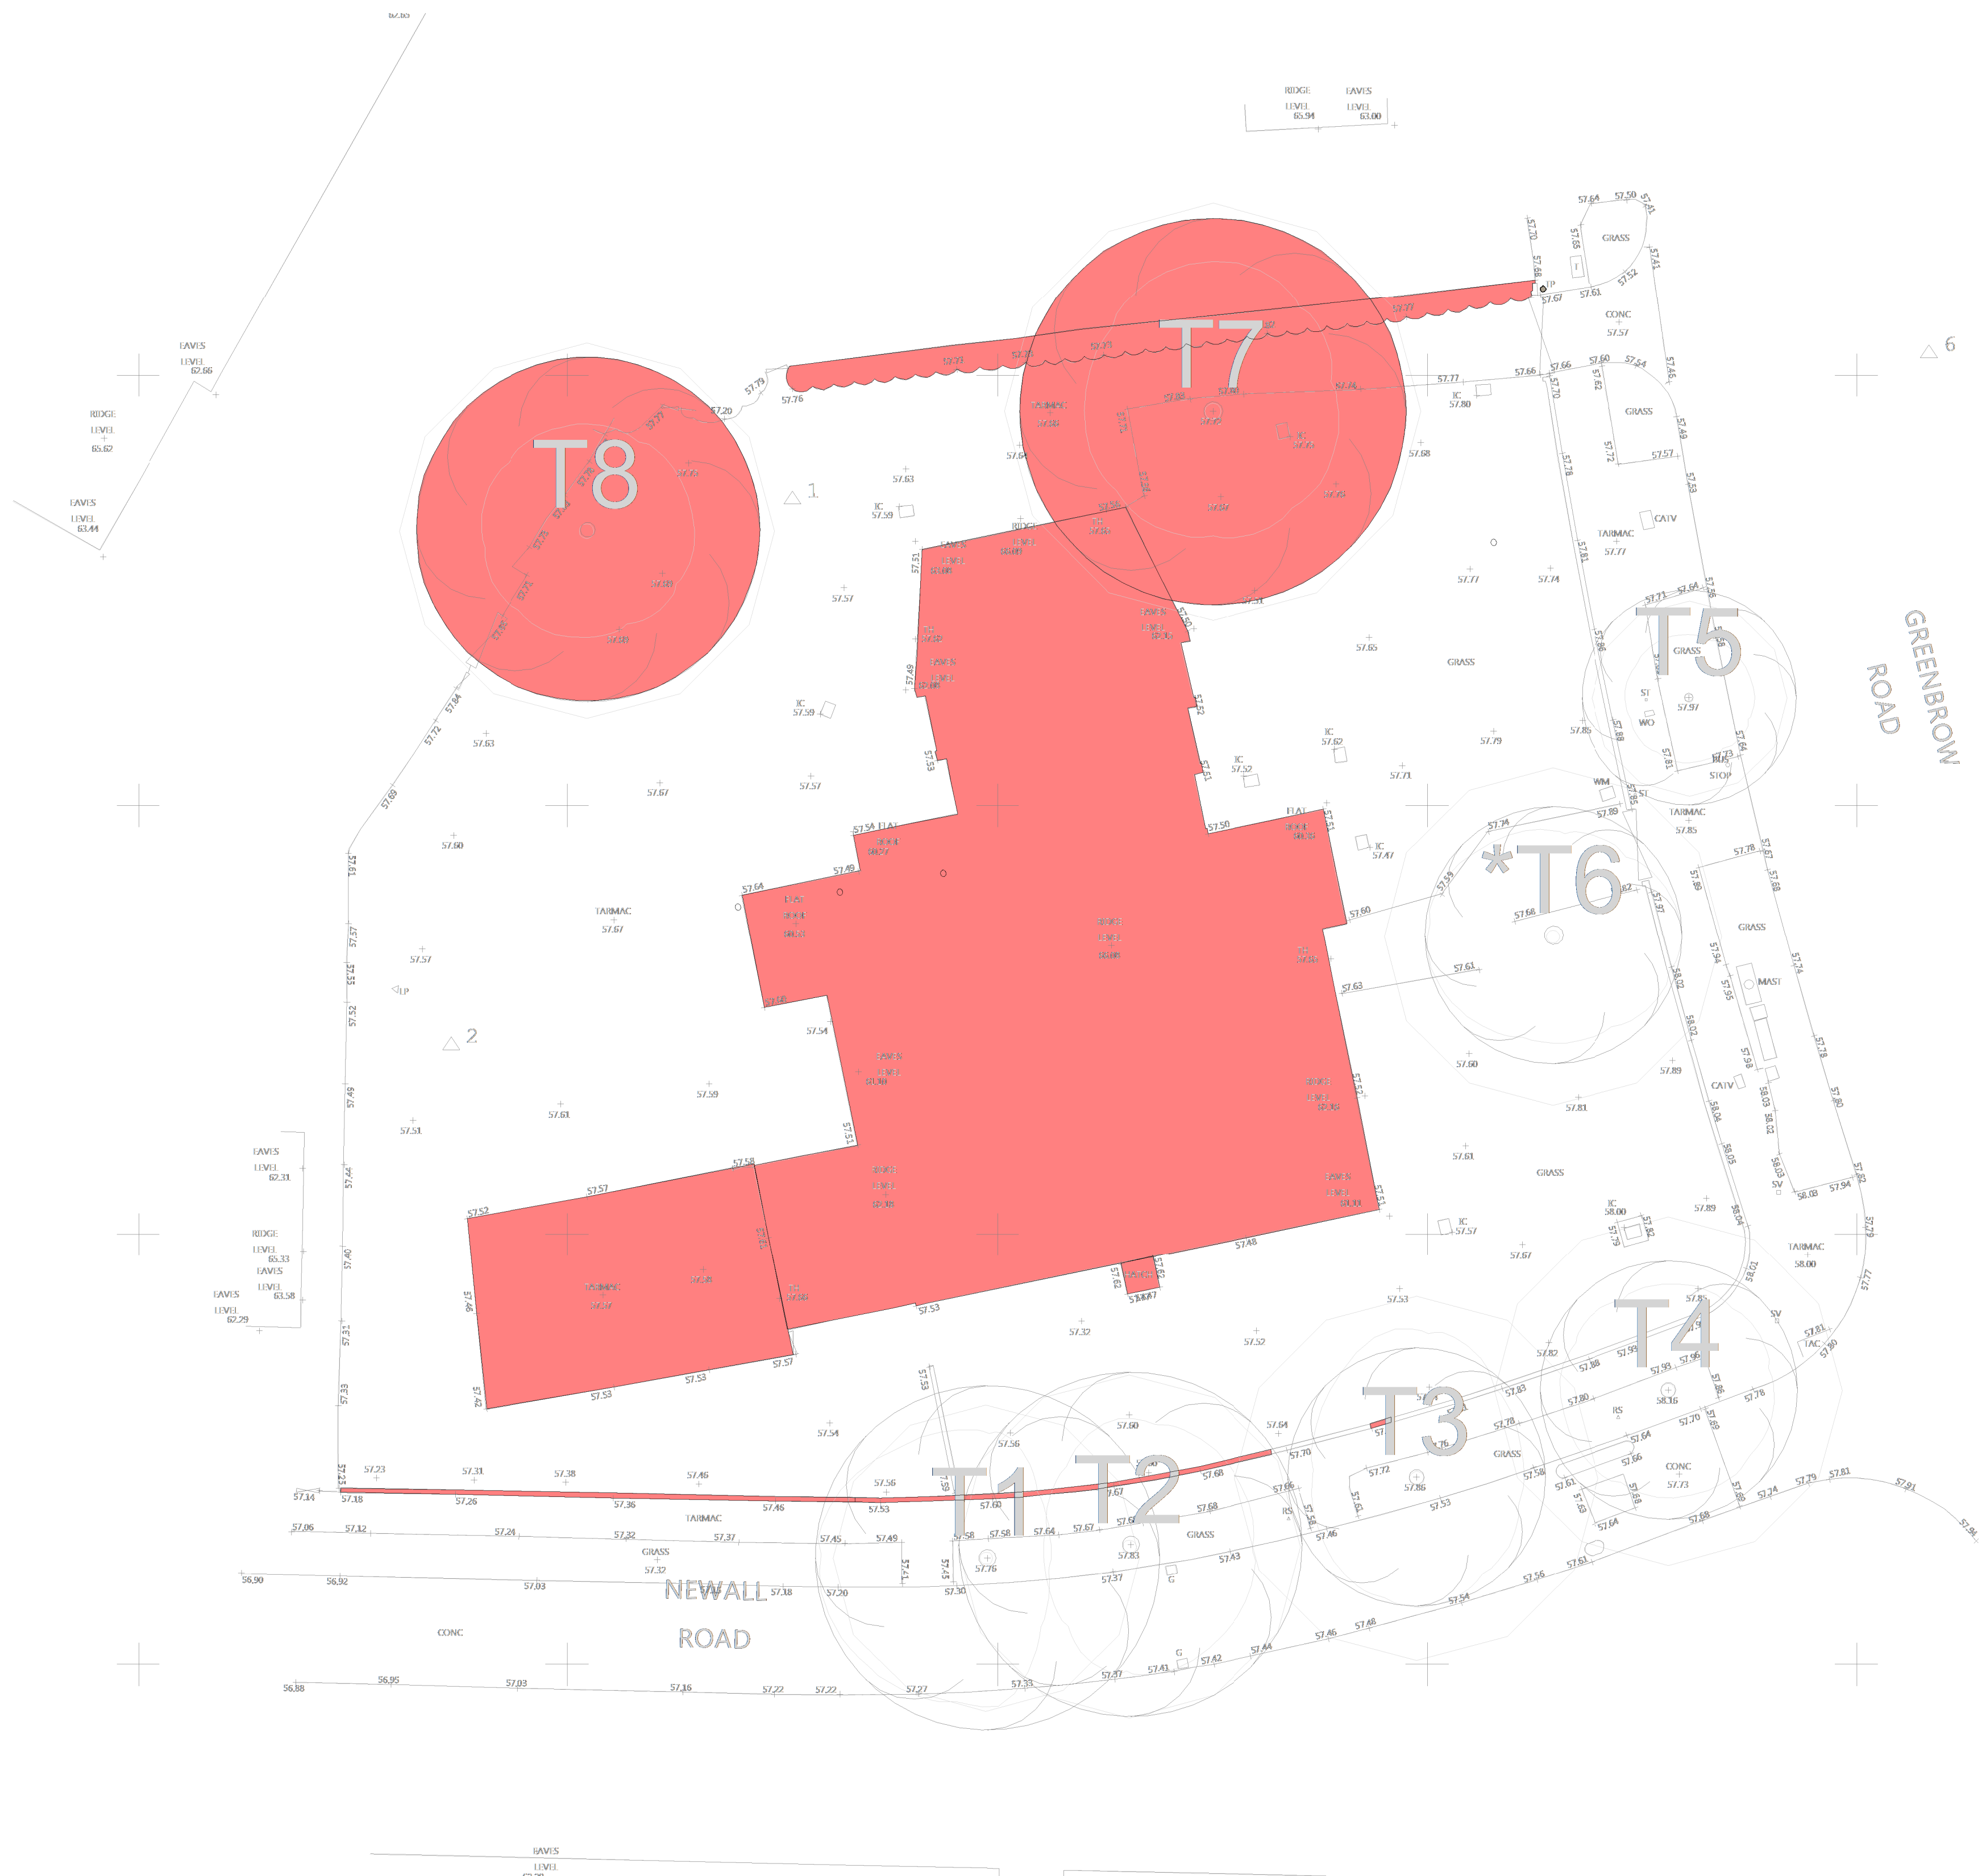


Layout subject to confirmation of red line boundary, all statutory approvals including highways, planning and building regulations, relevant surveys and reports such as topographical, ecology, trees, ground investigation and flood risk.

B	06.10.23	ED	Drawing revised following advise from aboriculturalist - remove T8.
A	29.09.23	ED	Drawing revised following comments from LPA - Hedge to north to be removed.
Rev	Date	Int	Description

btp
ARCHITECTS

RIBA
Chartered Practice

CLIENT:
WCHG

PROJECT:
Greenbrow Social Club

DESCRIPTION:
Site Clearance / Demolition Plan

PURPOSE OF ISSUE: Planning			
DRAWN BY:	CHECKED BY:	DATE:	SCALE @ A1:
ED	MA	19.06.23	1:200
JOB NO:	STATUS CODE:	DRAWING NO:	REV:
3953	S2	102	B
FILE IDENTIFIER: SW-BTP-00-SP-DR-A-3953_102.B			