





7 Constance Street
Knott Mill
Manchester
M15 4JQ

Tel: +44 (0)161 870 1152
www.timgroomarchitects.com

Copyright © 2015 Tim Groom Architects Limited. All rights reserved. No part of these drawings or designs may be reproduced, in whole or in part, whether in two of three dimensions, distributed or transmitted in any form or by any means, including photocopying, recording or other electronic or mechanical methods, without the prior written permission of the copyright owner. No part of these drawings or designs may be reproduced or stored in any electronic retrieval system in any form or any means without the prior written permission of the copyright owner. The copyright owner reserves all its moral rights and the right to be identified as the author of the drawings or designs. The drawings or designs have been executed by the copyright owner pursuant to an exclusive licence to its client and the use of these drawings or designs is limited to its client by the terms of the licence and all such permissions and authority granted by the copyright owner under the licence terms automatically terminate upon the termination of the licence or in the event of any act of insolvency being committed by the licensee. The copyright owner accepts and can have no liability or responsibility whatsoever for and in respect of any unauthorised or unlicensed use of or any reliance placed upon these drawings or designs. No works of construction relying on these drawings or designs are permitted under the terms of the above licence or otherwise without the express written consent and authority of the copyright owner.

Dimensioning
Figured dimensions only to be taken from these designs and drawings. Work to annotated dimensions only. All dimensions to be checked on site. Architects to be informed immediately of any discrepancies before work proceeds. Drawings are to be read in conjunction with relevant specifications, structural engineers and service engineers' drawings. All data, dimensions and designs contained in this document are confidential to the copyright owner and may not be communicated to any third party save in accordance with a licence for the copyright owner or with the copyright owner's written permission and authority.

Rev	Description	Date	By
P1	Stage 3 Issue	18.09.20	TV
P2	Stage 3 Updates	13.10.20	GB
P3	Cavity tray information added to set	02.11.20	TV
P4	Windows updated; TQ 39 clarifications & acoustic ratings added	05.11.20	DM

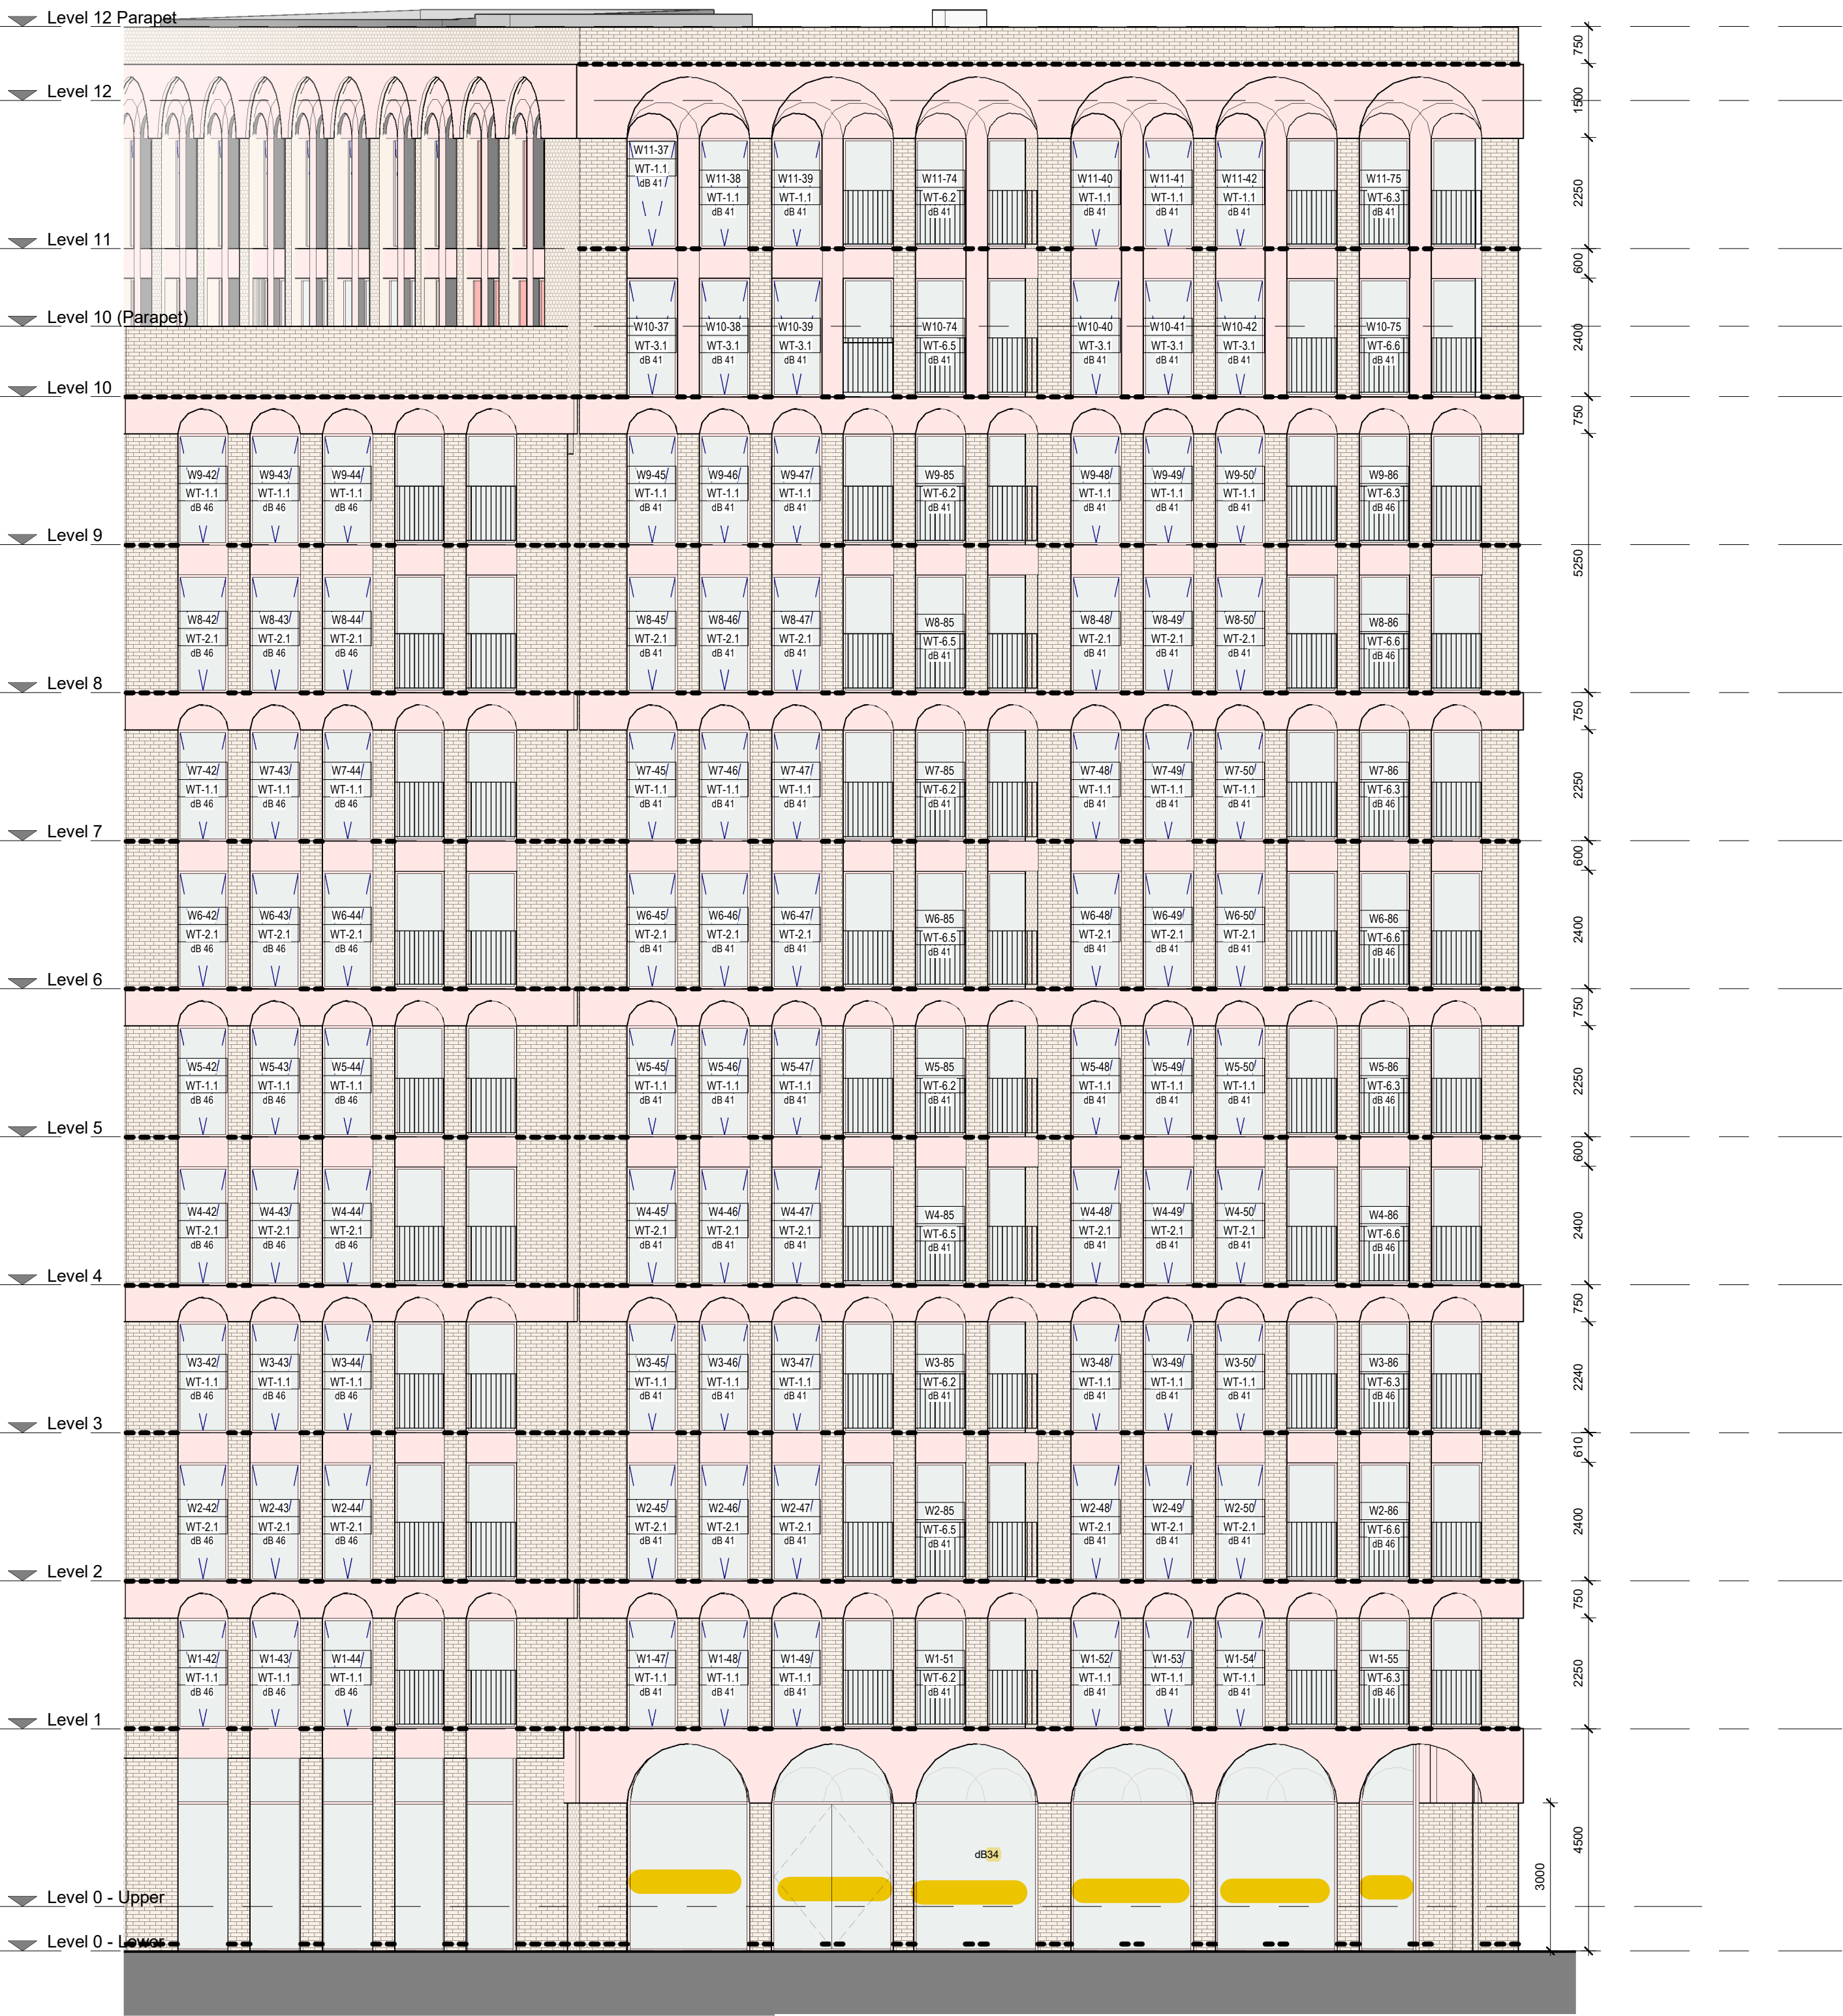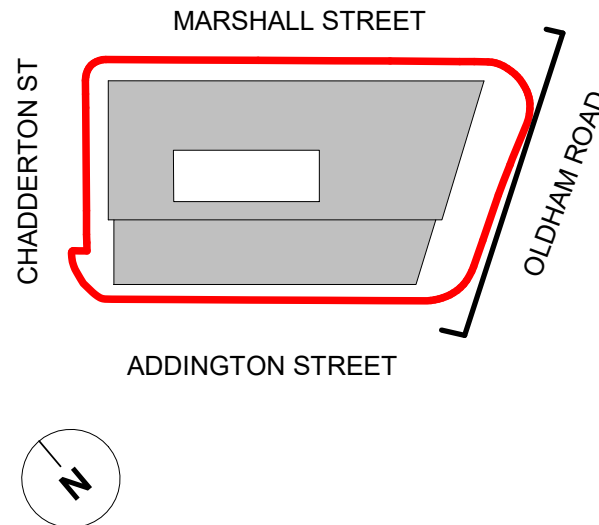

LEGEND & NOTES: ELEVATIONS

READ IN CONJUNCTION WITH

03 SERIES - DETAILED PLANS

21 SERIES - EXTERNAL WALL DETAILS

31 SERIES - WINDOW TYPES

MATERIALS
ALL POWDER COATING SHALL BE MANUFACTURED BY
TIGER COATINGS

Type 01 **MBR-101** External wall type 01 (Brickwork)

Type 02 **EWS-411** External wall type 02 (GRC cladding)


--- Cavity Trays

Cavity trays indicated for quotation purposes: contractor to check quantities and locations against site conditions. Elevations to be read in conjunction with 21 series

IMPORTANT NOTE

Cavity barriers are required at all floors, compartment walls and around openings (e.g. windows and doors). Indicative locations shown. Drawings to be read in conjunction with project fire strategy. Architect to be notified immediately of any discrepancies.

Window display (vinyl)

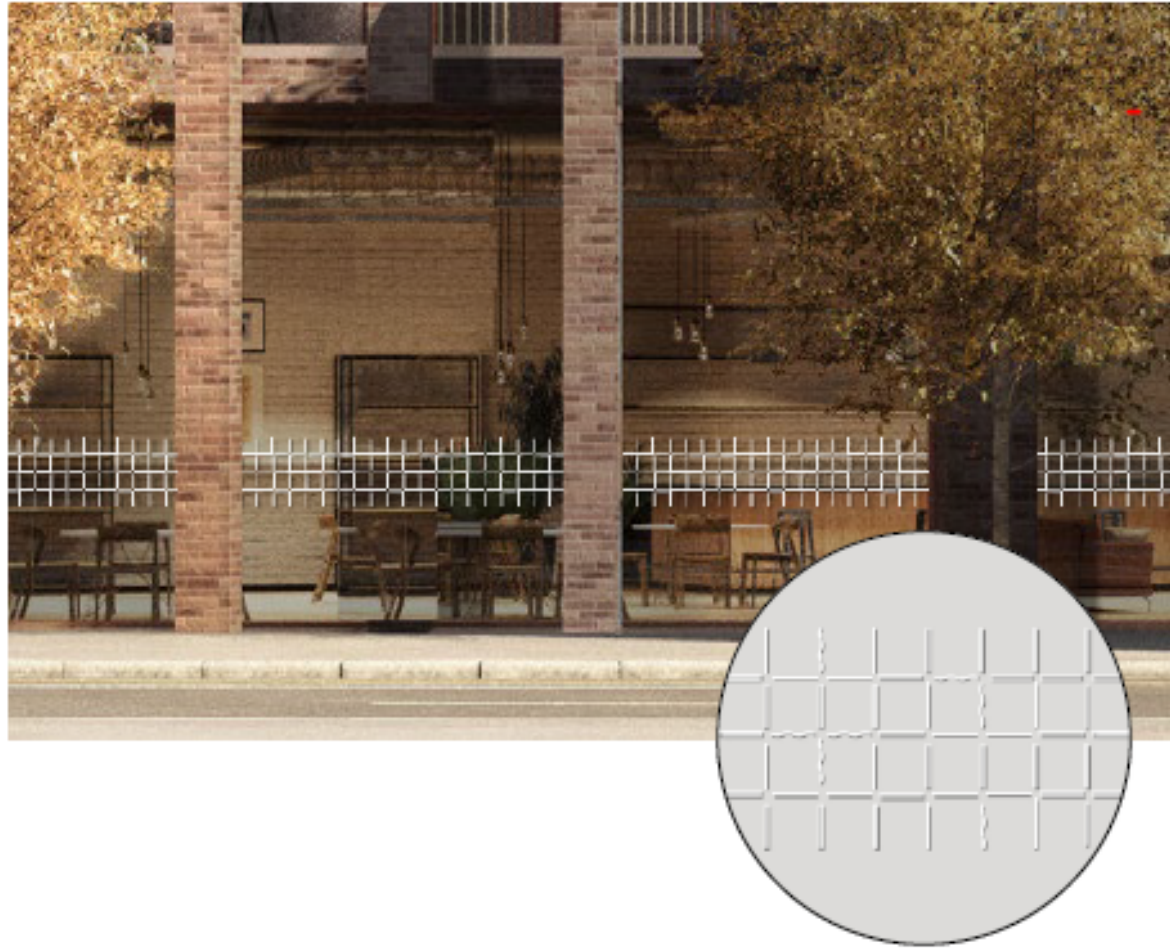

Manifestation vinyl pattern across frontage to

Oldham Rd and Marshal St. shown in yellow.

STAGE 3

Client
Mulbury City

Project
Oldham Road

Title
Oldham Rd Elevation

Status
STAGE 3

Project number
0322

Drawn by

GB

Checked by

TV

Scale

As indicated@A1

Revision

P4

Drawing No.

0322-TGA-XX-XX-DR-A-05102

05/11/2020 09:16:45