


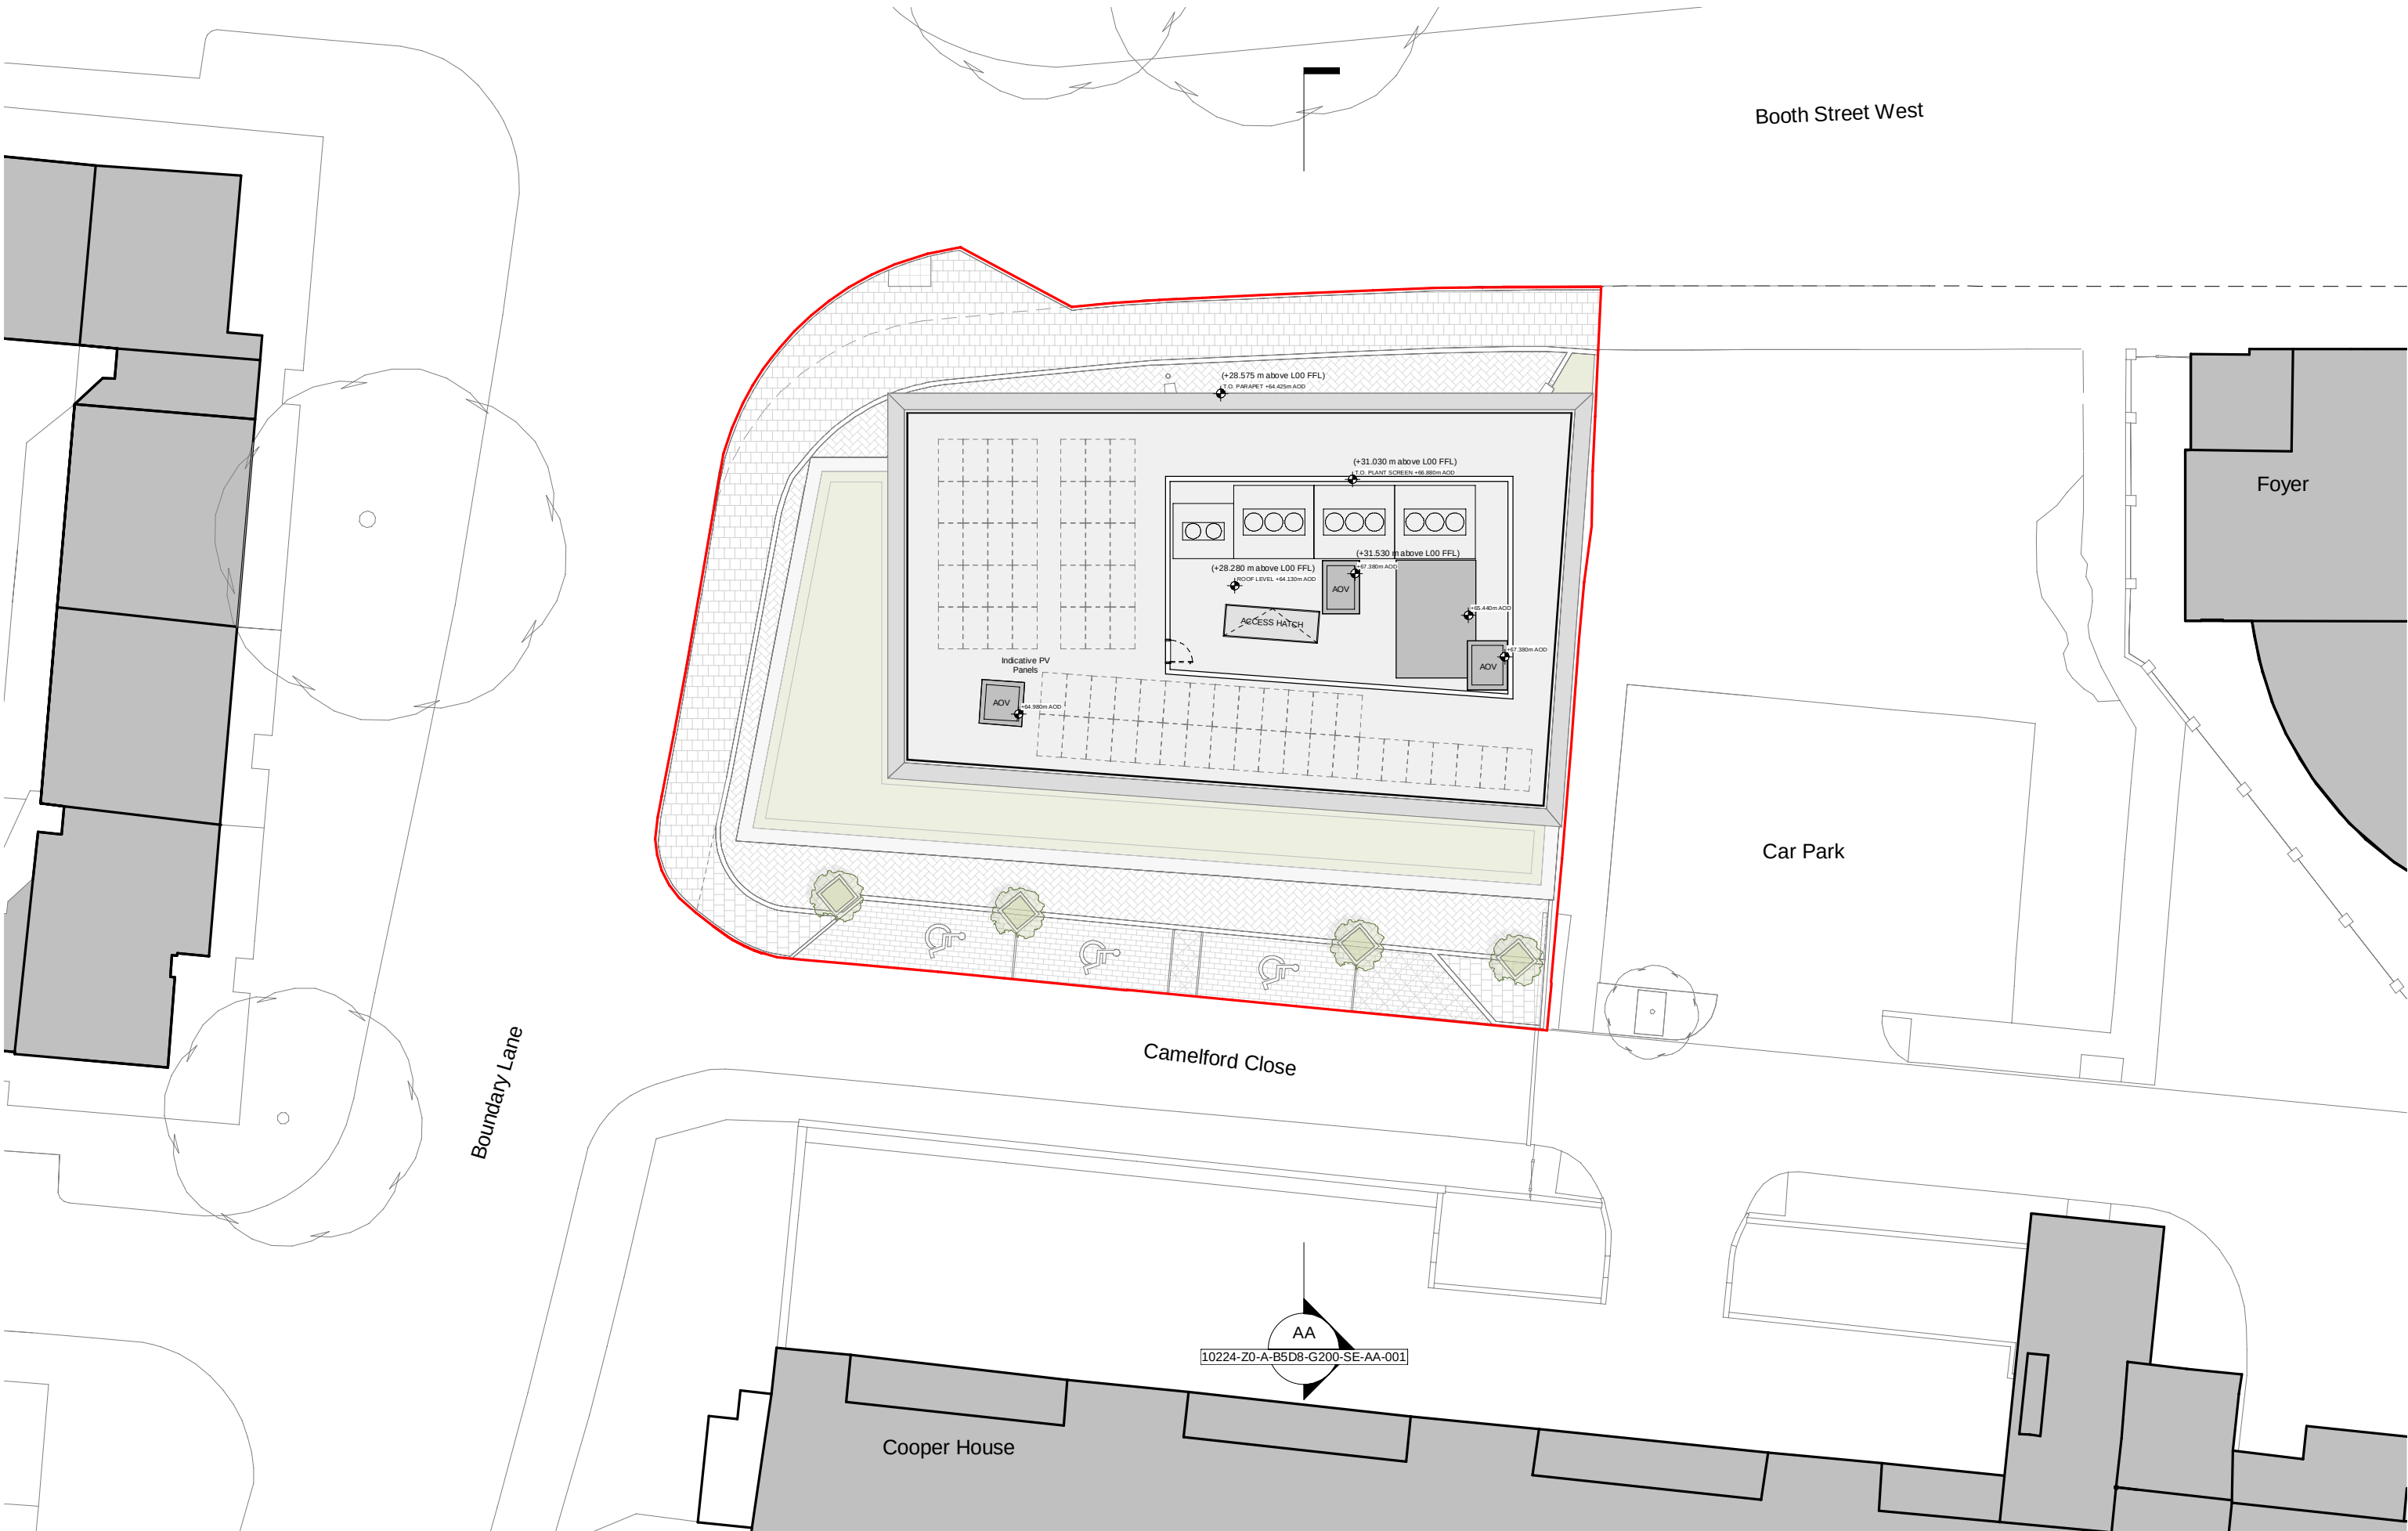

This drawing is copyright
Do not scale off dimensions.
All dimensions to be checked
on site by contractor.

Contractor to report any
dimensional
discrepancies, errors or
omissions prior to
commencing on site.

— Planning Application Boundary

NORTH

Rev	Date	Description
00	2021-05-07	Planning Application
01	16-05-2022	Planning Application - Update
02	16-08-2022	Planning Application - August 2022 Update
03	23-06-2023	Planning Application - June 2023 Update
04	18-08-2023	Planning Application - August 2023 Update

Status: For Planning Approval

Project Title
**Gamecock
Booth Street West,
Manchester**

Status: For Planning Approval

Drawing Title
GA Plan - Proposed - Roof Level

Job No 10224	Scale 1 : 250 @ A3
SHP Drawing Code 10224-Z0-A-B5D8-G200-PL-RF-001	Revision 04

simpsonhaugh

Manchester
+44 (0)161 835 2345

London
+44 (0)20 7549 4000