


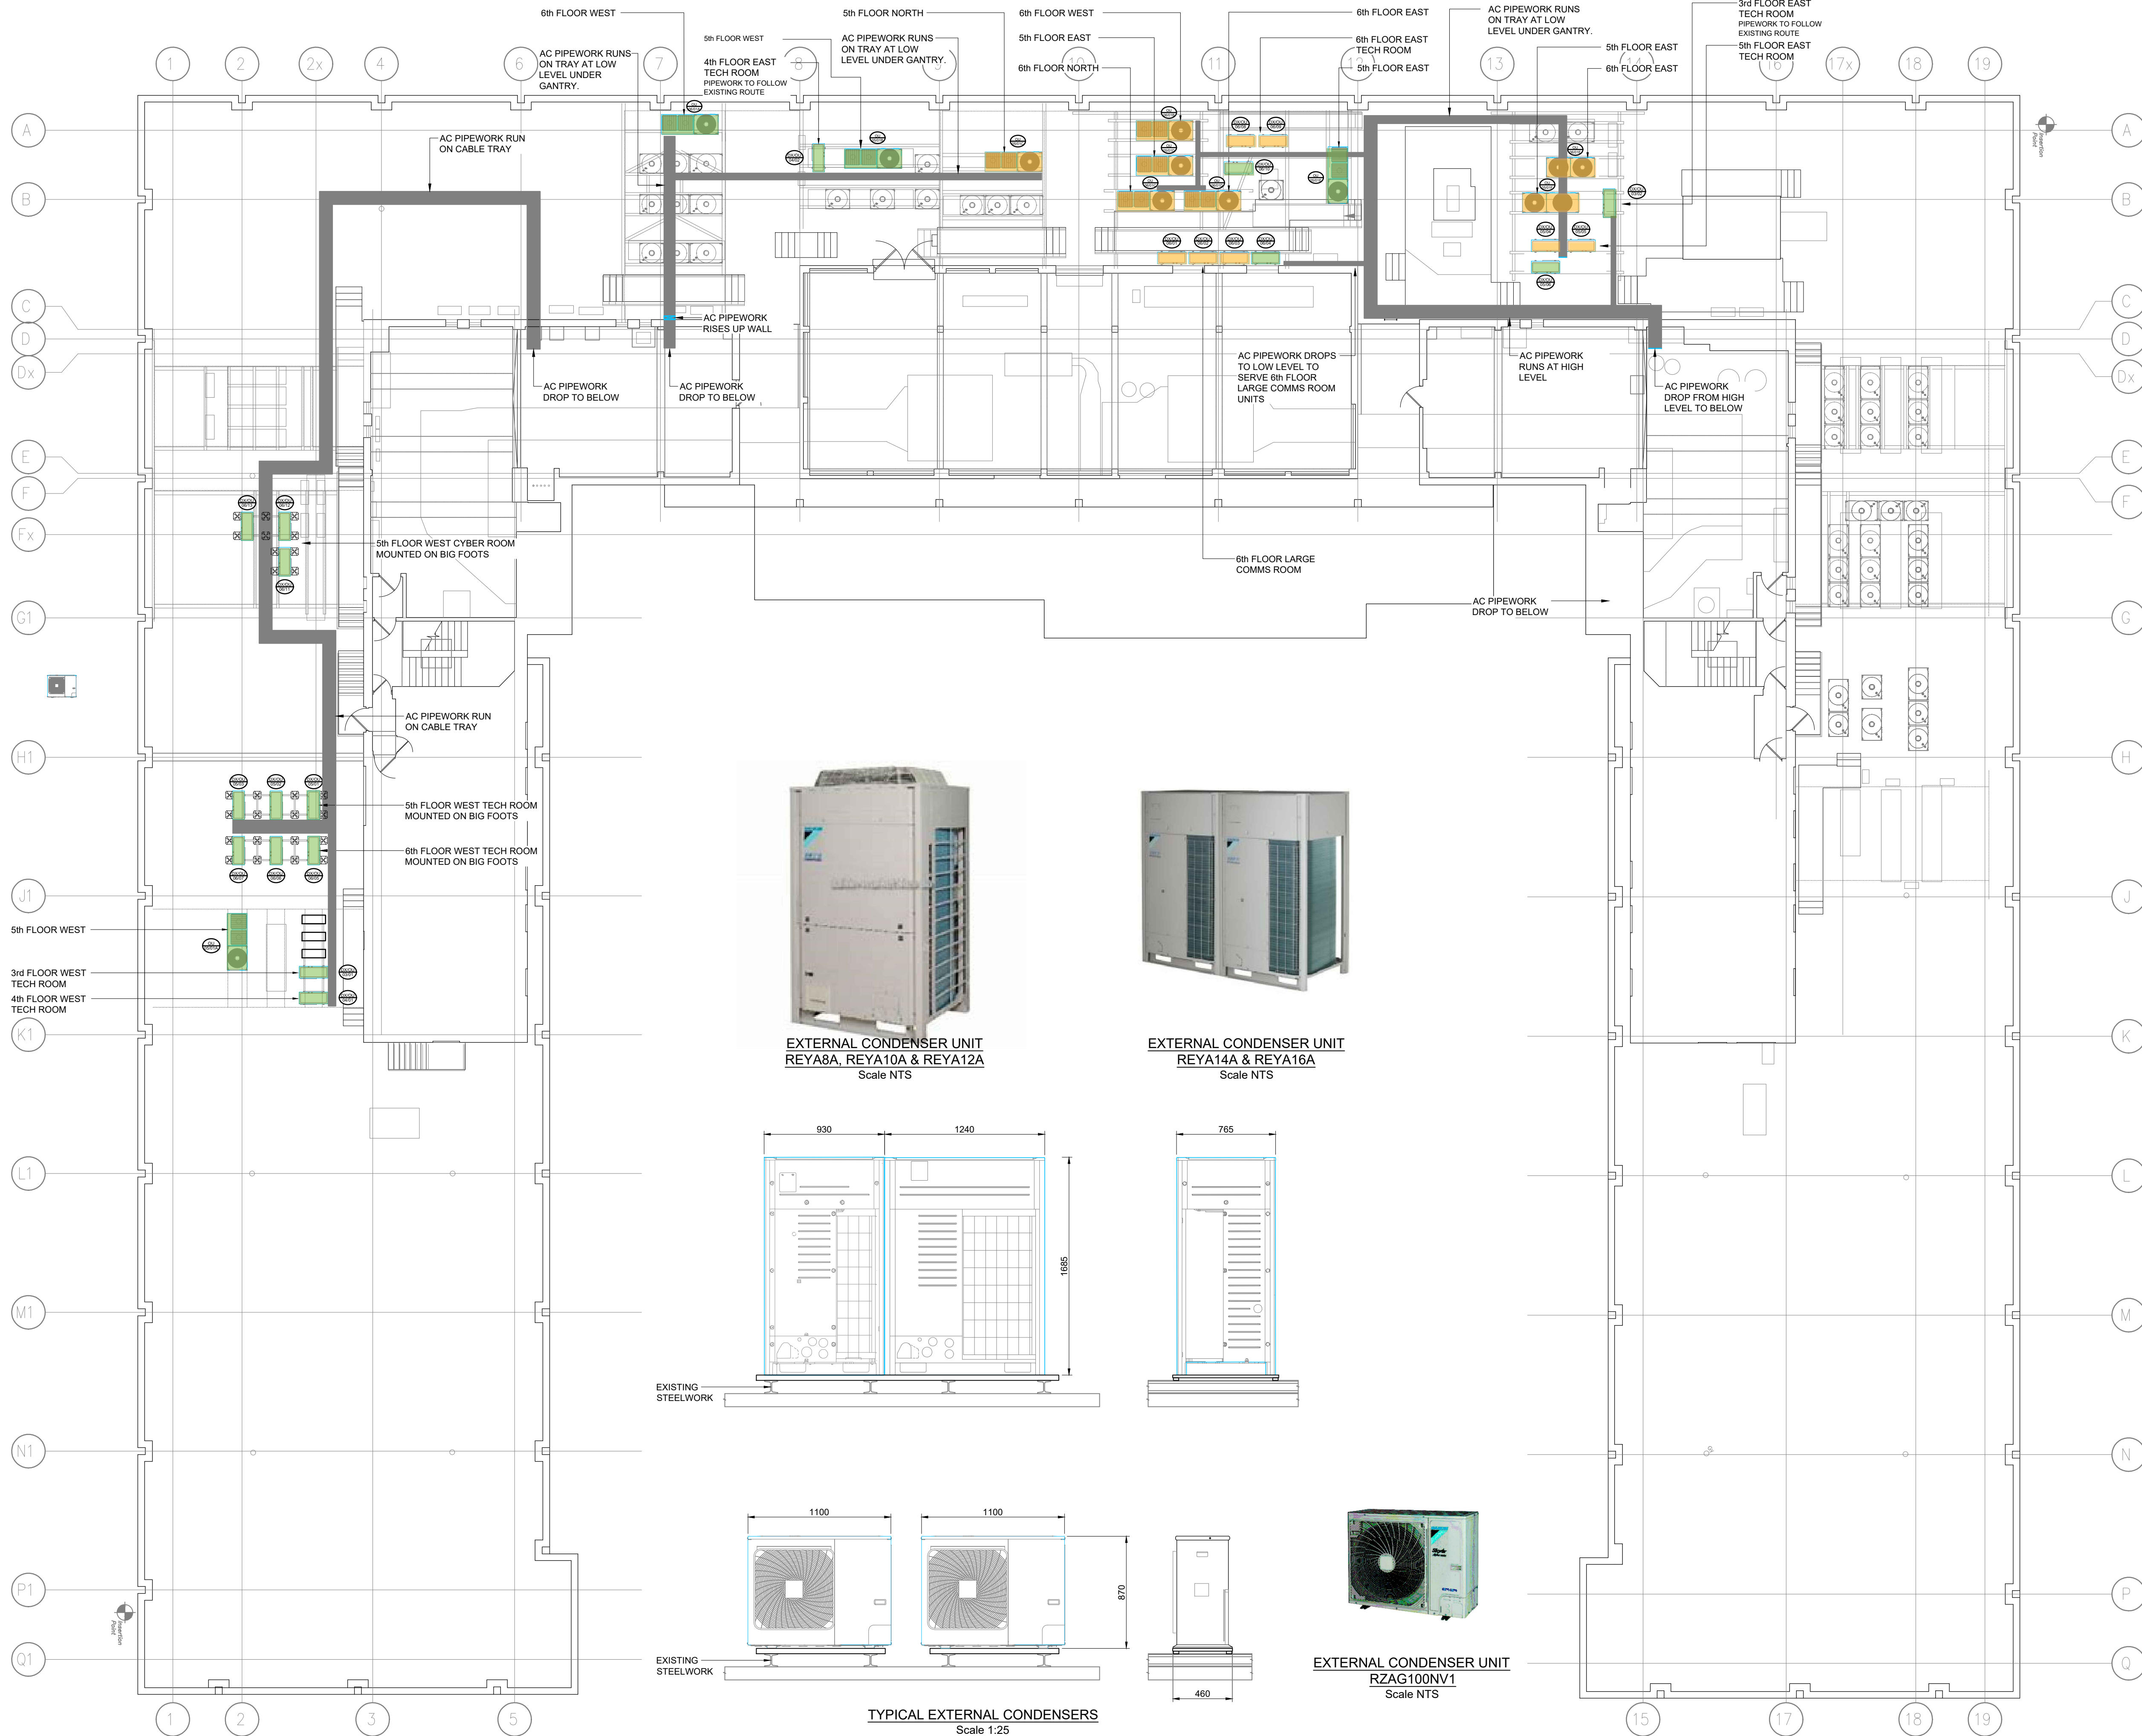

1. THIS DRAWING TO BE READ IN CONJUNCTION WITH ALL CONSTRUCTION ISSUED PROJECT INFORMATION-DRAWINGS, REPORTS AND SPECIFICATIONS.

14 No Existing AC Unit
to be replaced with
new

20 No New AC Unit

P2	DX/OU CONDENSERS AMENDED; RE-ISSUED FOR PLANNING	-	-
P1	ISSUED FOR PLANNING	GD	23/6/23

CONTRACTORS PROPOSAL

DL PROJECT No C/23/3639

**LLOYDS
BANKING
GROUP**



DL M&E BUILDING SERVICES LTD
KINGS HOUSE
STOTTS PARK
JAMES STREET
WESTHOUGHTON
BOLTON, BL5 3QR
TEL : 01942 842507
E-MAIL : info@dl-bsl.co.uk



THIS DRAWING IS THE PROPERTY OF DL M&E BUILDING SERVICES LIMITED.
AND MUST NOT BE COPIED OR REPRODUCED WITHOUT THE PERMISSION
IN WRITING OF DL M&E BUILDING SERVICES LIMITED.

PROJECT ADDRESS Corporate 11 Portland Street Manchester M1 3HU	SCALE A1 - 1:125
DRAWING DESCRIPTION Roof Mechanical Services Condenser Layout	DATE June 2023 DRAWN BY GD
DRAWING NUMBER 50960488-LBG-CP-R1-M2-ML-2001	REVISION P2