


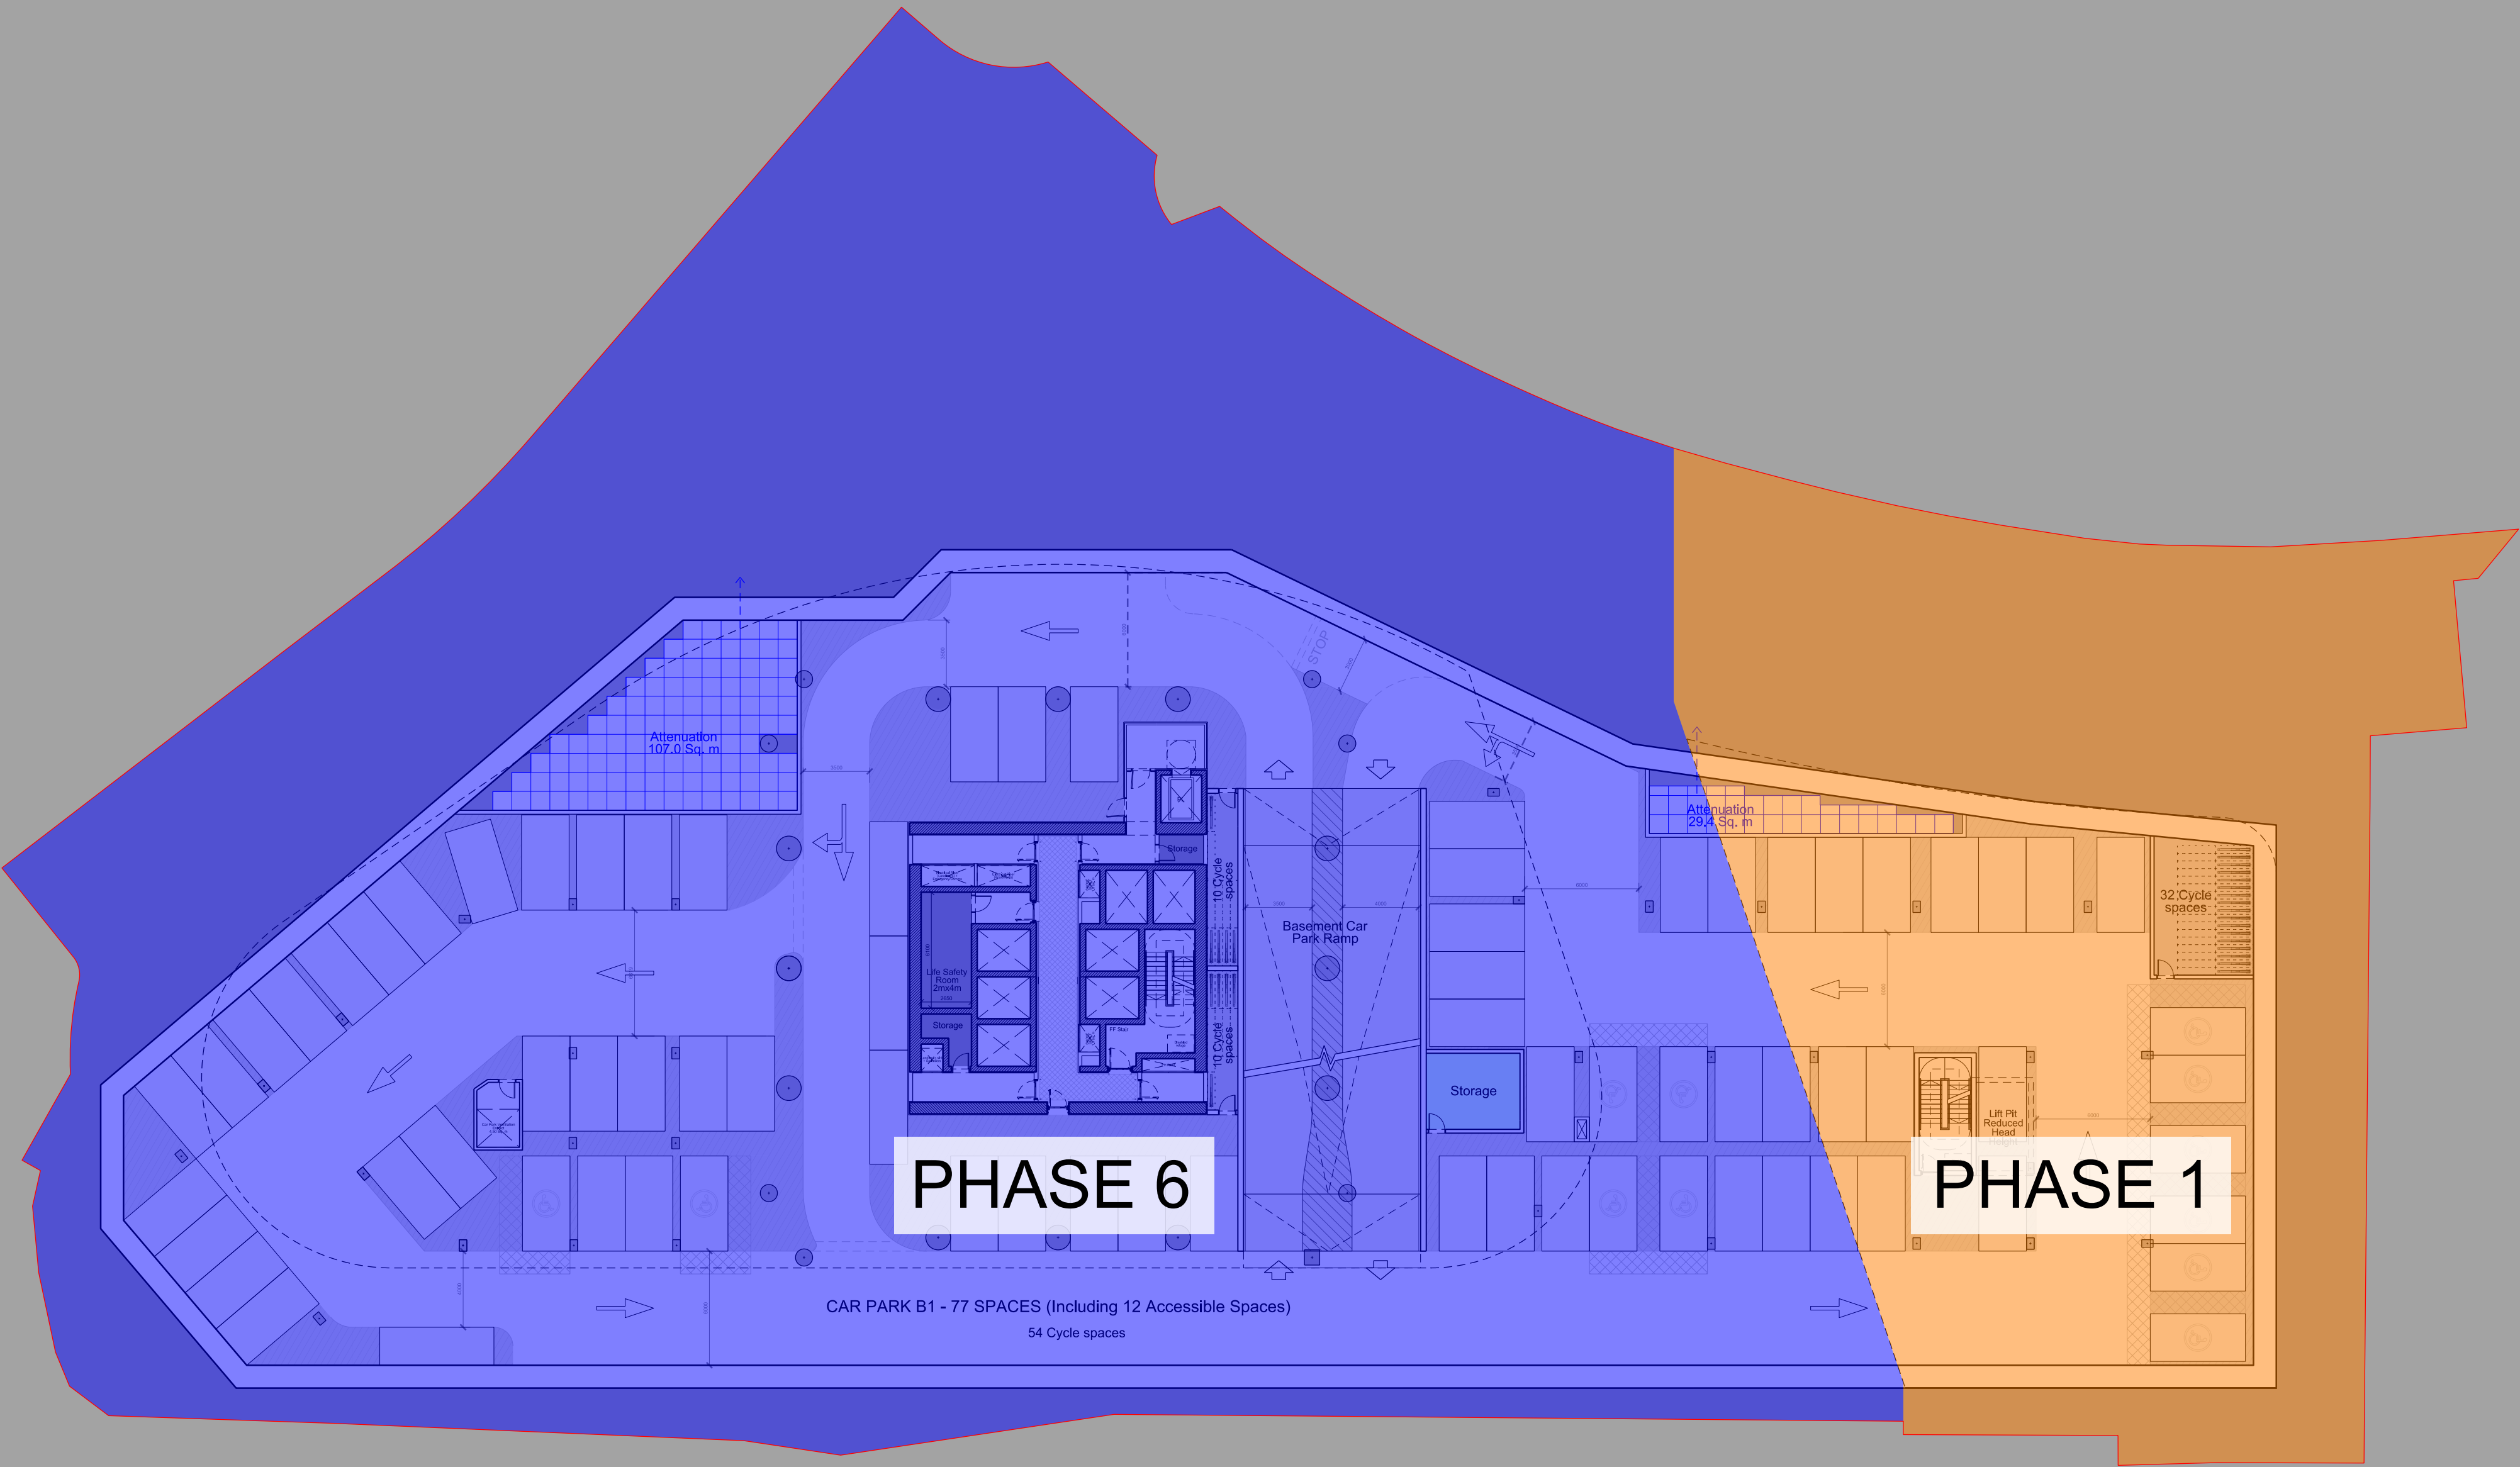

This drawing is copyright
Do not scale off dimensions.
All dimensions to be checked on site by contractor.
Contractor to report any dimensional discrepancies,
errors or omissions prior to commencing on site.

Scale Bar


0 40m

NOTE:

Key

PHASE 1

PHASE 6

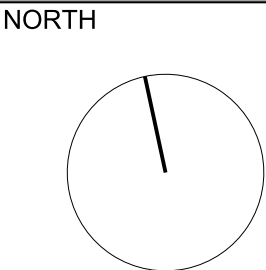

Rev	Date	Description
P 01	14-04-2023	Planning Issue

Project Title

Great Jackson Street - Plot D
Manchester

Status

Planning

Drawing Title

Phasing Plan
Basement Level 1

Job No	Scale	Date
10419	1:250 @ A1	APR 2023
Drawing No	Revision	
10419-Z1-SHP-G000-PL-B1-B5D801	P 01	

simpsonhaugh

MANCHESTER
Riverside, 4 Commercial St
Manchester M15 4RQ
+44 (0)161 835 2345
www.simpsonhaugh.com

LONDON
5-8 Roberts Place
London EC3N 3BQ
+44 (0)20 7549 4000
mail@simpsonhaugh.com