



New Casement Window with Casement Sashes. Section Drawings.

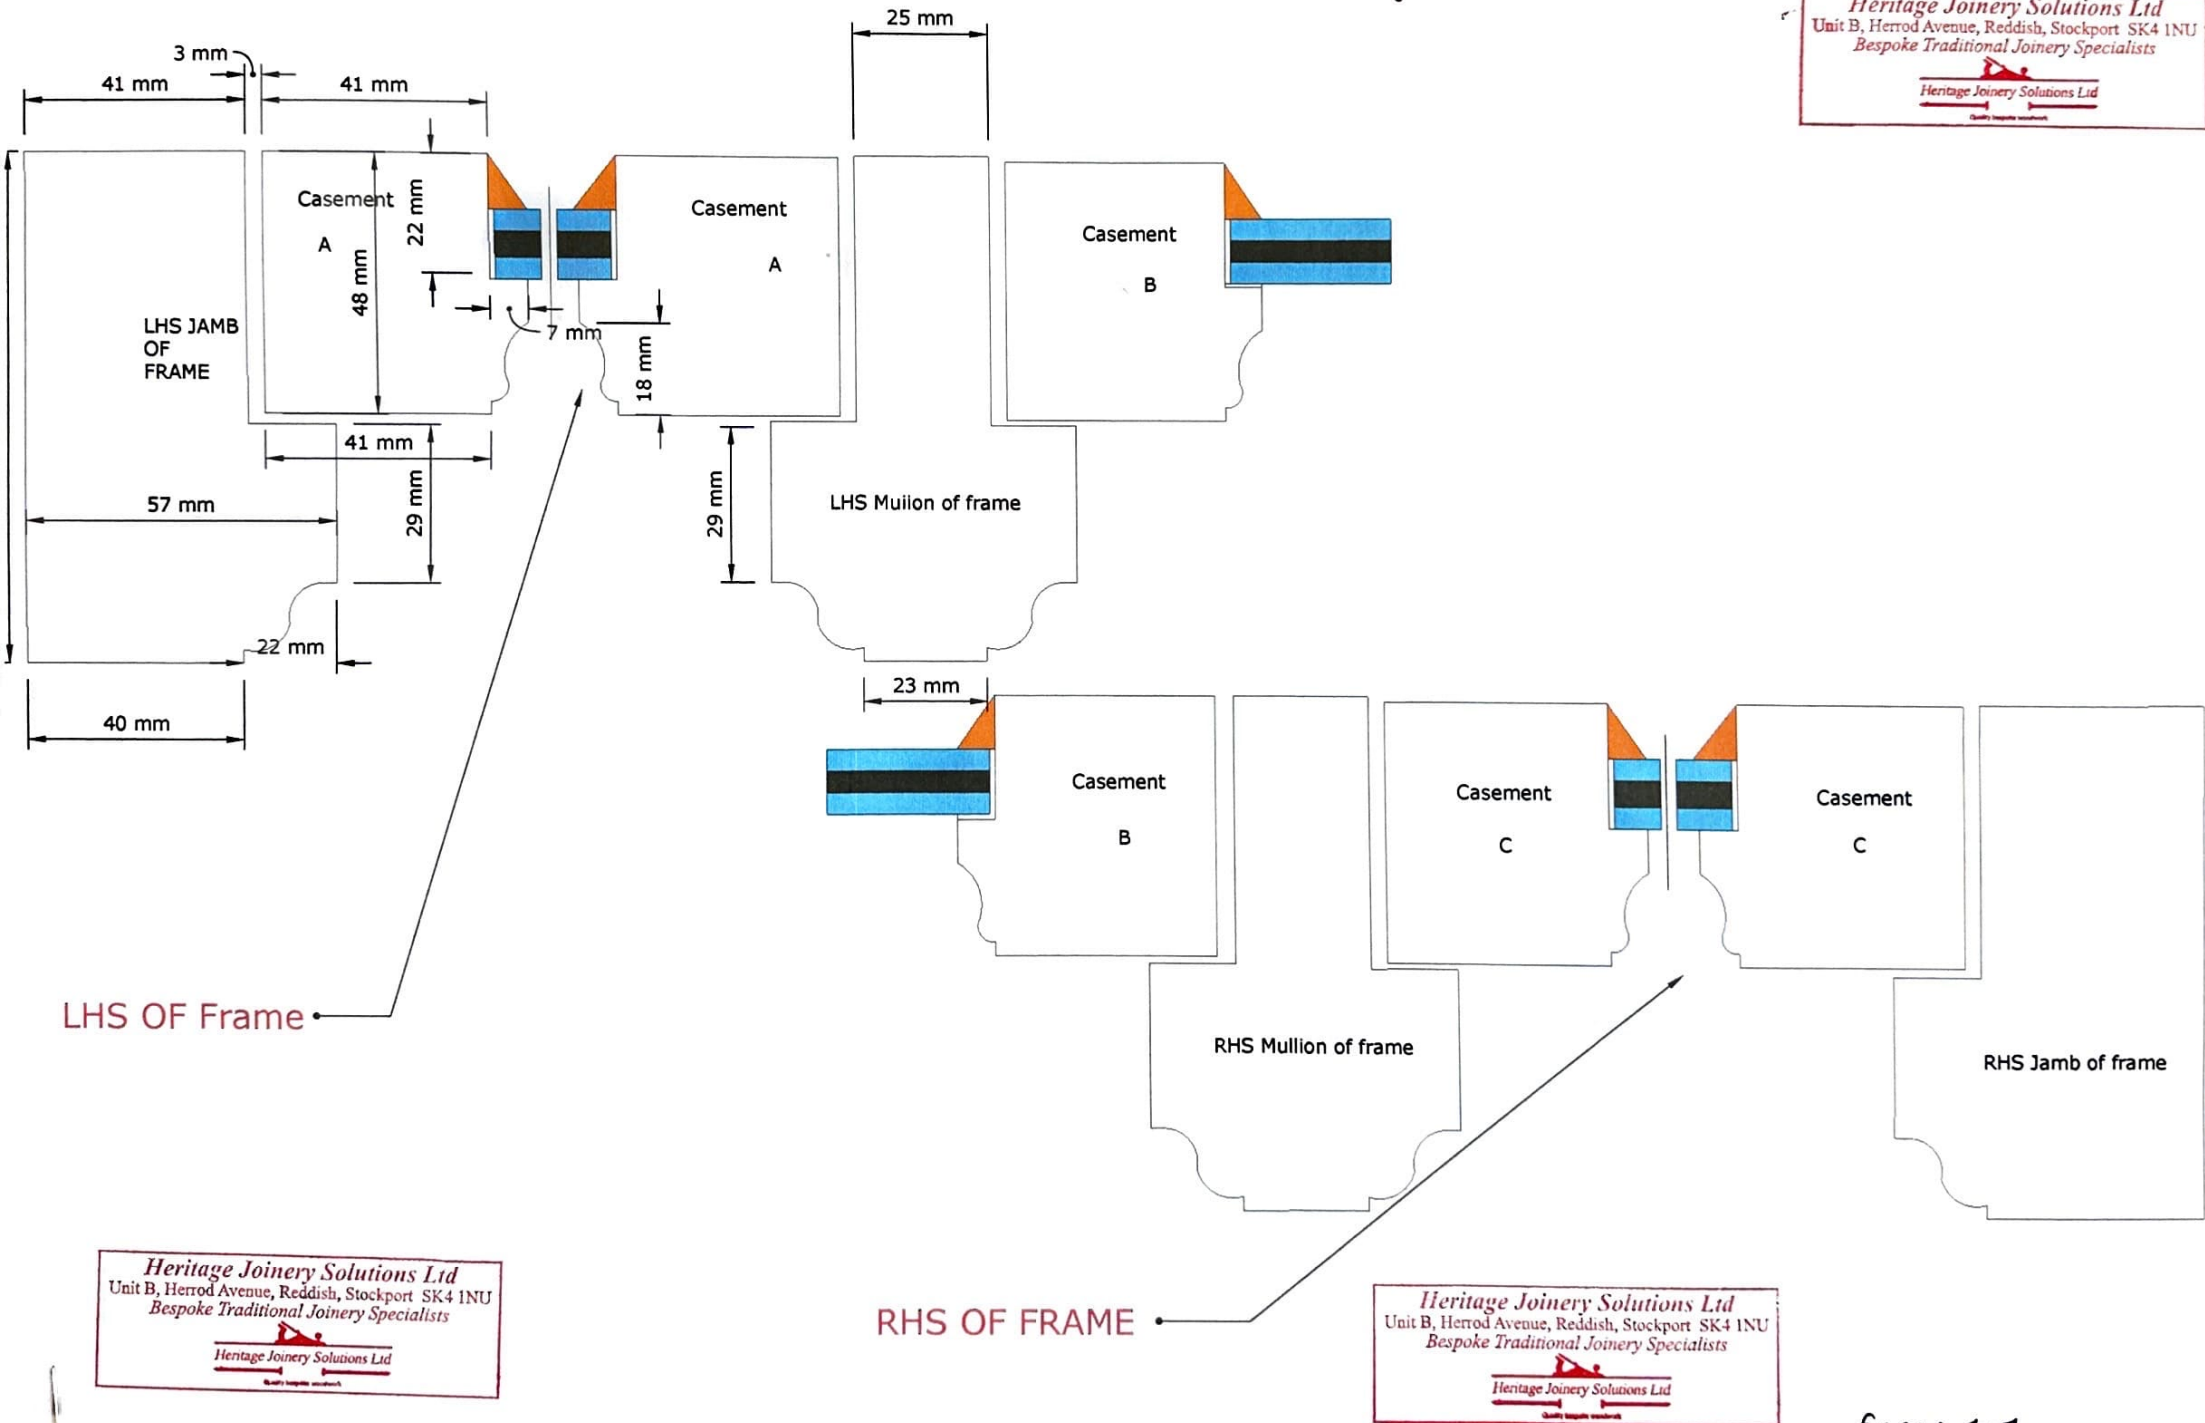

Scale 1:1

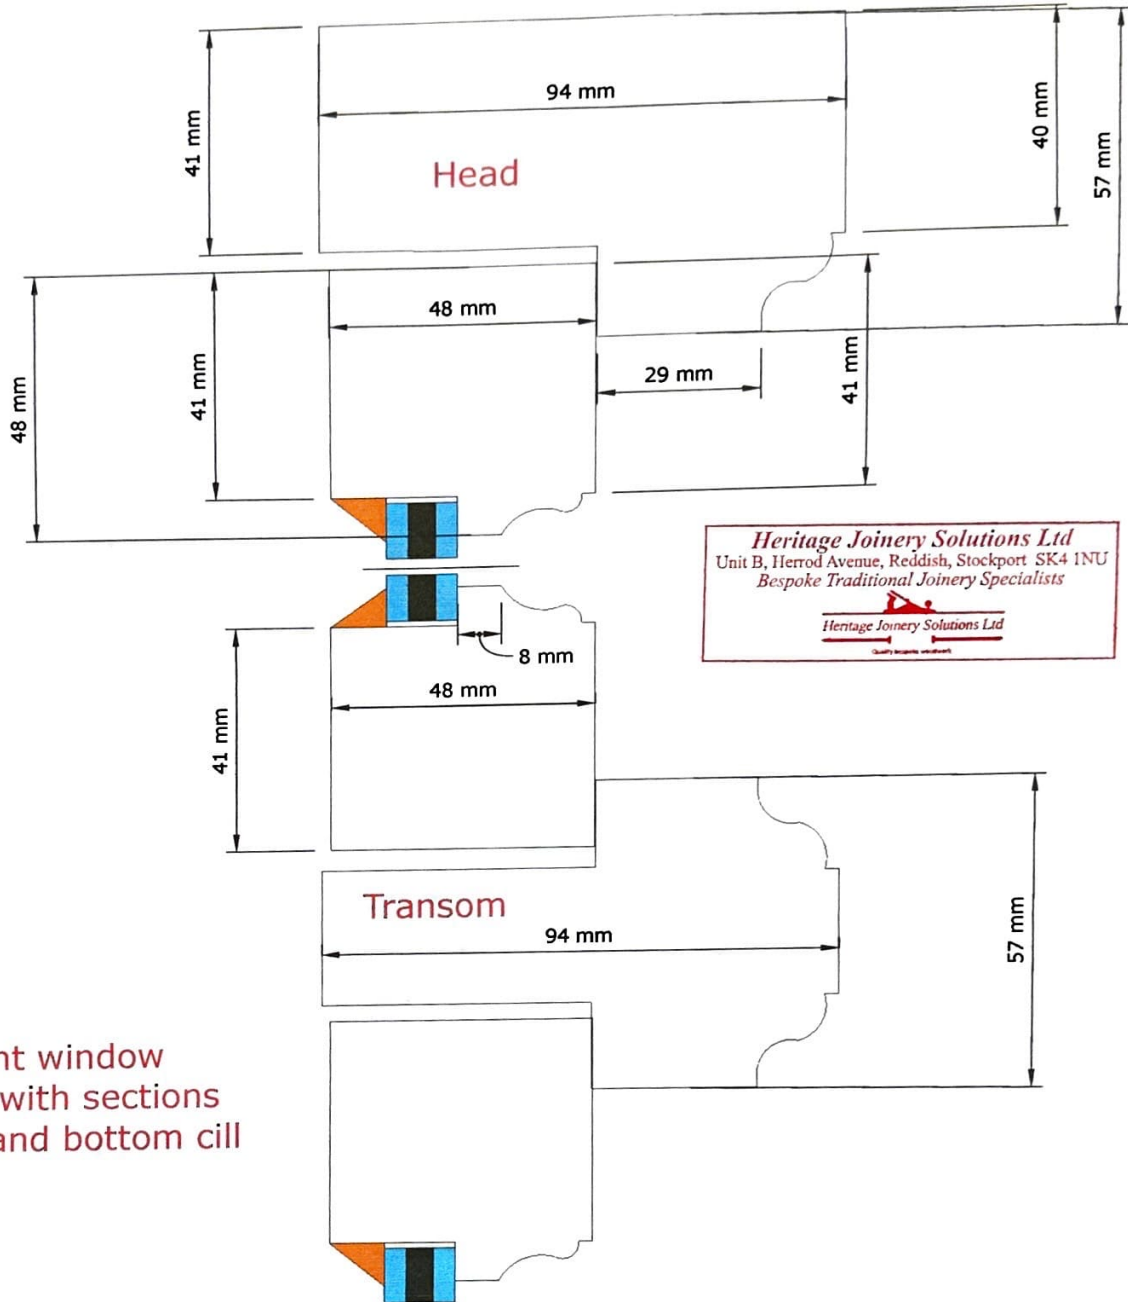

New Casement window
Side on view with sections
For transom and bottom cill
And head.

