


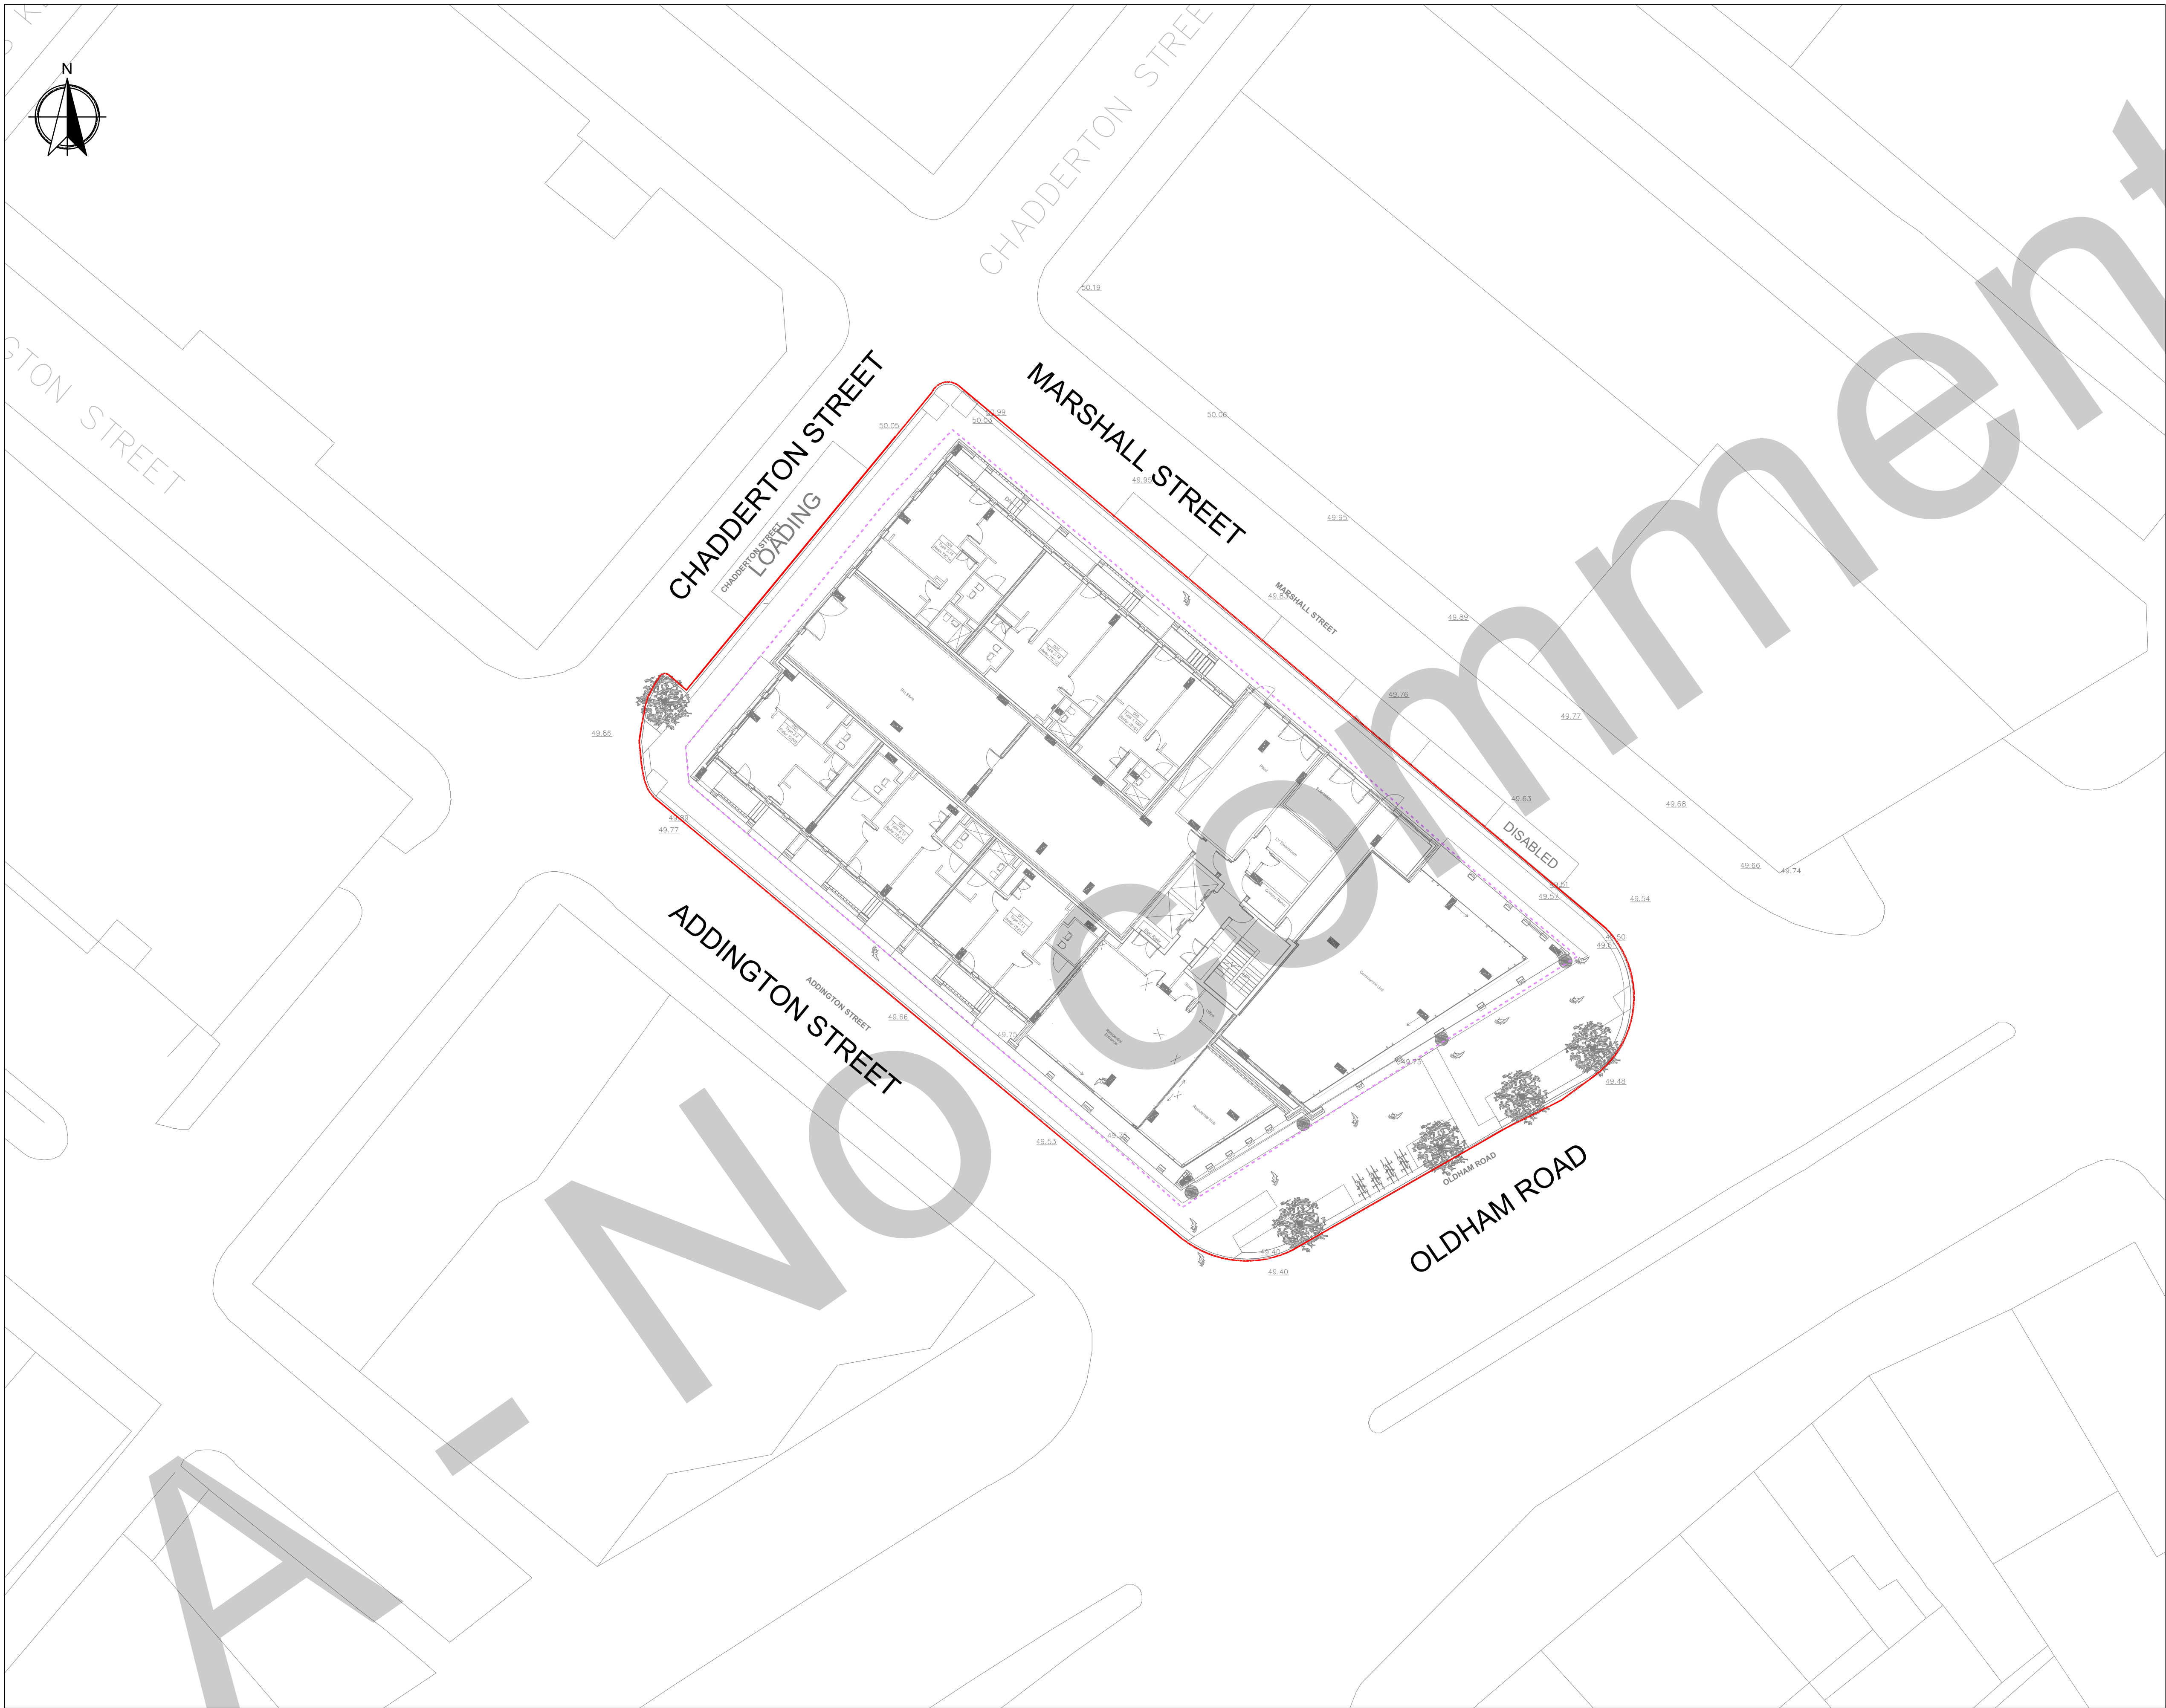

GENERAL NOTES

- 1. DRAWINGS ARE TO BE READ IN CONJUNCTION WITH ALL RELEVANT SPECIFICATIONS, ENGINEERS, ARCHITECTS & SERVICES DRAWINGS, INCLUDING APPROVED BUILDERS WORK DRAWINGS. CONTRACTOR TO NOTIFY ENGINEER OF DISCREPANCIES BETWEEN STRUCTURAL DRAWINGS AND SPECIFICATIONS OR OTHER DRAWINGS.
- 2. ALL DIMENSIONS ARE IN MILLIMETRES UNLESS NOTED OTHERWISE.
- 3. DO NOT SCALE FROM THIS DRAWING, WORK TO DIMENSIONS OR CO-ORDINATES PROVIDED. ALL LEVELS ARE IN METRES AND ALL DIMENSIONS ARE IN MILLIMETRES, UNLESS OTHERWISE NOTED. ANY AMBIGUITIES, OMISSIONS AND ERRORS ON DRAWINGS, SHALL BE BROUGHT TO THE ENGINEERS ATTENTION IMMEDIATELY.
- 4. INFORMATION CONTAINED ON THIS DRAWING IS SCHEME DESIGN ONLY AND REQUIRES FURTHER DETAILED DESIGN AND CO-ORDINATION WITH THE CONTRACTOR, DESIGN TEAM AND APPROPRIATE SUB-CONTRACTORS.

KEY

- EXTENT OF S278 WORKS
- - - ADOPTION EXTENT

|    |          |       |            |                                |
|----|----------|-------|------------|--------------------------------|
|    |          |       |            |                                |
| P2 | 24.02.21 | EJD   | PG         | DRG NO REVISED TO SUIT GMI PEP |
| P1 | 13.10.02 | AS    | PG         | PRELIMINARY ISSUE              |
| No | DATE     | DRAWN | REV'D ENG. | AMENDMENT                      |

|        |                  |
|--------|------------------|
| STATUS | PURPOSE OF ISSUE |
| S2     | FOR INFORMATION  |

COPYRIGHT:  
The concepts and the information contained in this document are the copyright of Ridge and Partners LLP. Use or copying of the document in whole or in part without written permission of Ridge and Partners LLP constitutes an infringement of copyright.

|                                                     |             |                                        |           |
|-----------------------------------------------------|-------------|----------------------------------------|-----------|
| RIDGE                                               |             |                                        |           |
| CLIENT<br>GMI CONSTRUCTION                          |             |                                        |           |
| PROJECT<br>NEW CROSS - OLDHAM ROAD                  |             |                                        |           |
| DRAFTER<br>AS                                       |             | ENGINEER<br>PG                         |           |
| TITLE<br>S278 HIGHWAY WORKS<br>EXTENT OF S278 WORKS |             | PROJECT REFERENCE: 3356                |           |
| SCALE<br>1:200                                      | SHEET<br>A1 | DRAWING No<br>D464-RDG-00-ZZ-DR-C-0200 | REV<br>P2 |

S278 BOUNDARY PLAN  
SCALE 1:500