

 Indicative - fabric not on measured survey

11-21-2011

11

Unit 2 (F1.U2)

- Lighting installation to existing lift

- Clerestory glazing to new corridor partitions



77-79 Mosley St,
Manchester
For M20 Property

First Floor Plan

abstract	1995
drug no.	P(120)


scale	1:100 @ A3
date first drawn	
drawn	1/26/





Atelier MB
Urban Architects

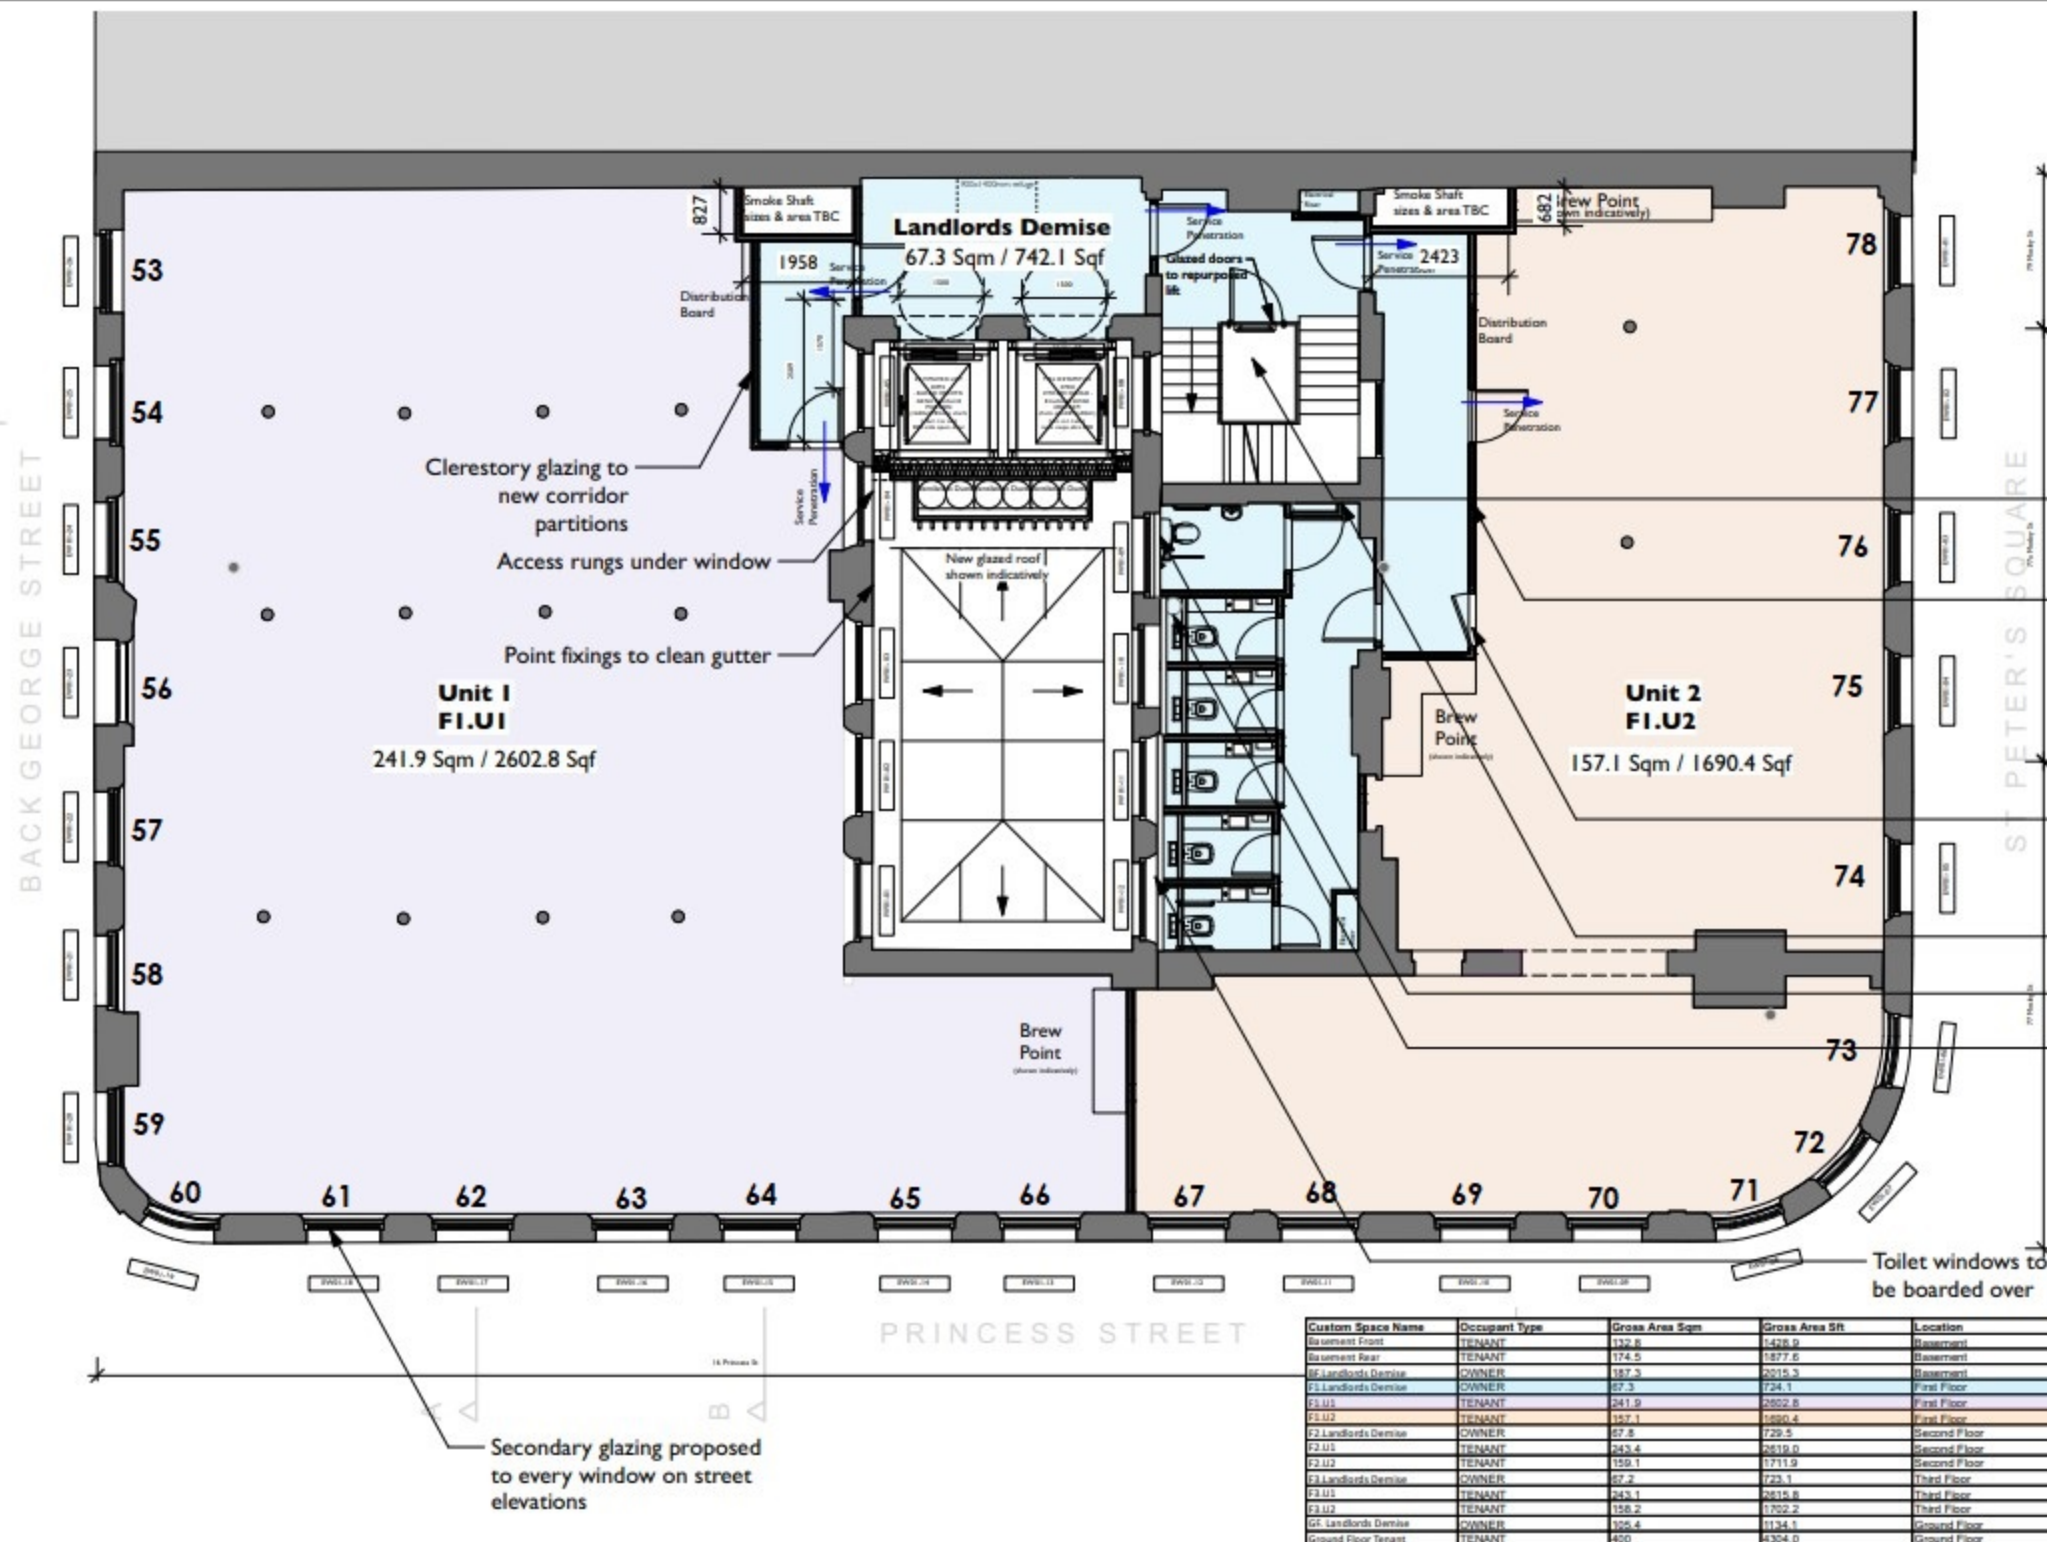

Custom Space Name	Occupant Type	Gross Area Sqm	Gross Area SR	Location
Basement Rear	TENANT	174.5	1877.6	Basement
B6 Landlords Demise	OWNER	187.3	2015.3	Basement
F1.U1	TENANT	241.9	2602.8	First Floor
F1.U2	TENANT	157.1	1690.4	First Floor
F2.U1	TENANT	243.4	2619.0	Second Floor
F2.U2	TENANT	159.1	1711.9	Second Floor
F3.U1	TENANT	243.1	2618.8	Third Floor
F3.U2	TENANT	158.2	1702.2	Third Floor
