


P:\2021\2159 BODDINGTONS\01 BIM\02 CAD\03 SHEET LAYOUT\03 RIBA 4 TENDER\DN0107-EXA-ZZ-25-DR-L-00101.DWG

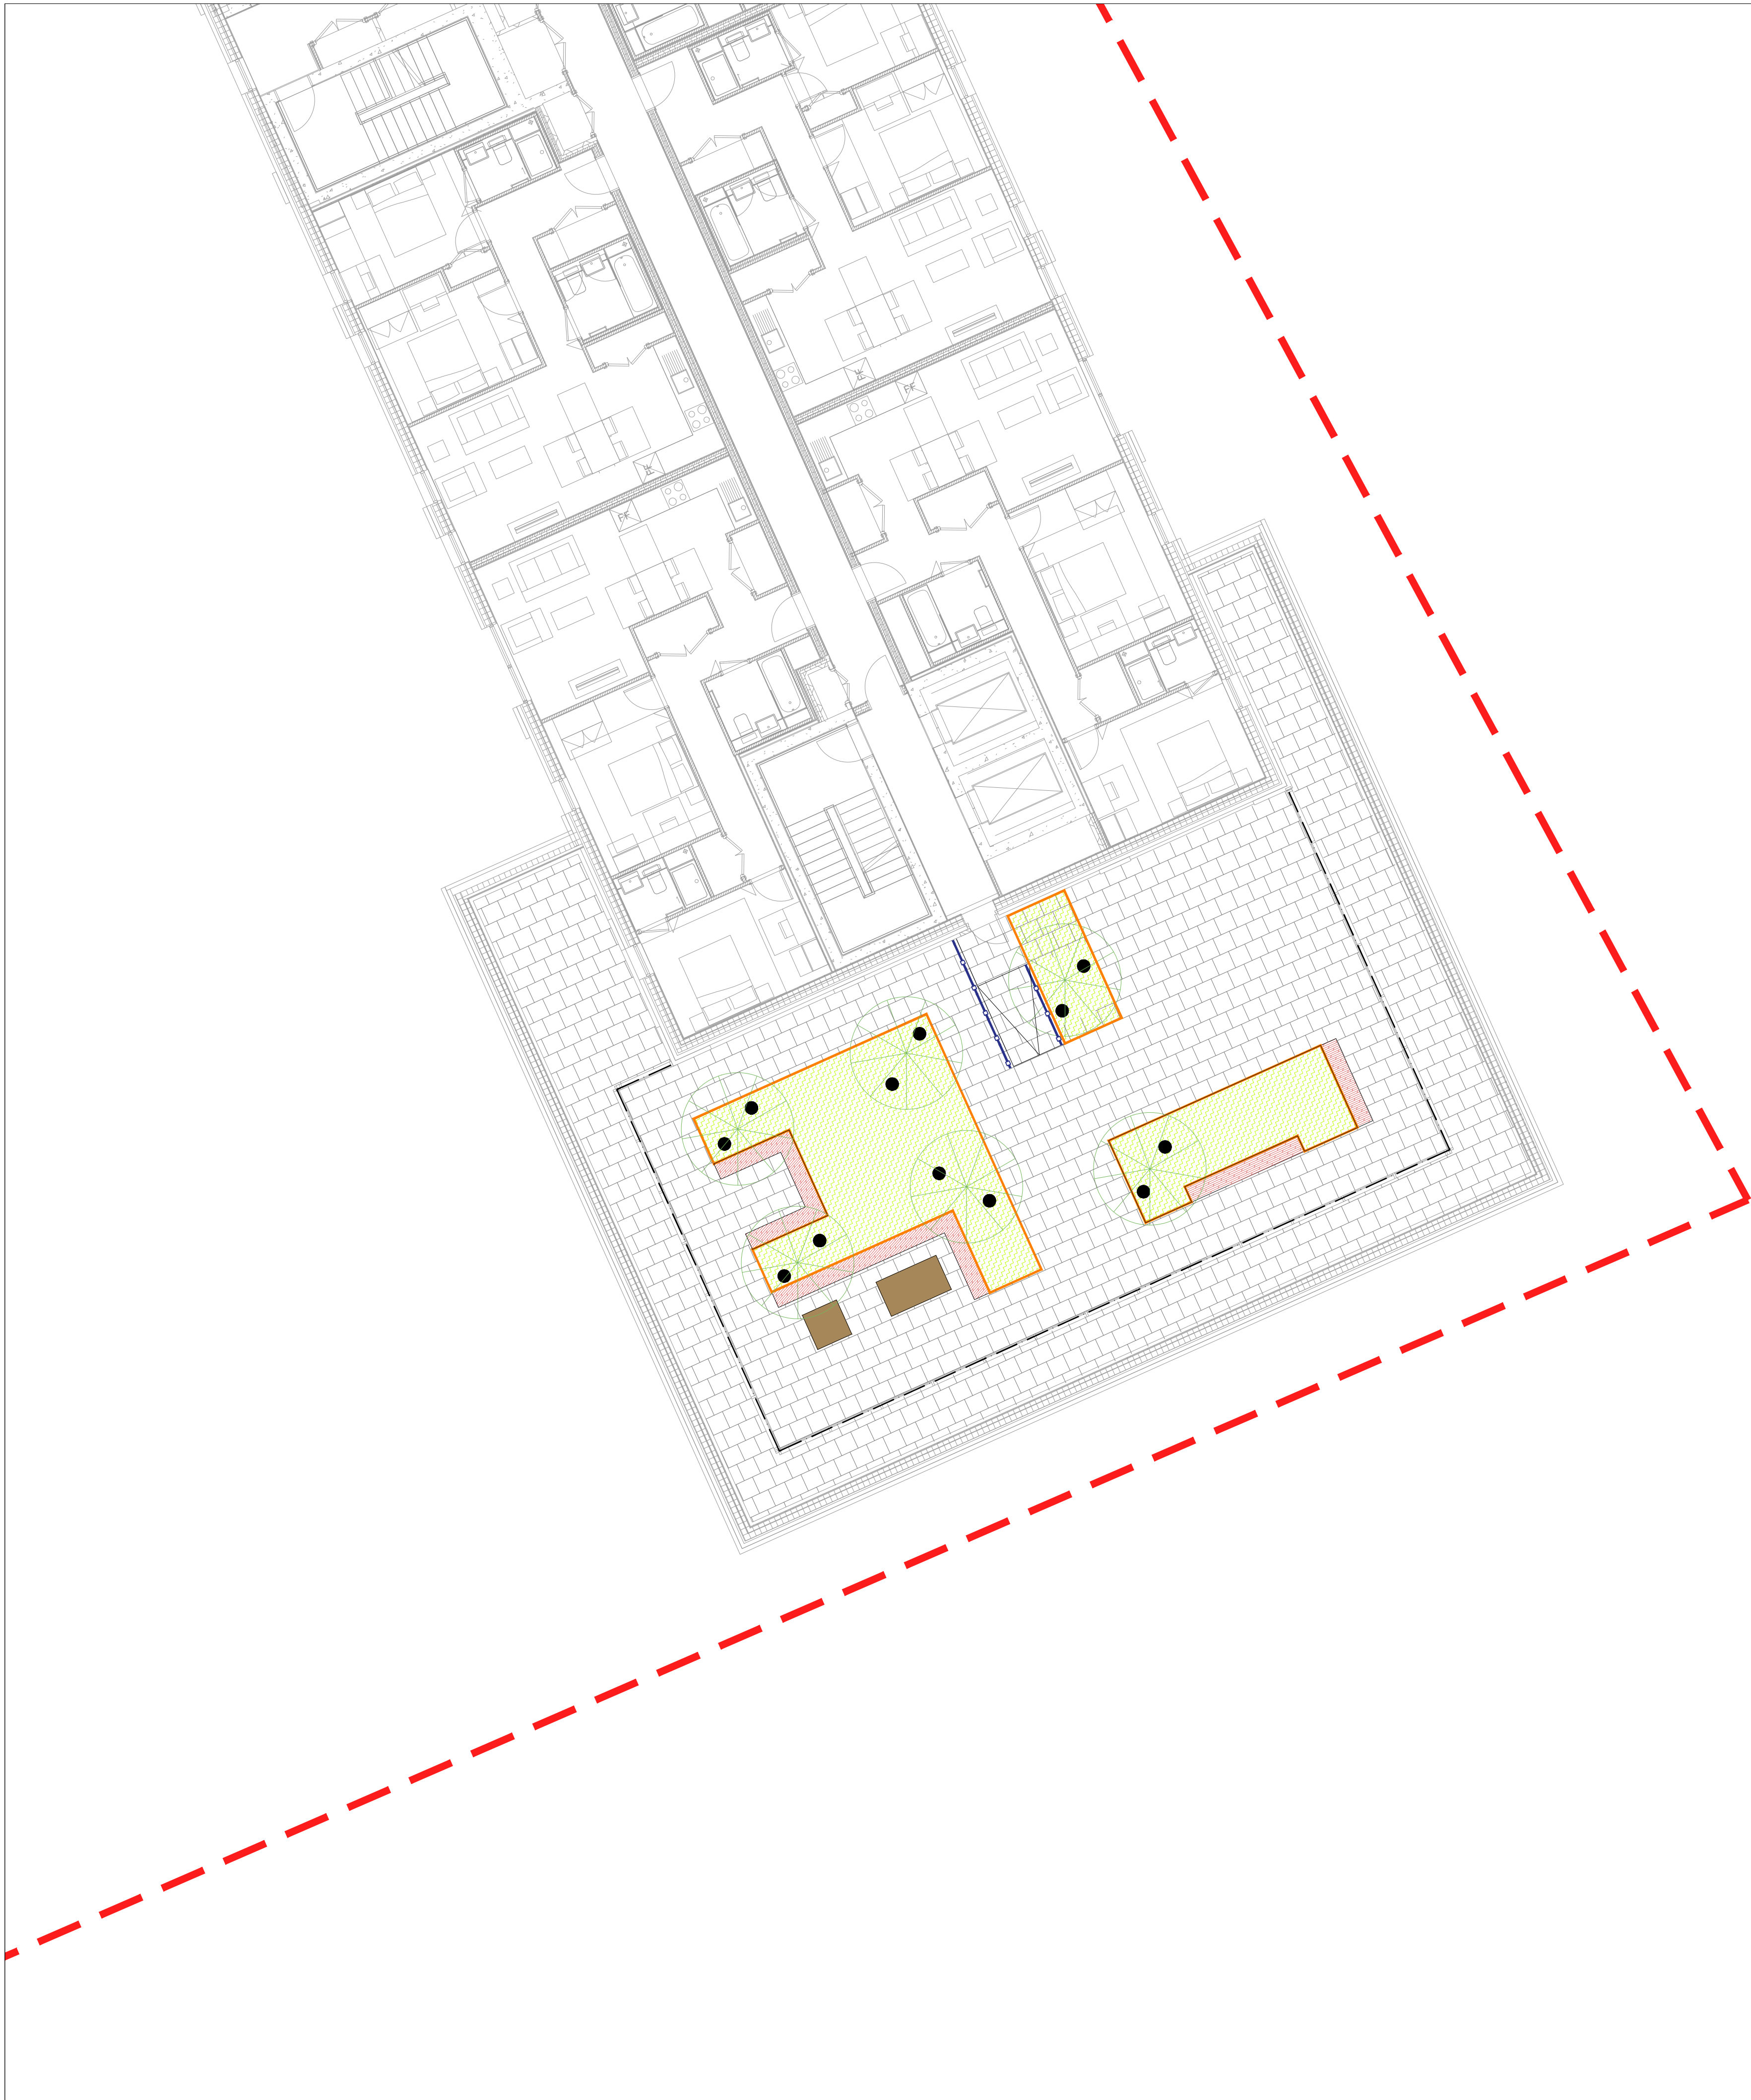

KEY

PLANNING APPLICATION BOUNDARY

HARD LANDSCAPE

SURFACE TYPES

SURFACE TYPE 1
CONCRETE CONSERVATION X. FINISH: CREAM.
SUPPLIER: MARSHALLS OR SIMILAR APPROVED.

FURNITURE TYPES

FURNITURE TYPES

FIXED TABLE
SIZE: 1X1M AND 1X1.7M. HEIGHT: 720MM FINISH:
OPEPE HARDWOOD TOPS. POWDER COATED
GALVANISED STEEL BASE. SUPPLIER: LOGIC OR
SIMILAR APPROVED

INTEGRATED PLATEAU TIMBER SEATING WITH
BACKREST
450MM HIGH. FINISH: OPEPE HARDWOOD.
SUPPLIER: LOGIC OR SIMILAR APPROVED

METAL RAISED PLANTER 900MM HIGH
STAPEL VELOX RAPID EDGE STRAIGHT.
FINISH: POWDER COATED GALVANISED STEEL.
SUPPLIER: LOGIC OR SIMILAR APPROVED.

SPIKE LIGHTS
SET IN SOFT TO MEP DETAILS
SUPPLIER: SPURLITE OR SIMILAR APPROVED

HAND RAILING
1.1M HIGH METAL RAILING

GLASS SCREEN
TO ARCHITECTS SPECIFICATION.

SOFT LANDSCAPE

MULTISTEM TREE SPECIMEN

ORNAMENTAL PLANTING

No dimensions are to be scaled from this drawing.
All dimensions are to be checked on site.
Area measurements for indicative purposes only.

This drawing is the property of Exterior Architecture Ltd.
No part of the drawing may be reproduced in any manner
without permission from Exterior Architecture Ltd.

Client
**LATIMER
DEVELOPMENTS**

----	----	----
----	----	----
----	----	----
----	----	----
----	----	----
----	----	----
----	----	----
P03	UPDATED PLANNING ISSUE	15.08.2023
P02	REVISED PLANNING ISSUE	24.11.2021
P01	PLANNING ISSUE	18.11.2021
Rev	Description	Date

**EXTERIOR
ARCHITECTURE**

LONDON
Unit 17.1, The Leather Market, 11-13 Weston Street, London, SE1 3ER
MANCHESTER
Studio 537, The Royal Exchange, St Anns Square, Manchester, M2 7DH

E-MAIL office@exteriorarchitecture.com
WEB www.exteriorarchitecture.com

Project title
BODDINGTONS SITE

Drawing title
GENERAL ARRANGEMENT - PODIUM

Issued By	Manchester	T: 0161 850 8101
Scale	1:100 @ A1	Drawn EXA
Status	PLANNING	Checked SPL
Date	18.11.2021	Approved JM

Drawing number	Revision
DN0107-EXA-ZZ-25-DR-L-00103	P03

