

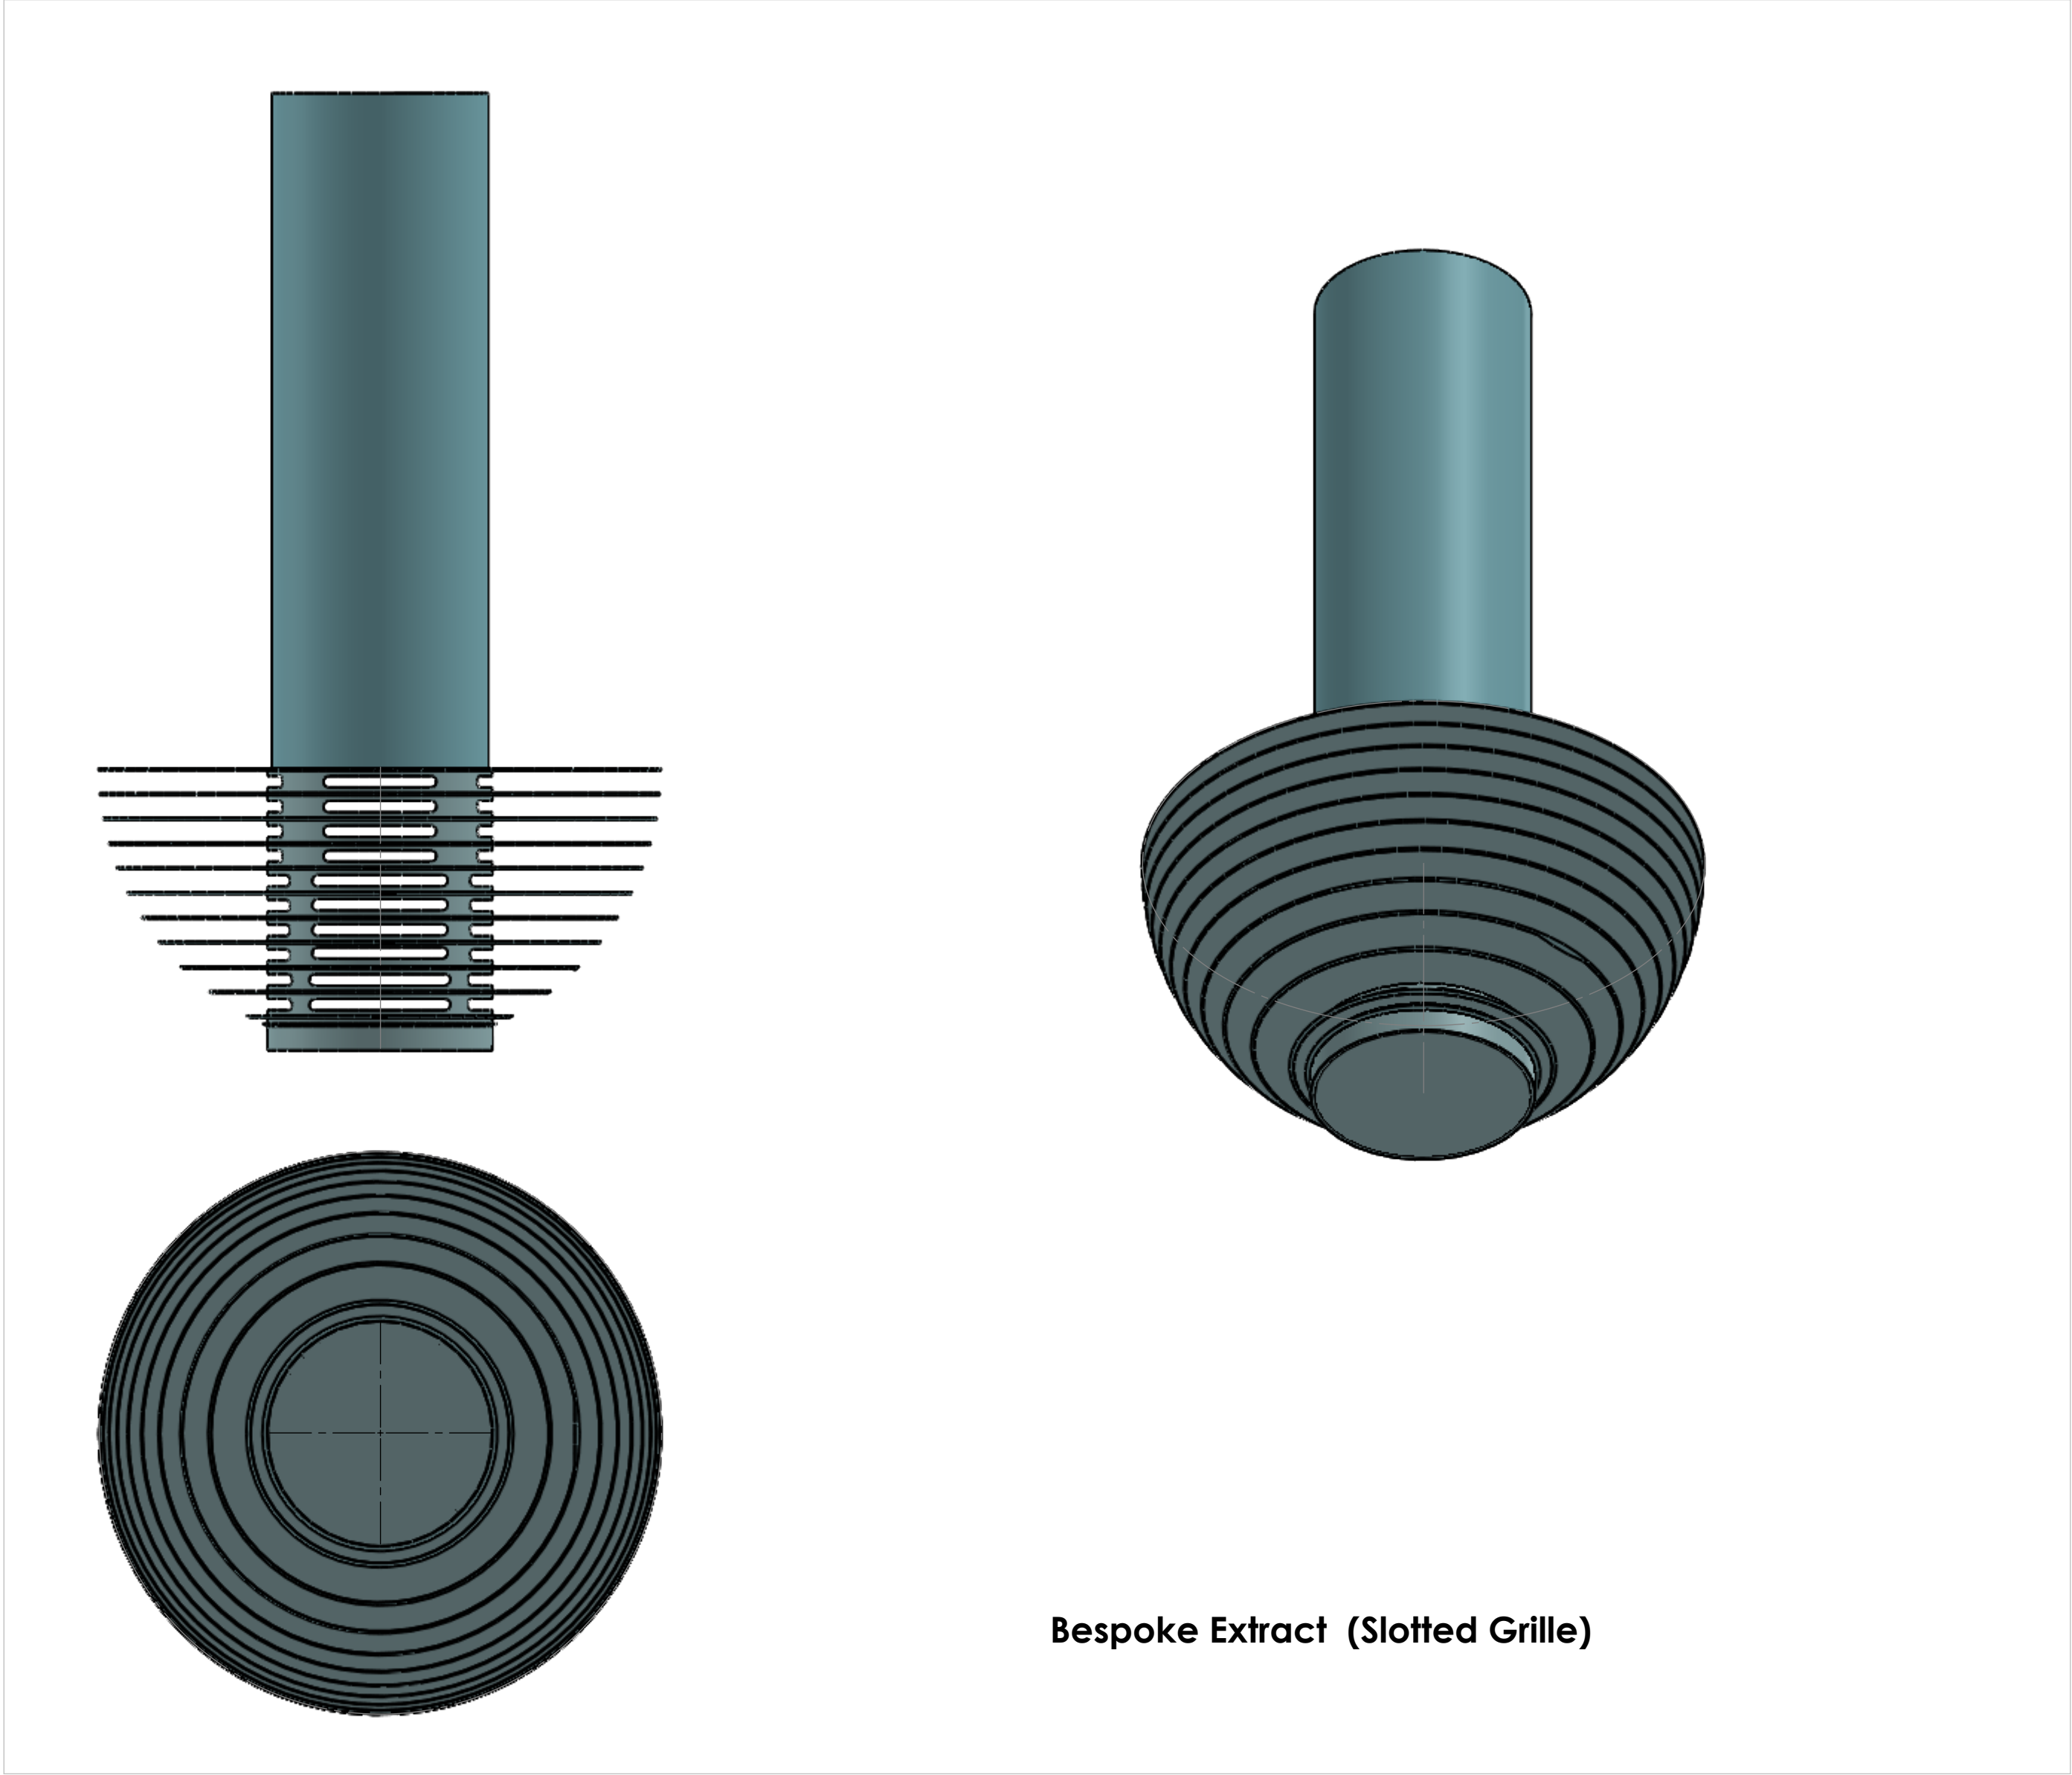


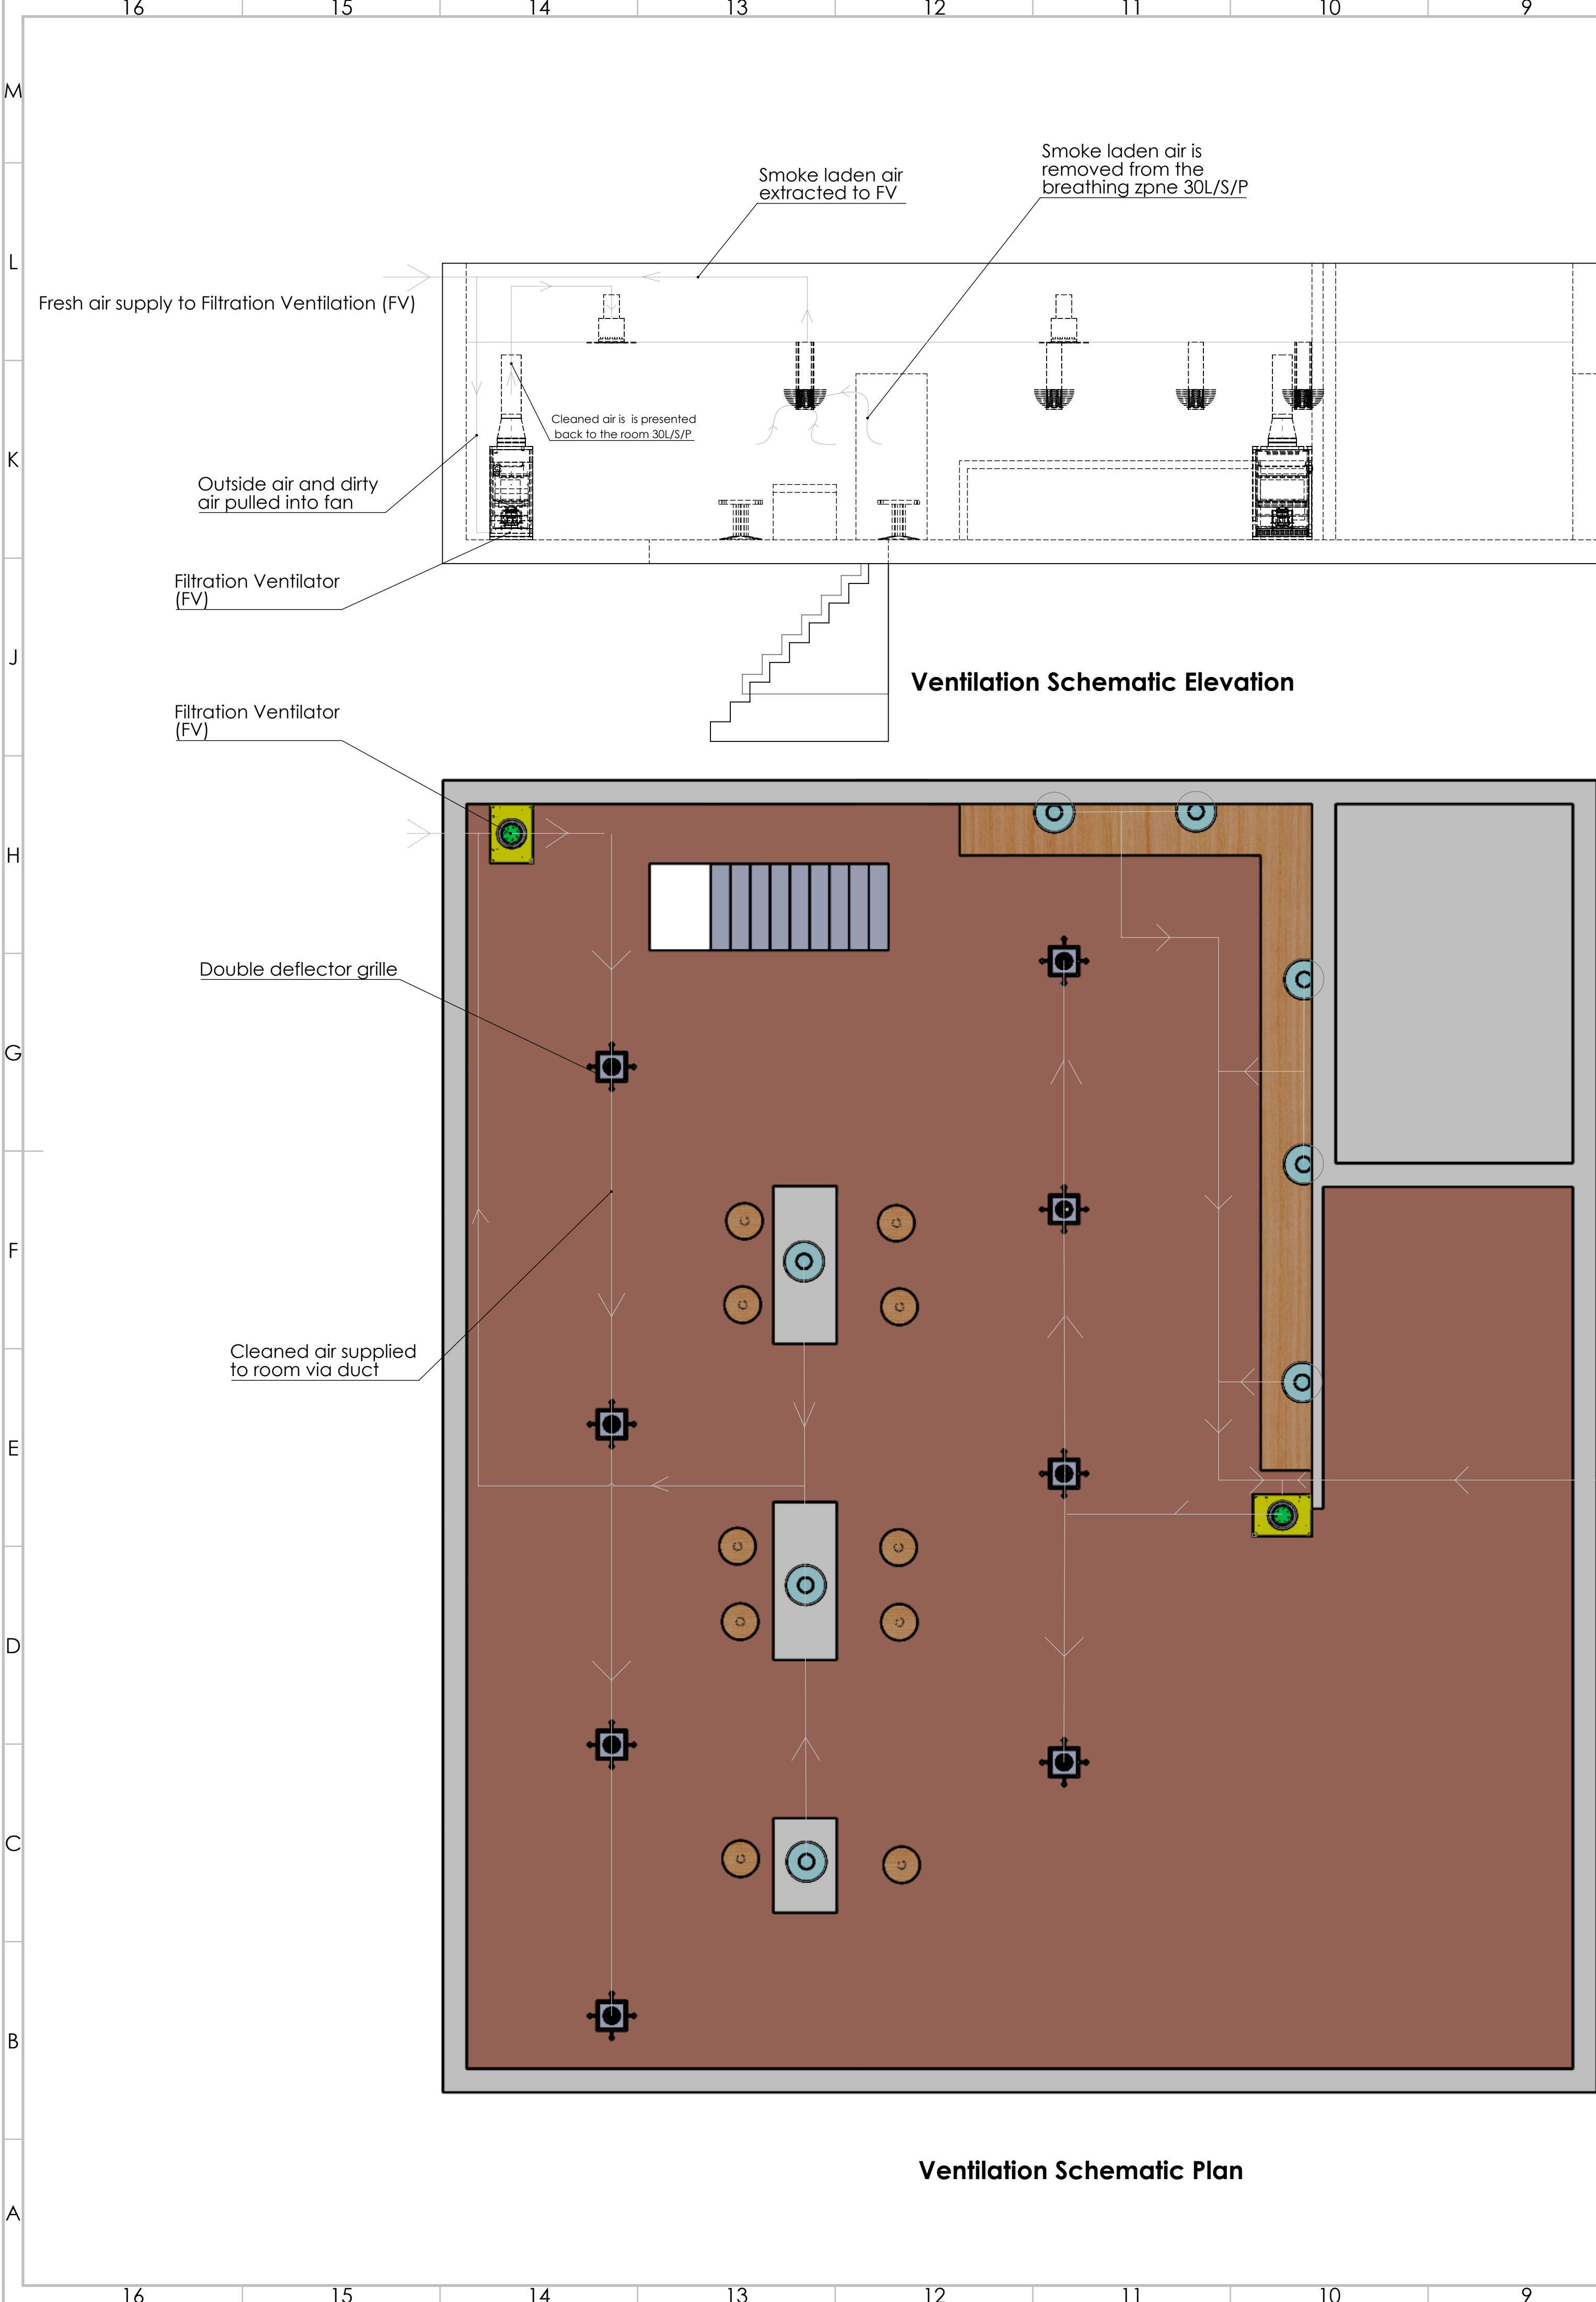

Bespoke Extract (Slotted Grille)

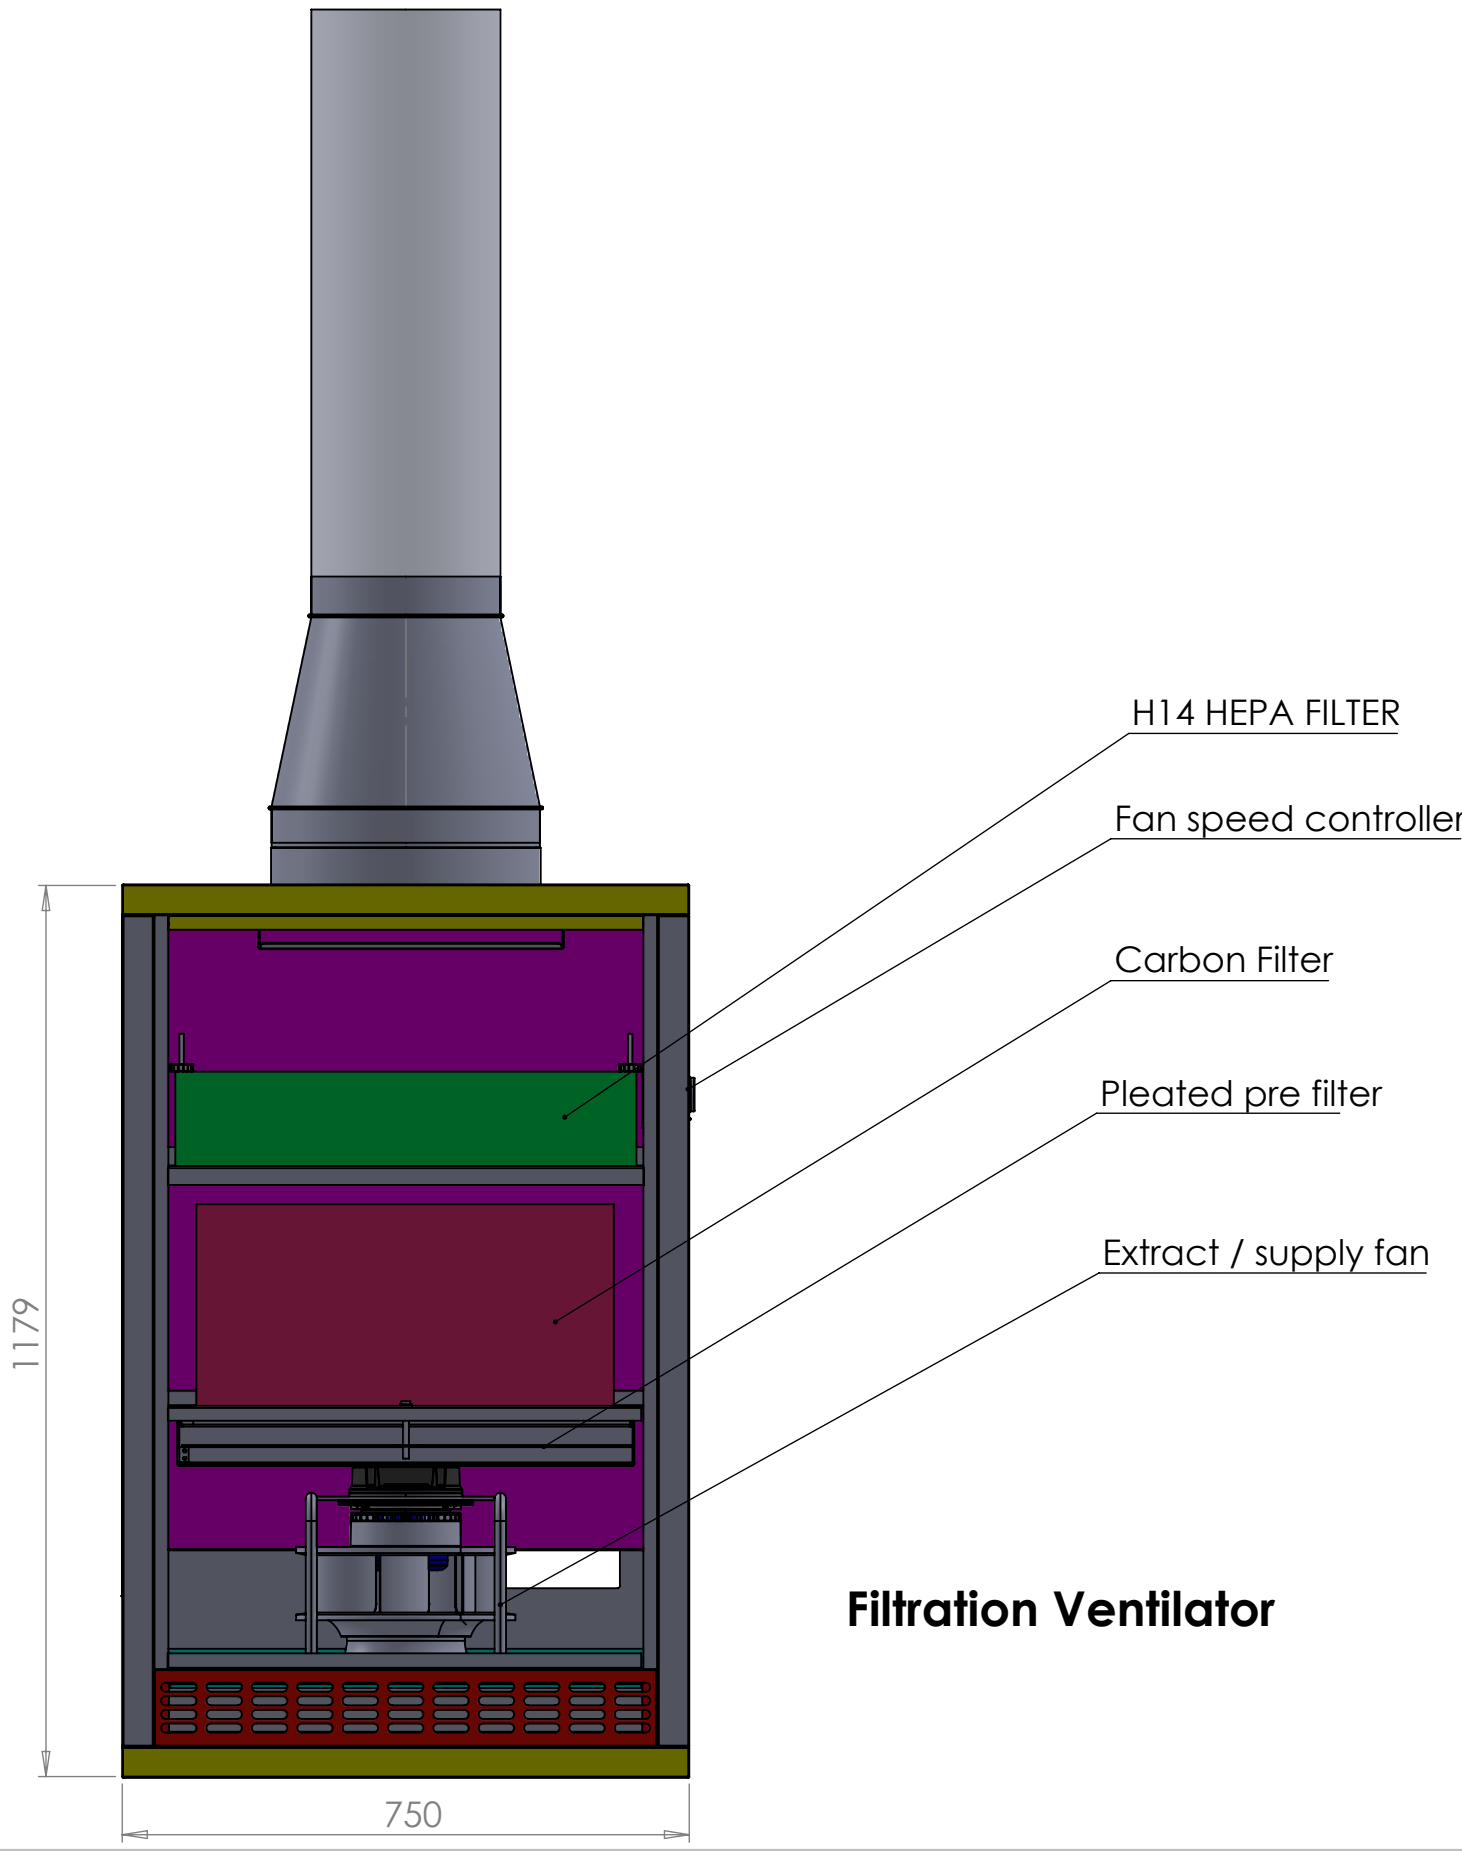

Filtration Ventilator

NOTE:
Extract and supply rate used is 30L per second per person minimum.
60 persons would be catered for.

UNLESS OTHERWISE SPECIFIED: DIMENSIONS ARE IN MILLIMETERS SURFACE FINISH: TOLERANCES: LINEAR: ANGULAR:					FINISH:		DEBURR AND BREAK SHARP EDGES		DO NOT SCALE DRAWING		REVISION		
NAME		SIGNATURE		DATE						TITLE: 181-183 Wimslow Road Manchester			
DRAWN:										DWG NO: Ventilation of Smoking Room			
CHKD:										SCALE: 1:1			
APPRVD:										SHEET 1 OF 1			
MFG:													
G.A.													
						MATERIAL:							