

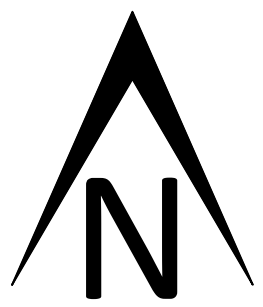


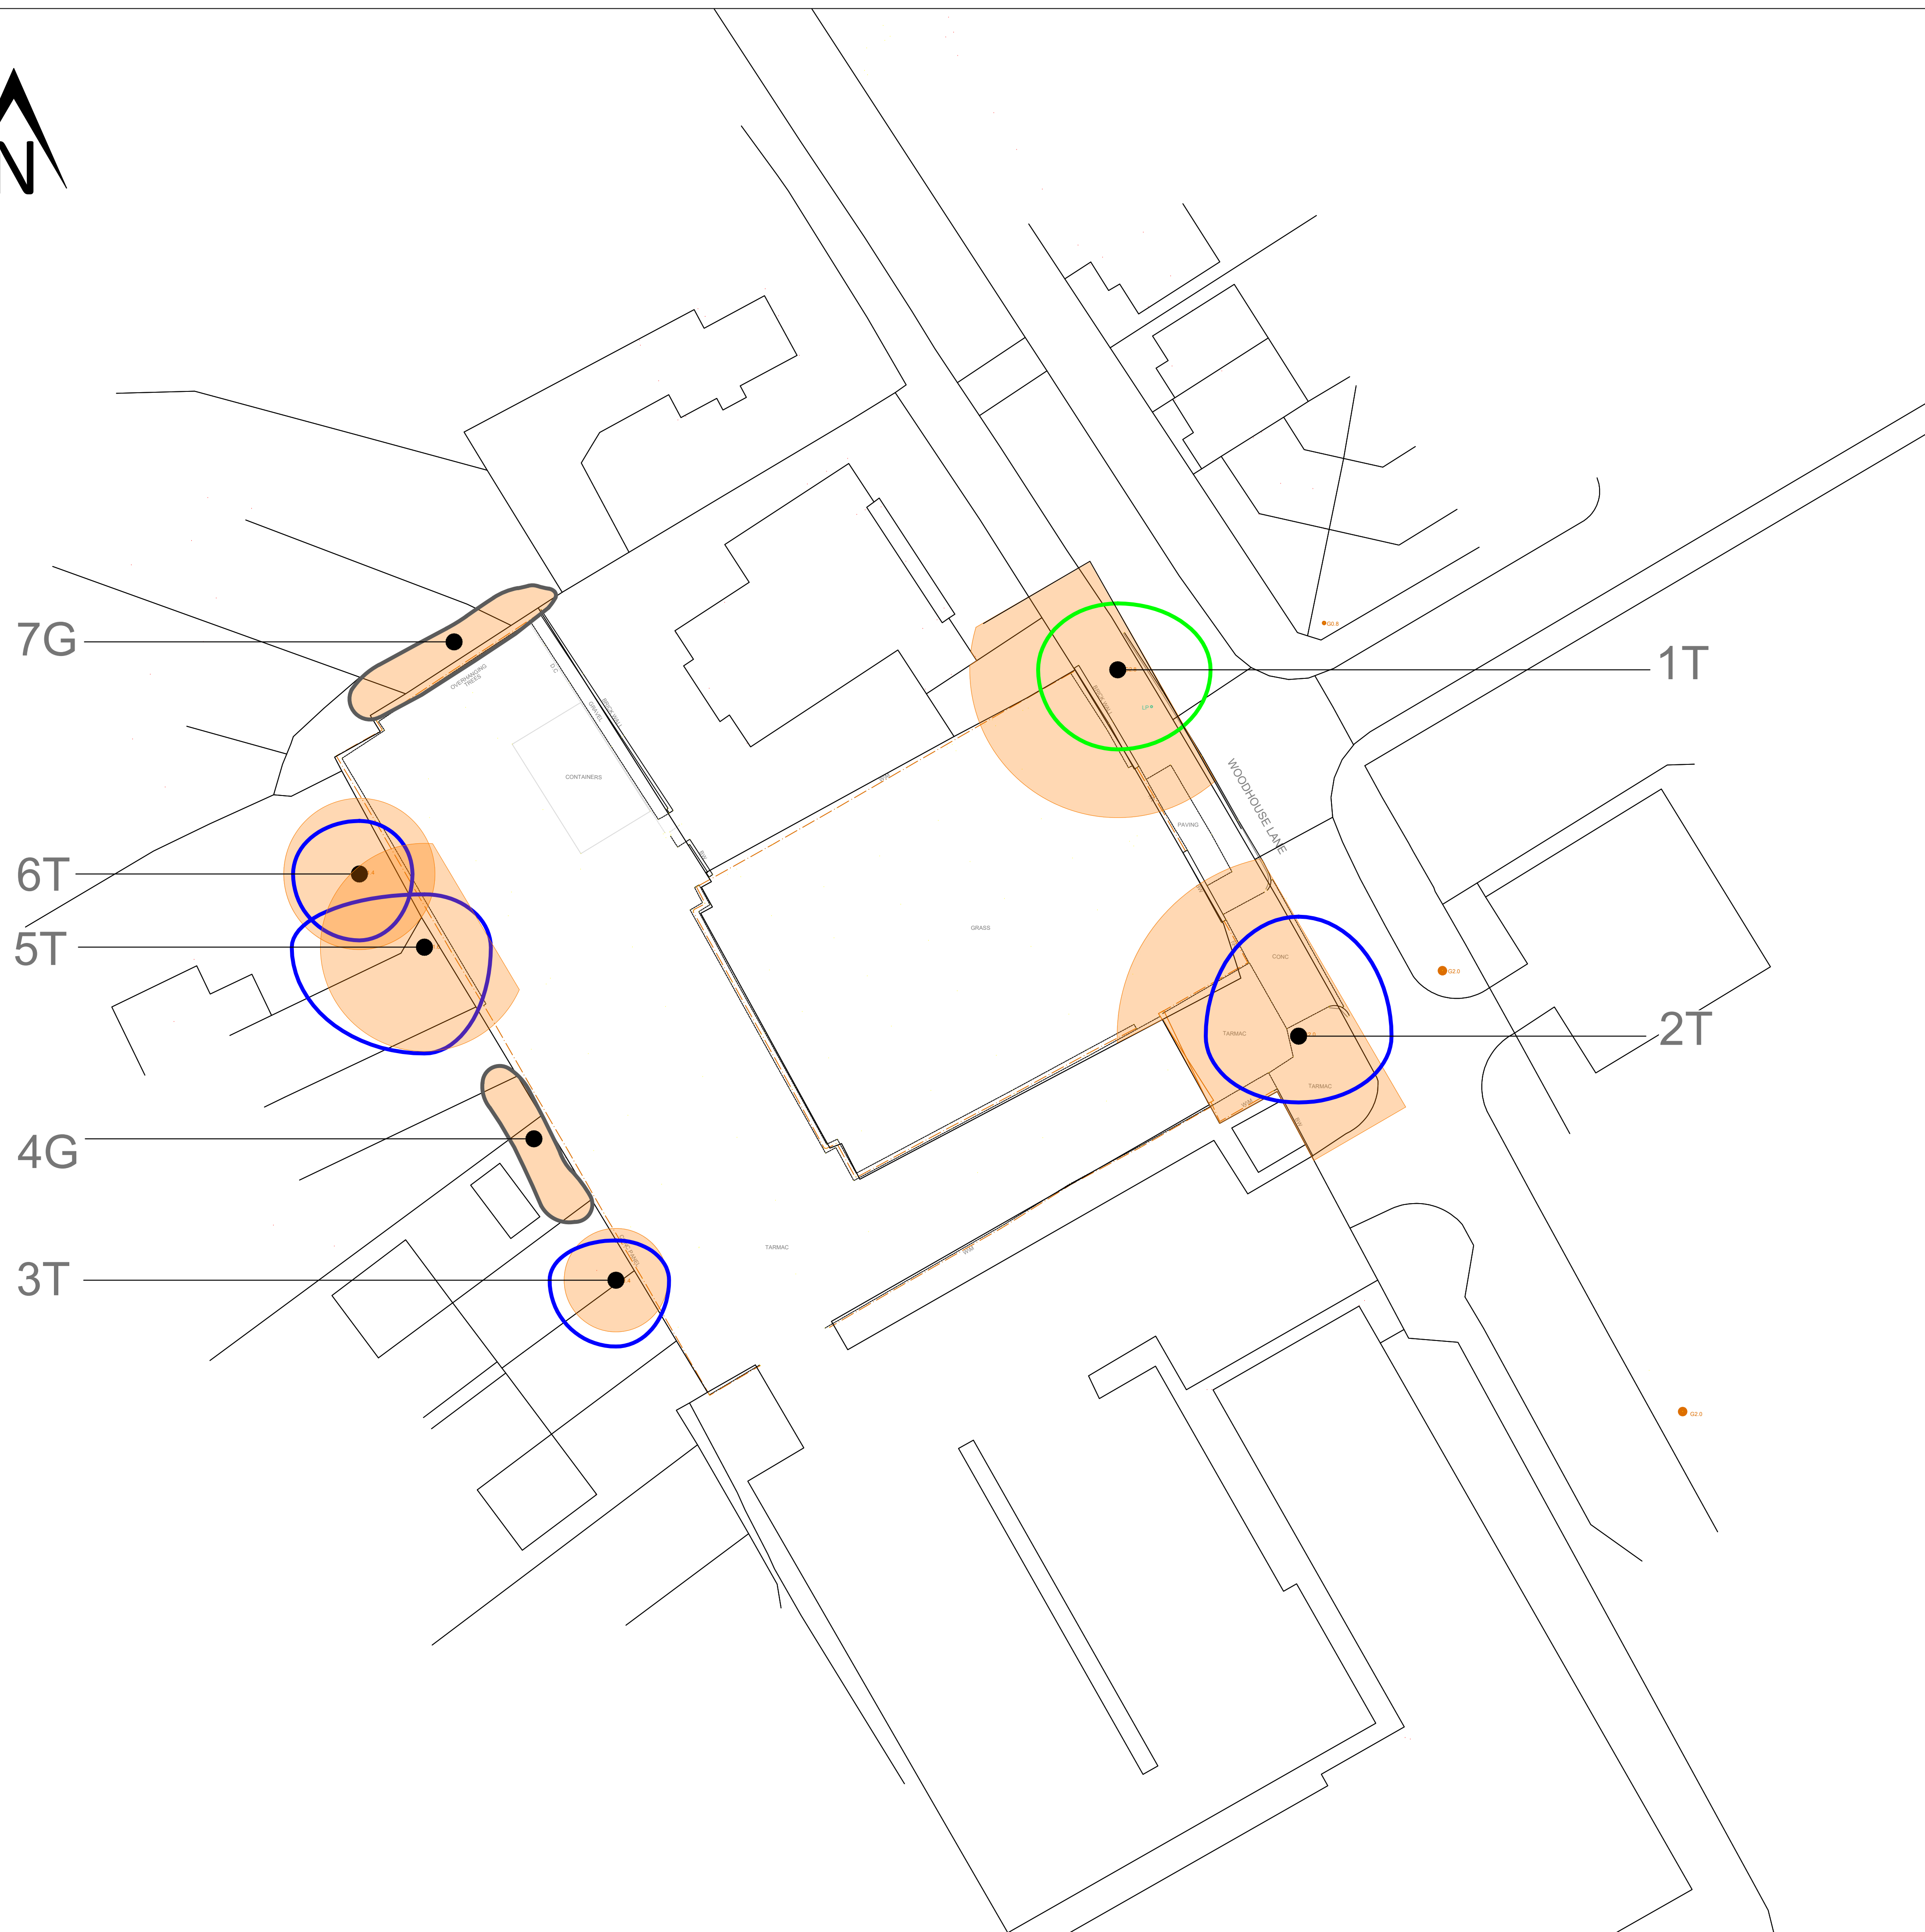


Tree Schedule

Tree Number	Species	RPA Radius	Category
1T	Lime		A2
2T	Common Oak		B2
3T	Sycamore	3.9m	B2
4G	Sycamore and Elderberry		C3
5T	Ash		B2
6T	Sycamore	5.7m	B2
7G	Group of Sycamore		C3


KEY

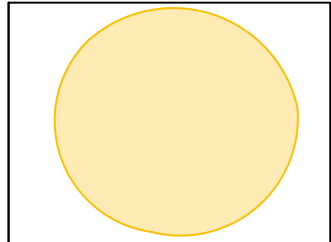


ROOT PROTECTION AREA

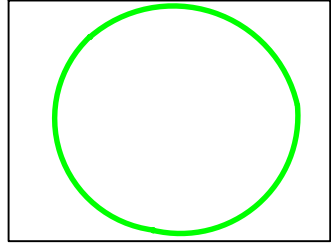


CATEGORY A

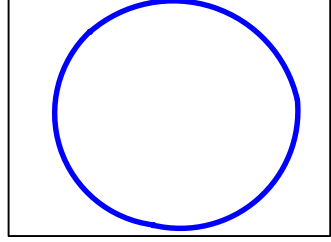

CATEGORY B

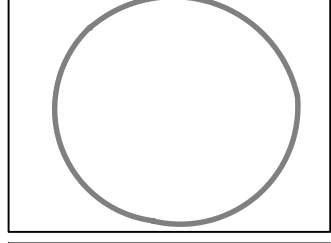


CATEGORY C

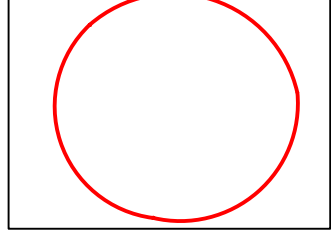

CATEGORY U

RPA FOR ST AMENDED		26/04/2022		KR	A
No dimension to be scaled from this drawing		Date		Dwn	Rev
© Copyright reserved					

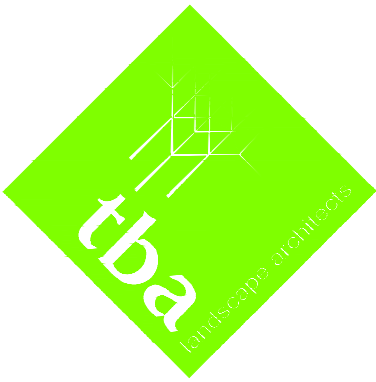

Landscape Architecture
Arboriculture

Trevor Bridge Associates Ltd
Ashton Old Baths
Stamford Street West
Ashton-under-Lyne
Lancs OL6 7FW

Tel: 0161-804 2099
E-mail: info@trevorbridge.co.uk

Project			
FORMER BRITISH LEGION SITE, WOODHOUSE LANE, WYTHENSHAW WYTHENSHAW COMMUNITY HOUSING GROUP			
Title			
Tree Survey and Root Protection Area			
Date	Scale(s)	Dwg no	Rev
Apr'22	1:250 @ A1	6825.01	A
Dwn	Chkd		
KR	MG		