



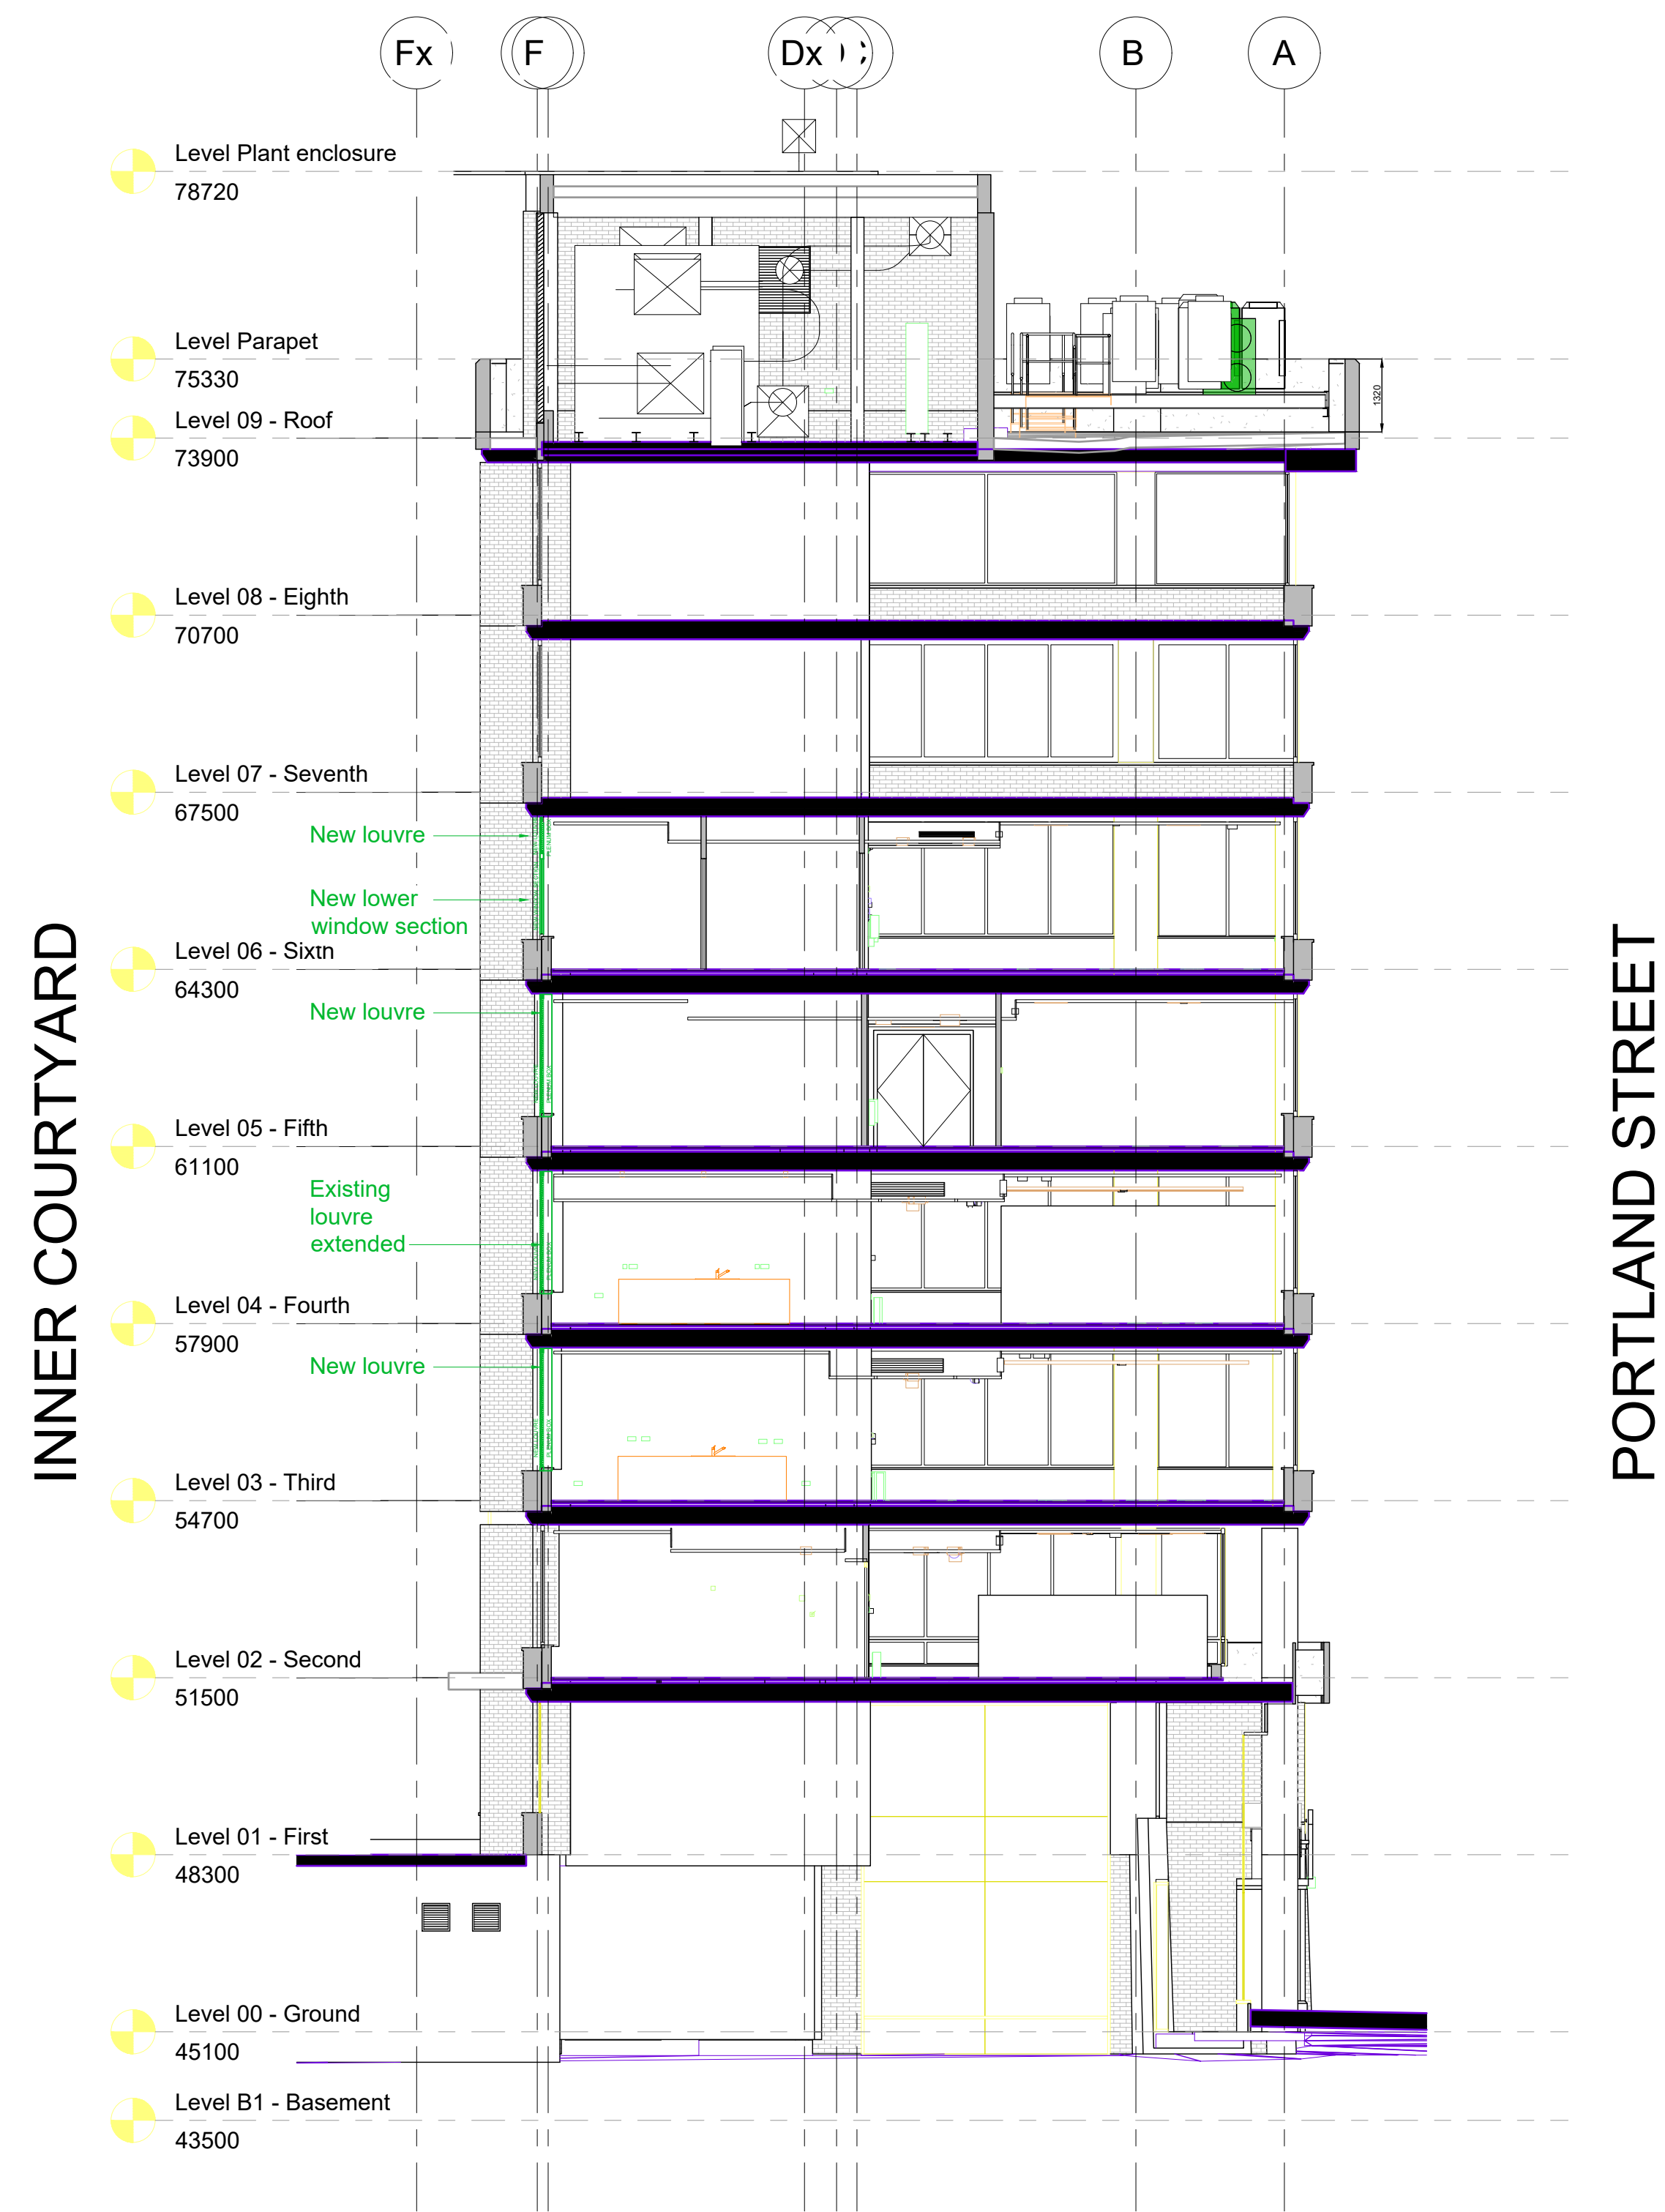

SECTION - PORTLAND STREET

SCALE 1:100

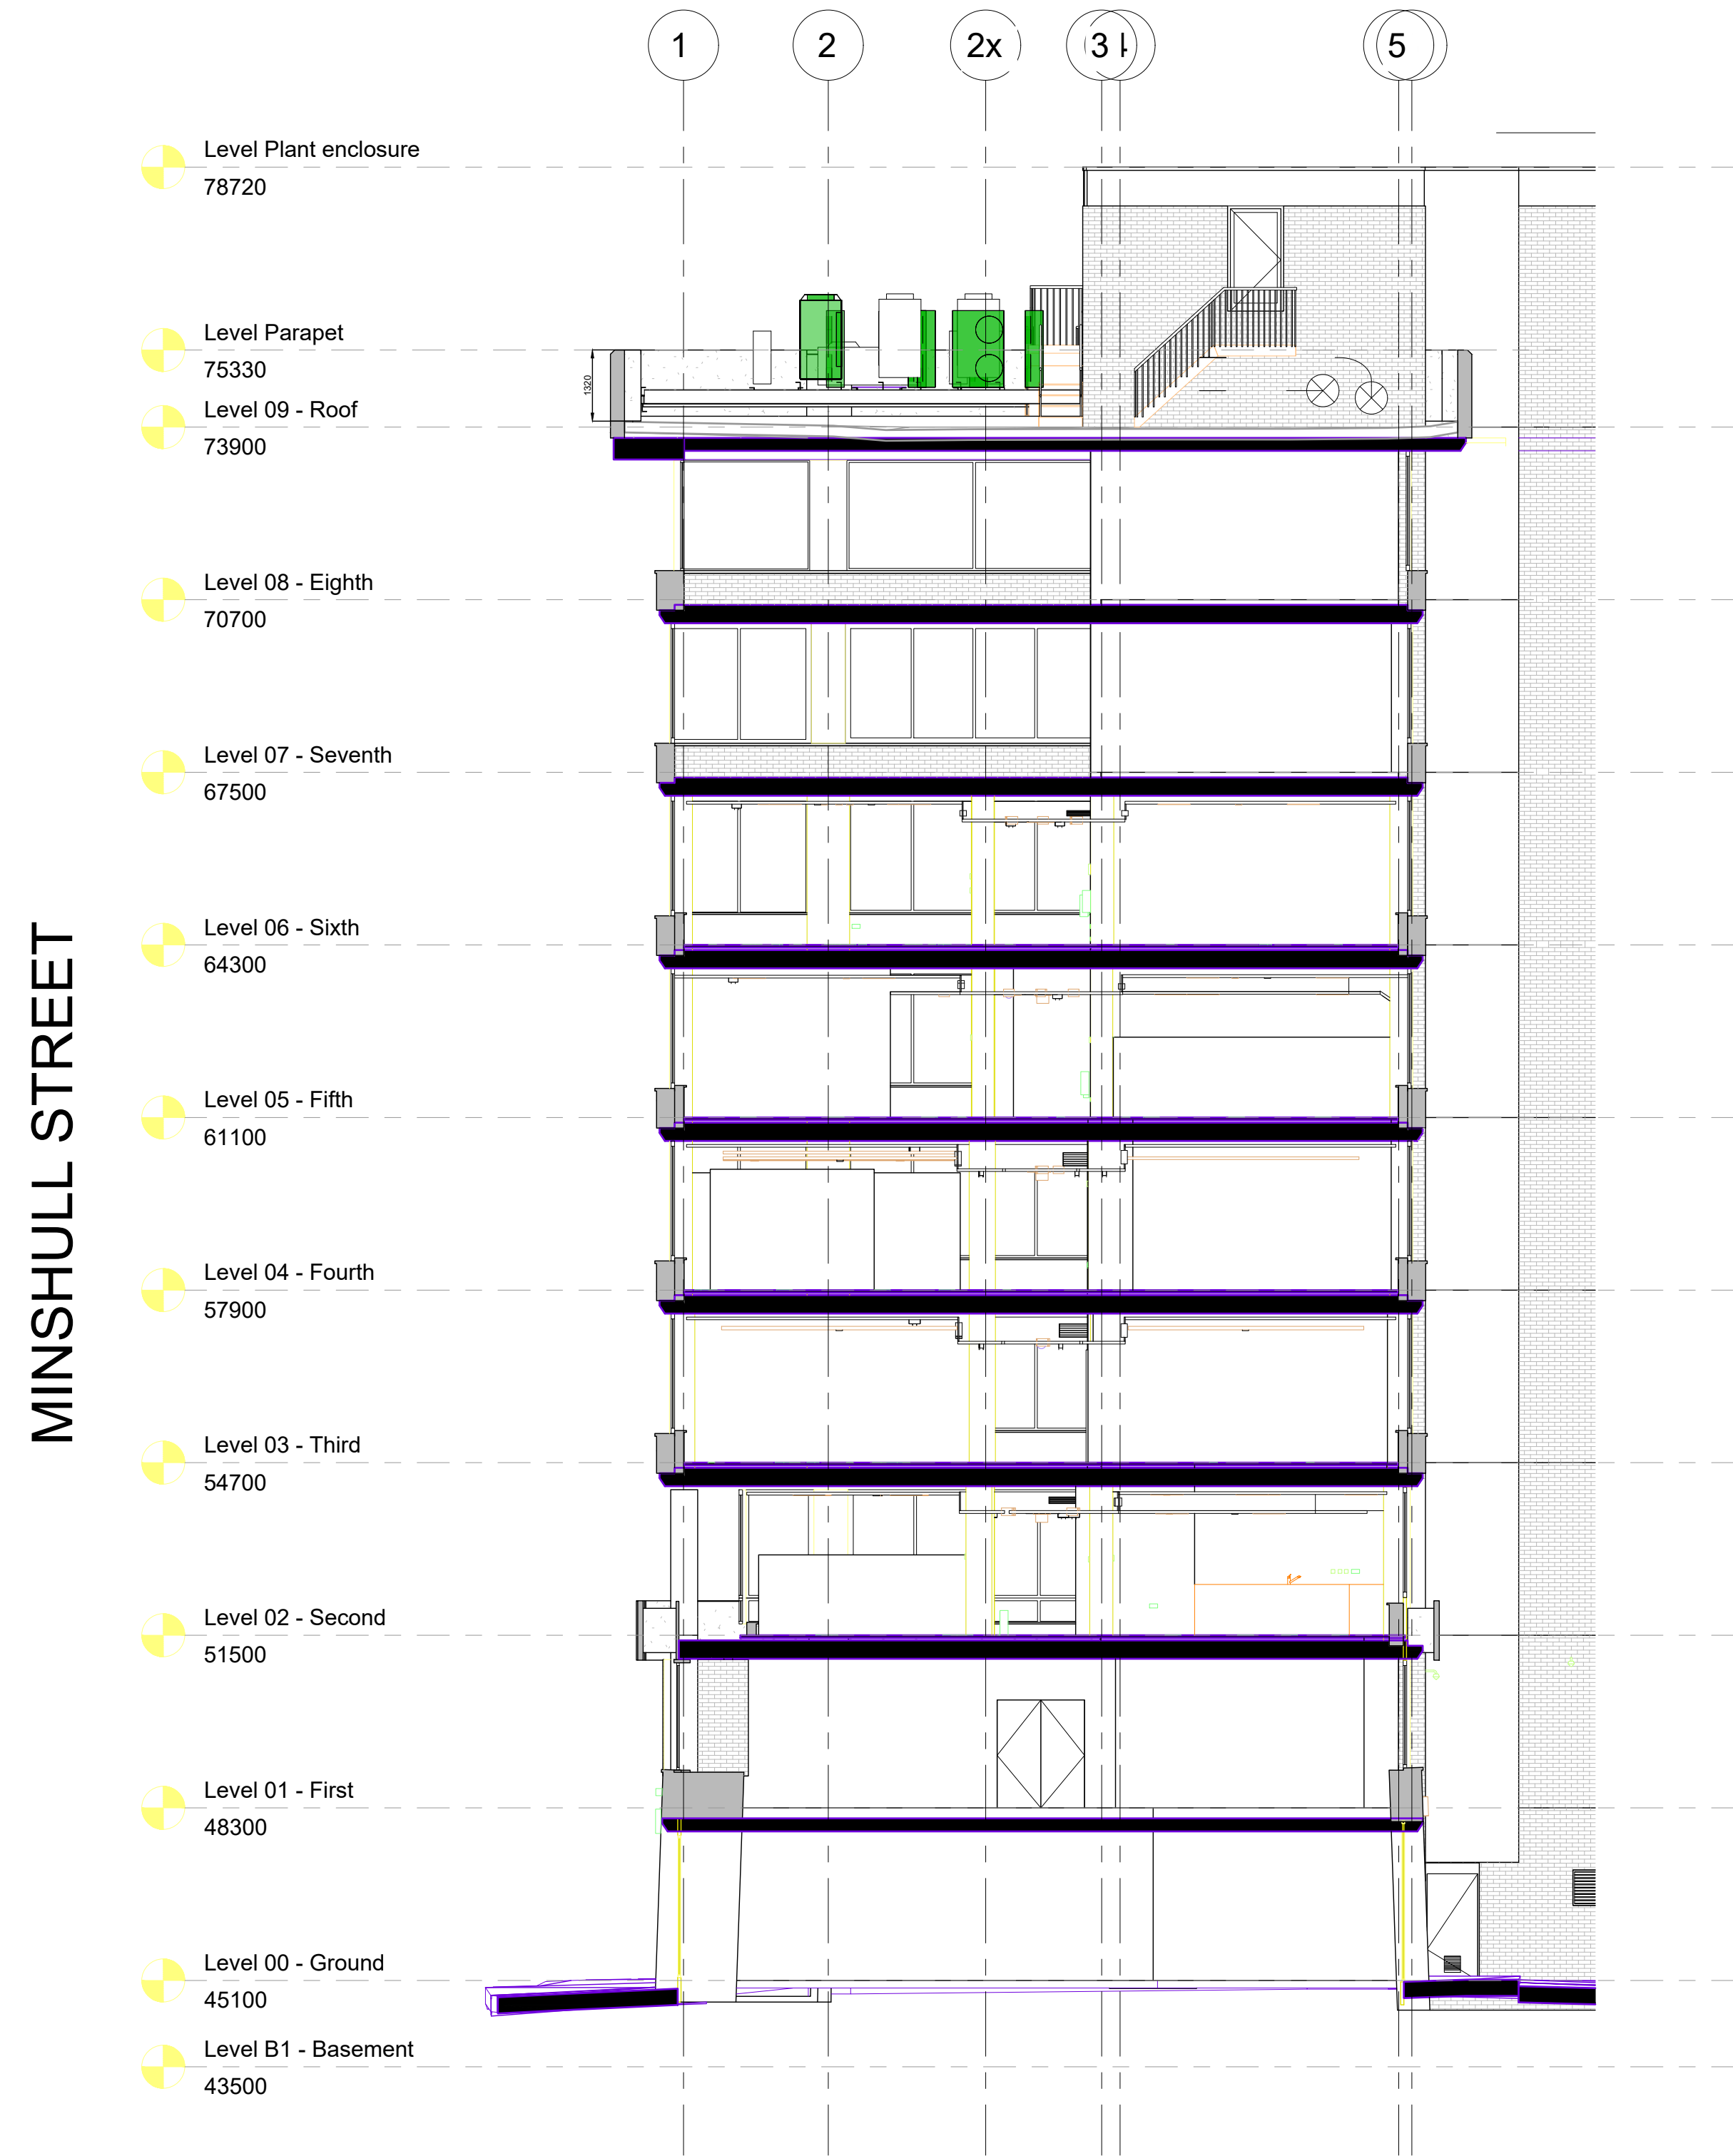

SECTION - MINSHULL STREET

SCALE 1:100


Level 4 Only
New aluminium power coated
louvers to match existing RAL colour
to be confirmed. New louver shall be
set within existing glazing system

Level 4 Only
New glazed panel to match existing
glazing system

Levels 3.5, & 6
New aluminium power coated
louvers to match existing RAL colour
to be confirmed. New louver shall be
set within existing glazing system


Typical section

scale 1:20 @ A0

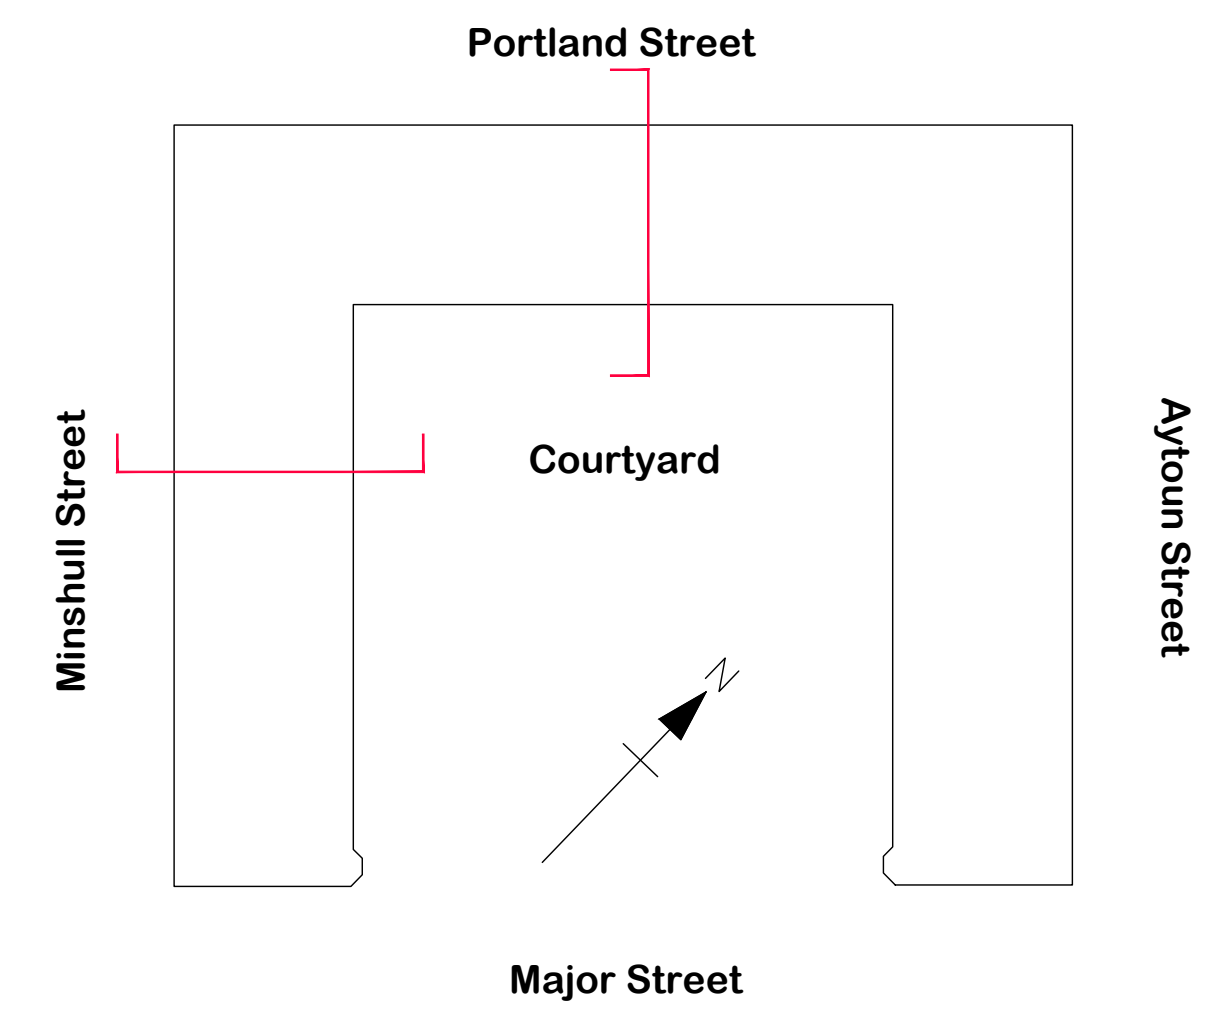


LEGEND
EXTERNAL AC CONDENSER UNITS

- EXISTING AC UNITS TO BE
RETAINED
- EXISTING AC UNITS TO BE
REPLACED WITH NEW
- NEW AC UNITS

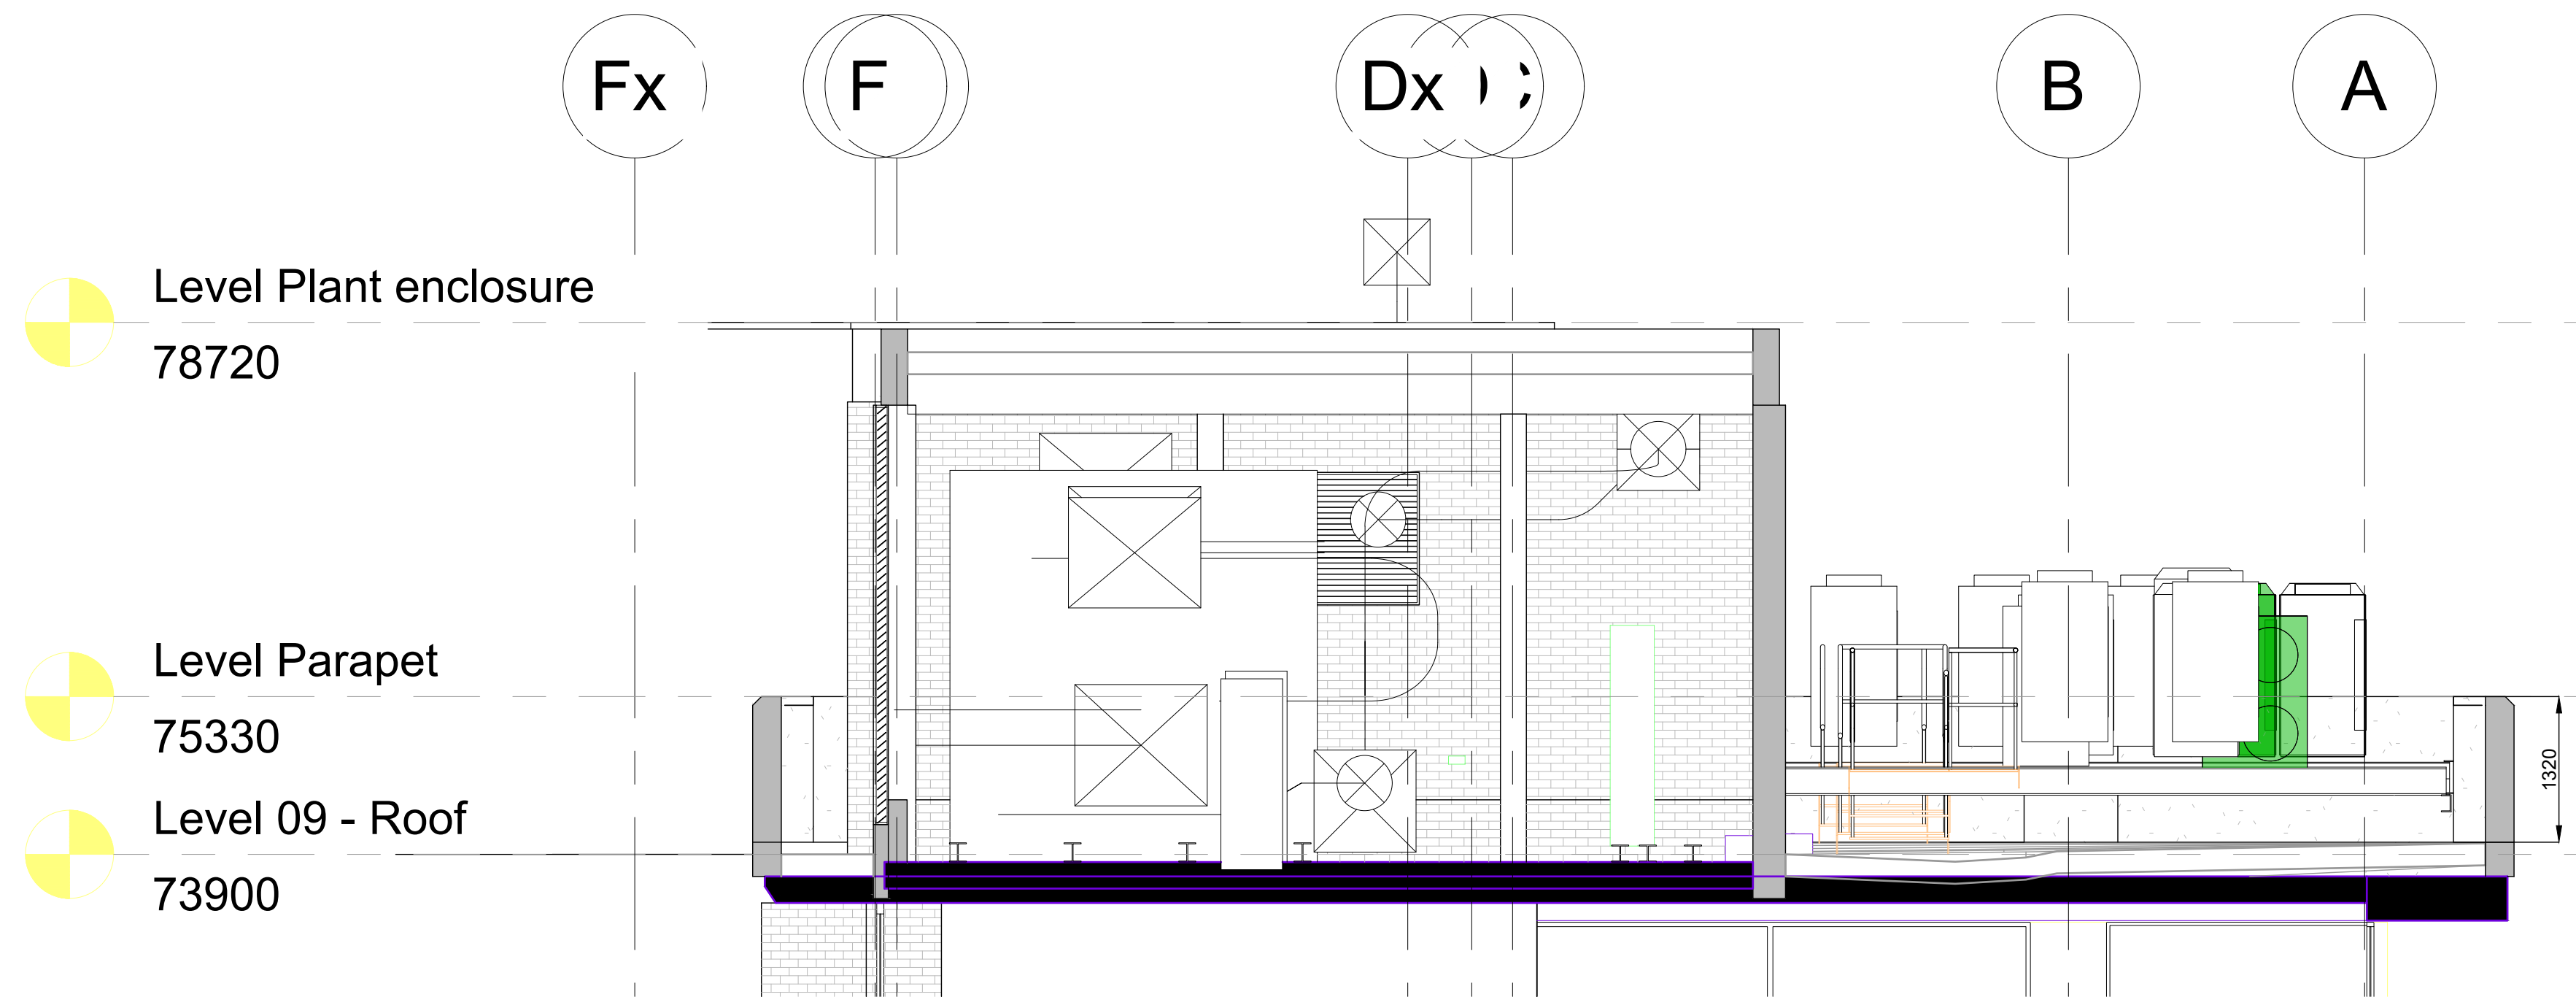

SECTION - PORTLAND STREET

scale 1:50 @ A0

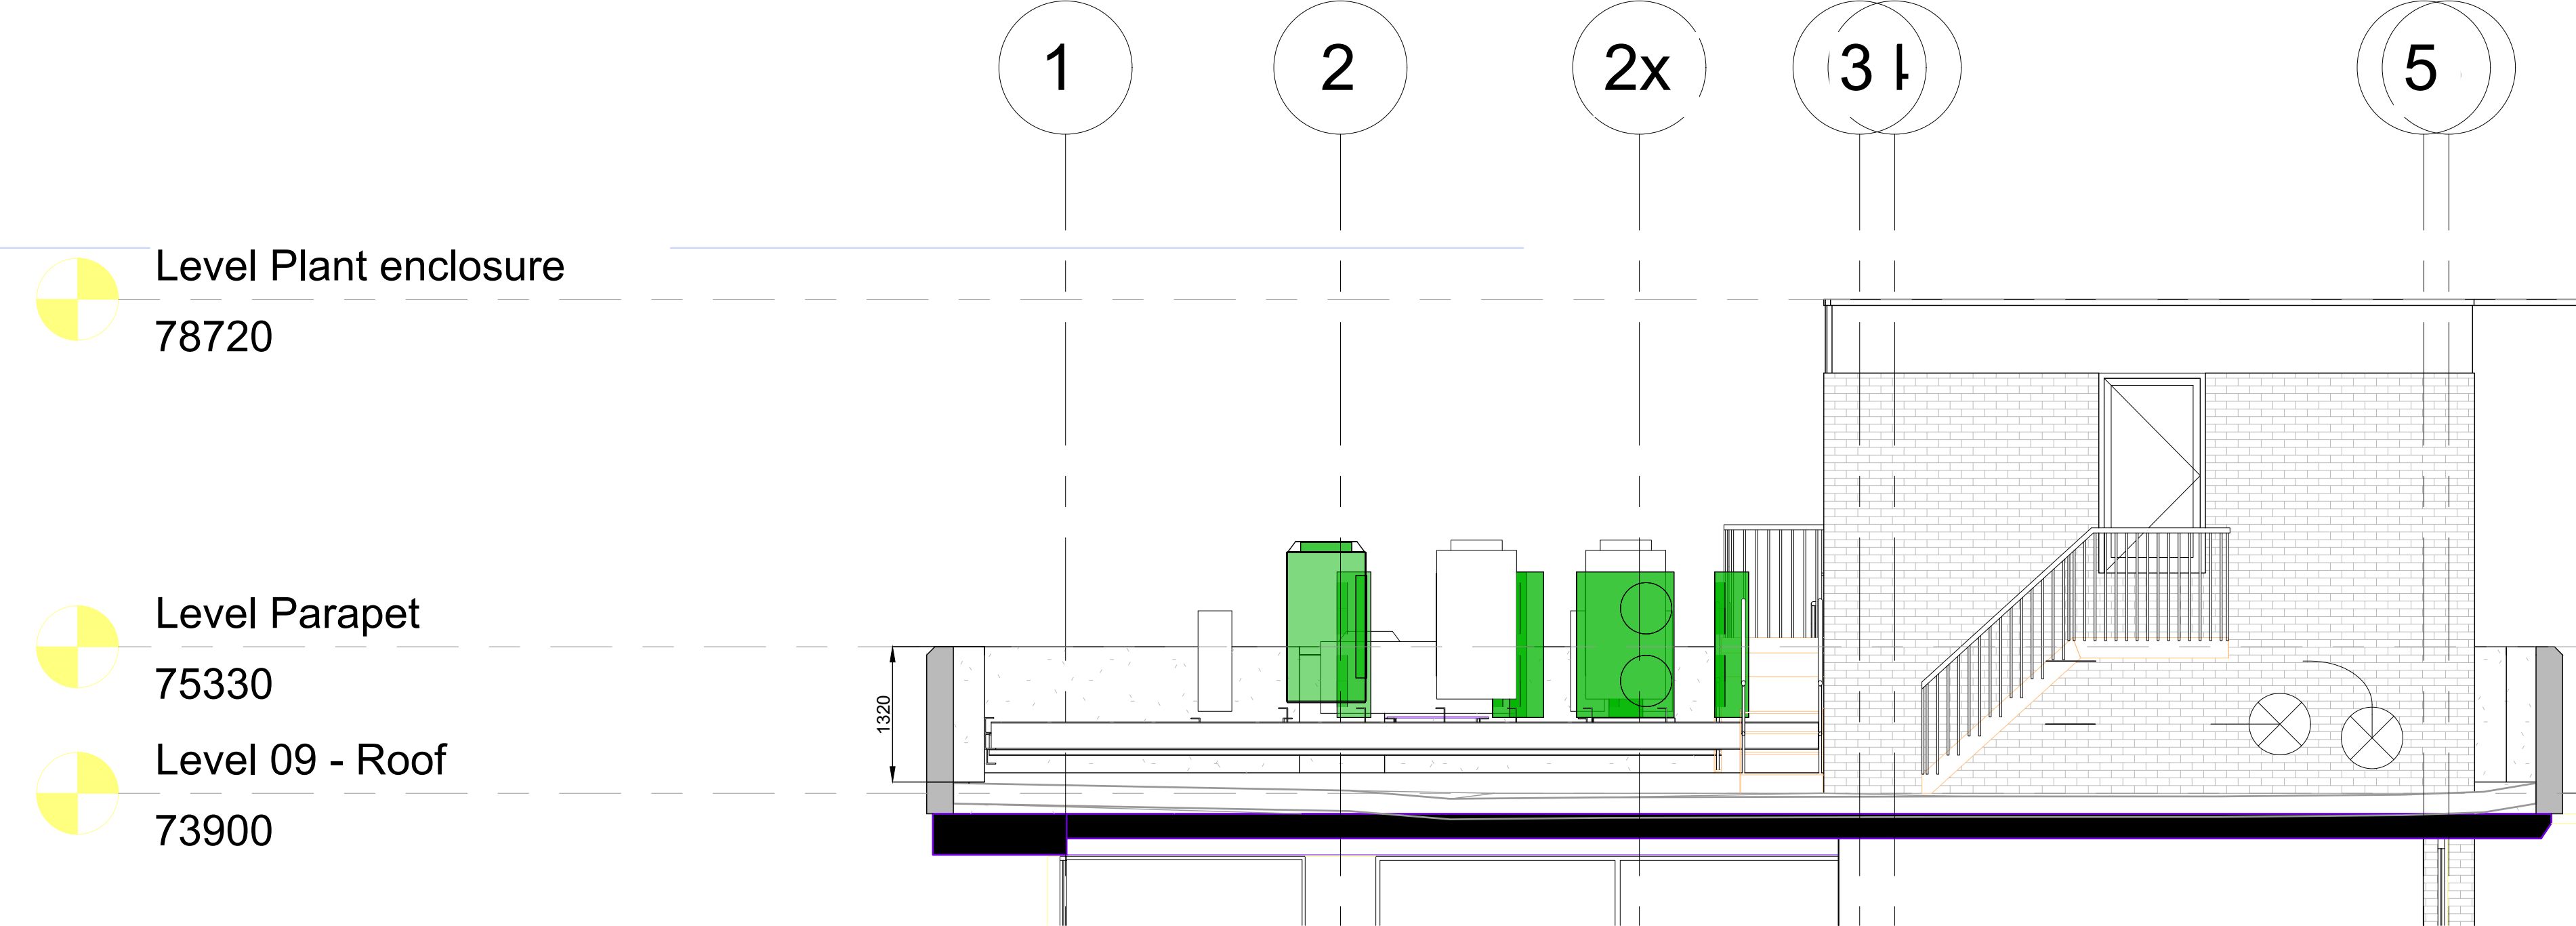

SECTION - MINSHULL STREET

scale 1:50 @ A0

A	14/08/2023	Roof Mounted AC Units colour coded	CJ/PW	
REV	DATE	REVISION	INITIALS	
Wates SMARTSPACE				
LLOYDS BANKING GROUP				
ALL DIMENSIONS TO BE VERIFIED PRIOR TO COMMENCING WORK. DRAWING TO BE READ IN CONJUNCTION WITH PROJECT SPECIFICATIONS.				
THIS DRAWING IS THE PROPERTY OF LLOYDS BANKING GROUP AND COPYRIGHT IS RESERVED BY THEM. THE DRAWING IS ISSUED ON CONDITION THAT IT IS NOT COPIED OR DISCLOSED BY OR TO ANY UNAUTHORISED PERSONS WITHOUT PRIOR CONSENT IN WRITING TO LLOYDS BANKING GROUP - GROUP PROPERTY. ALL MODIFIED DRAWINGS SHOULD BE RETURNED TO LLOYDS BANKING GROUP.				
GROUP PROPERTY				
BRISTOL - PO Box 112, Canons House, Canons Way, BRISTOL, BS99 7JL EDINBURGH - 100 George Street, 10 Bankhead Crossway South, EDINBURGH, EH11 4EN HALFAX - Trinity Road, HALFAX, West Yorkshire, HX1 2RS				
PROJECT ADDRESS 11 Portland Street Manchester M60 1HS			SCALE A0-1:100 1:50 A3 - NTS	
DRAWING DESCRIPTION Section Portland Street & Minshull Street Proposed			DATE 17/04/2023	
DRAWING NUMBER 50960488-HLN-XX-S1-M2-AR01-7301			DRAWN BY CJ/PW	
			REVISION A	

S4 - STAGE 4 - MID CP REVIEW