


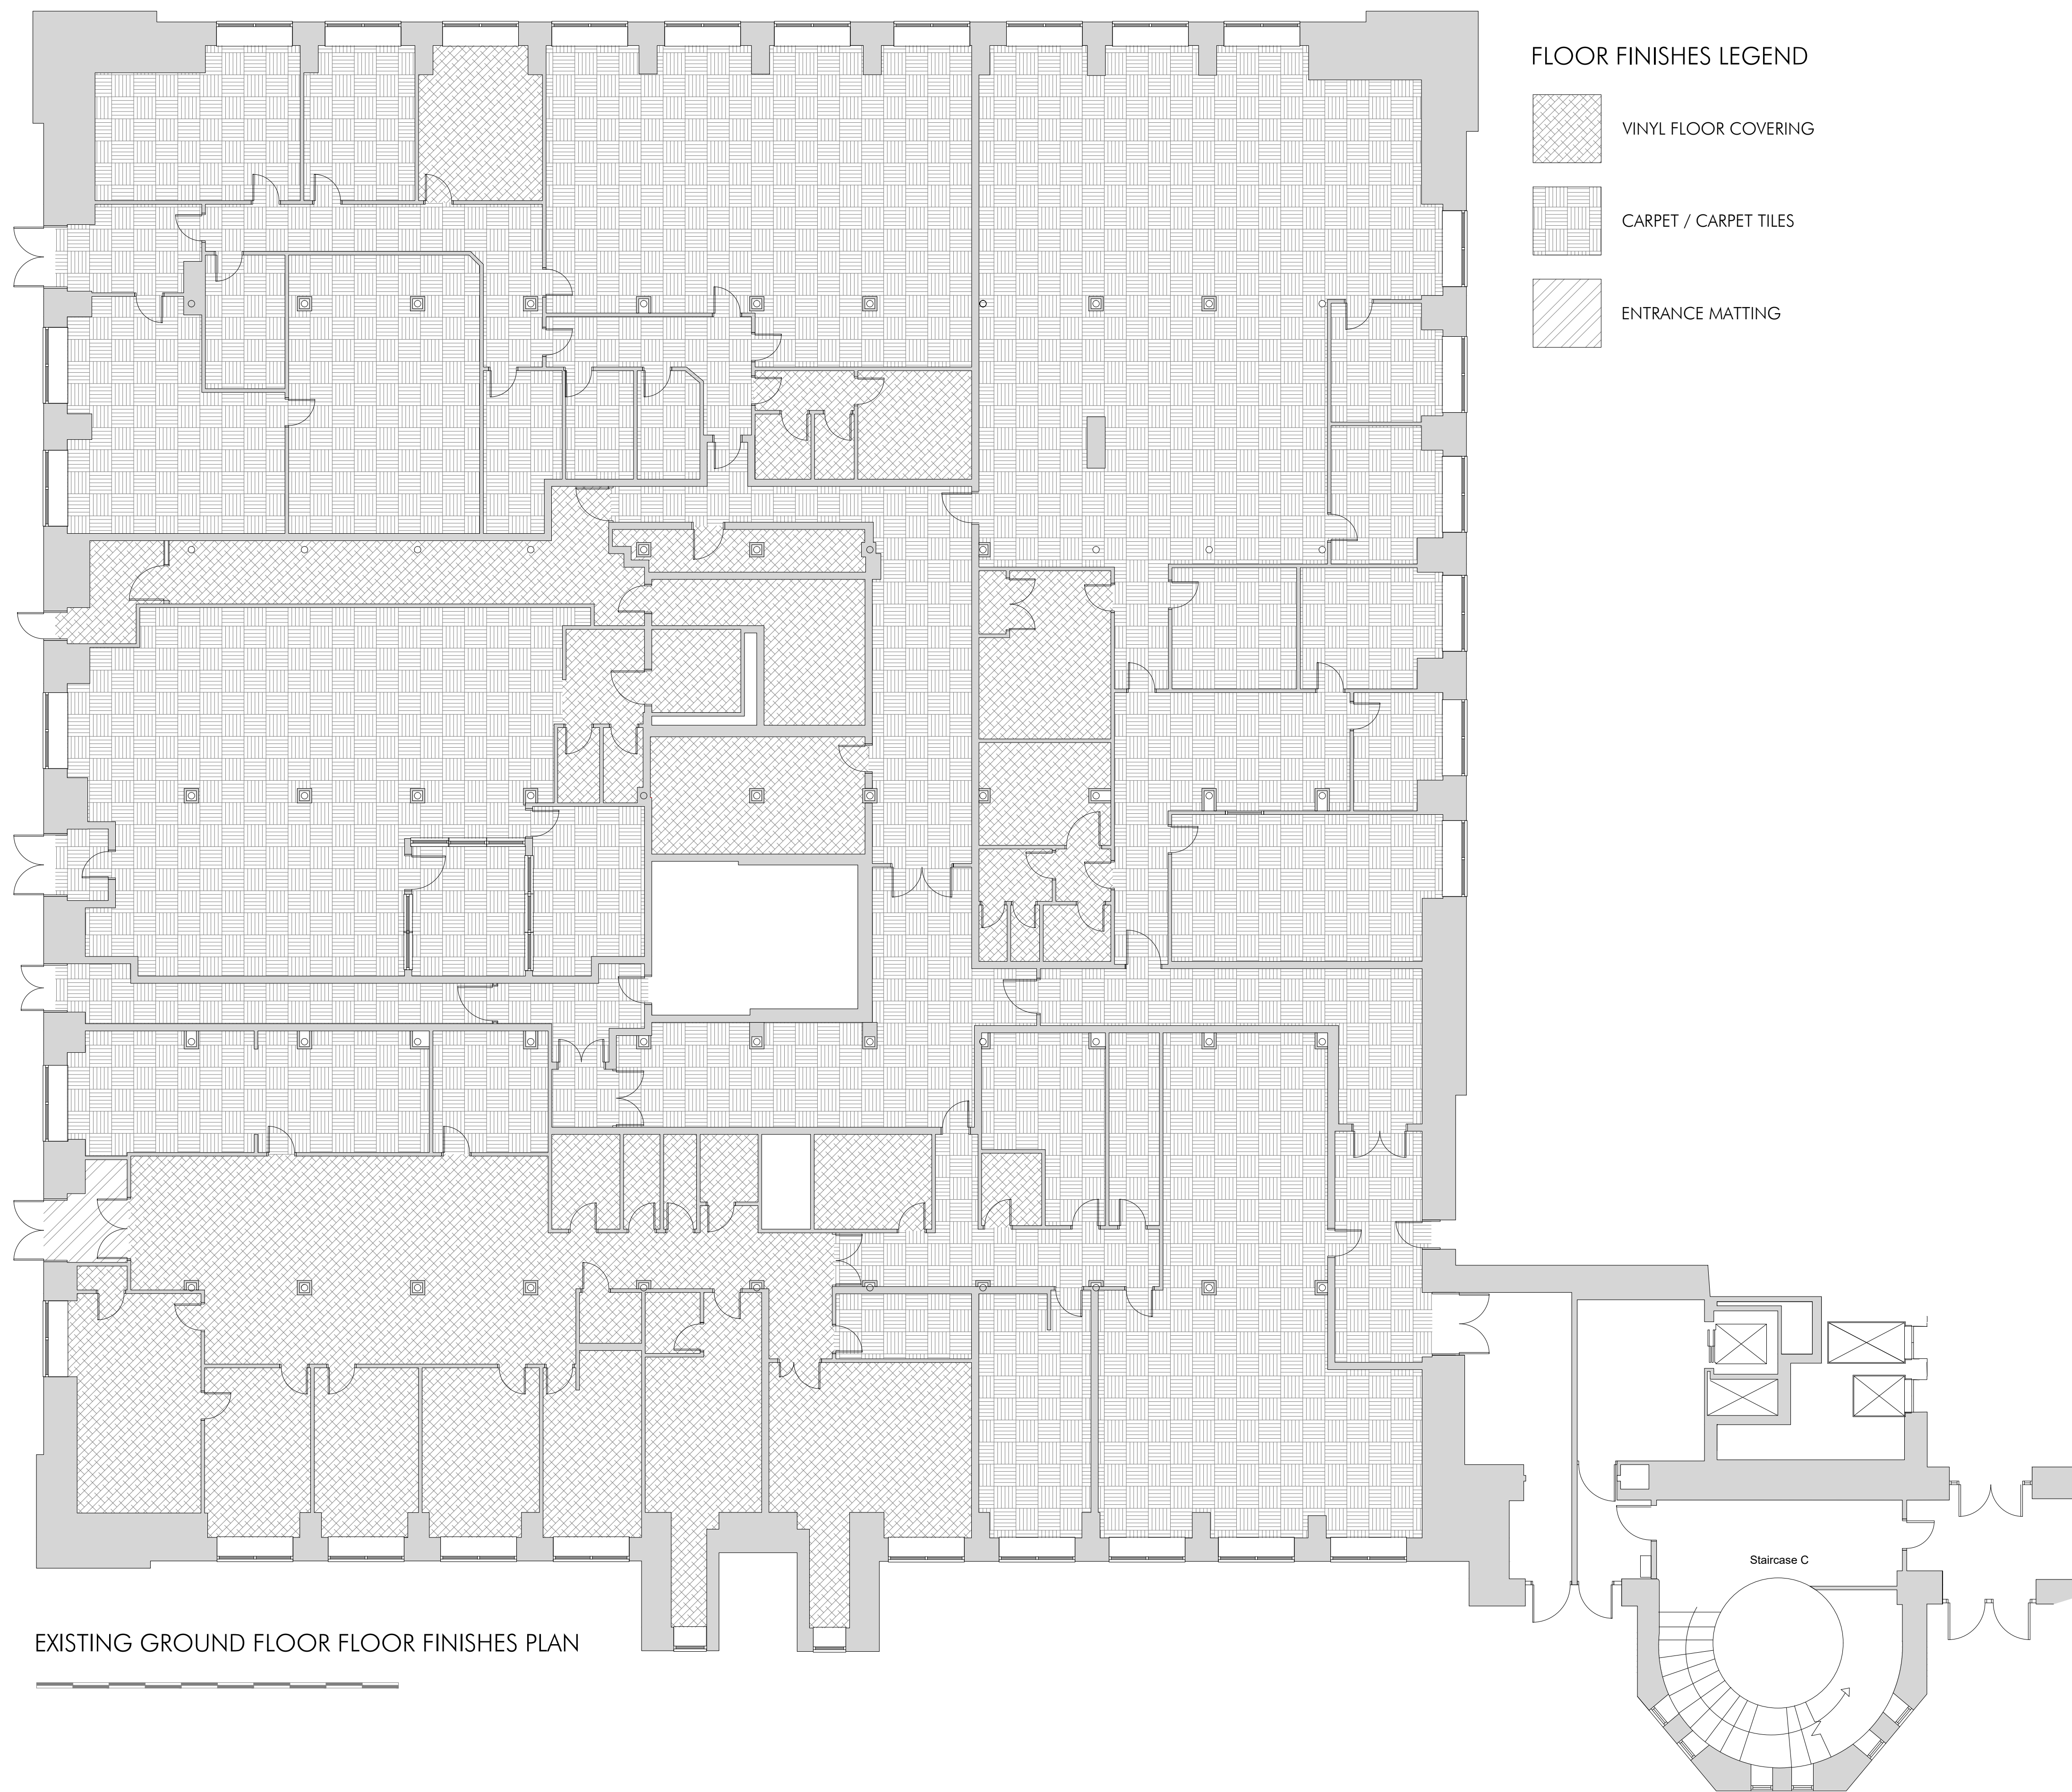

EXISTING GROUND FLOOR FLOOR FINISHES PLAN

FLOOR FINISHES LEGEND

- VINYL FLOOR COVERING
- CARPET / CARPET TILES
- ENTRANCE MATTING

PHD DRAWN	DRAWN REVISION	MAY 23 DATE	VER
AP ALLISON PIKE ARCHITECTS & DESIGNERS			
7 Buxton Road West, Disley, Stockport, Cheshire, SK12 2AE. Website: www.allisonpike.com Telephone: 01663 763000 Facsimile: 01663 766772 Email: studio@allisonpike.com © Allison Pike Partnership Limited.			
PROJECT MEDLOCK VICTORIA MILL MILES PLATTING			
TITLE PLANNING AND LISTED BUILDING APPLICATION EXISTING GROUND FLOOR FLOOR FINISHES LAYOUT			
SCALE 1:100@A1			
JOB No MED02	DRAWING No AP330	REV /	