


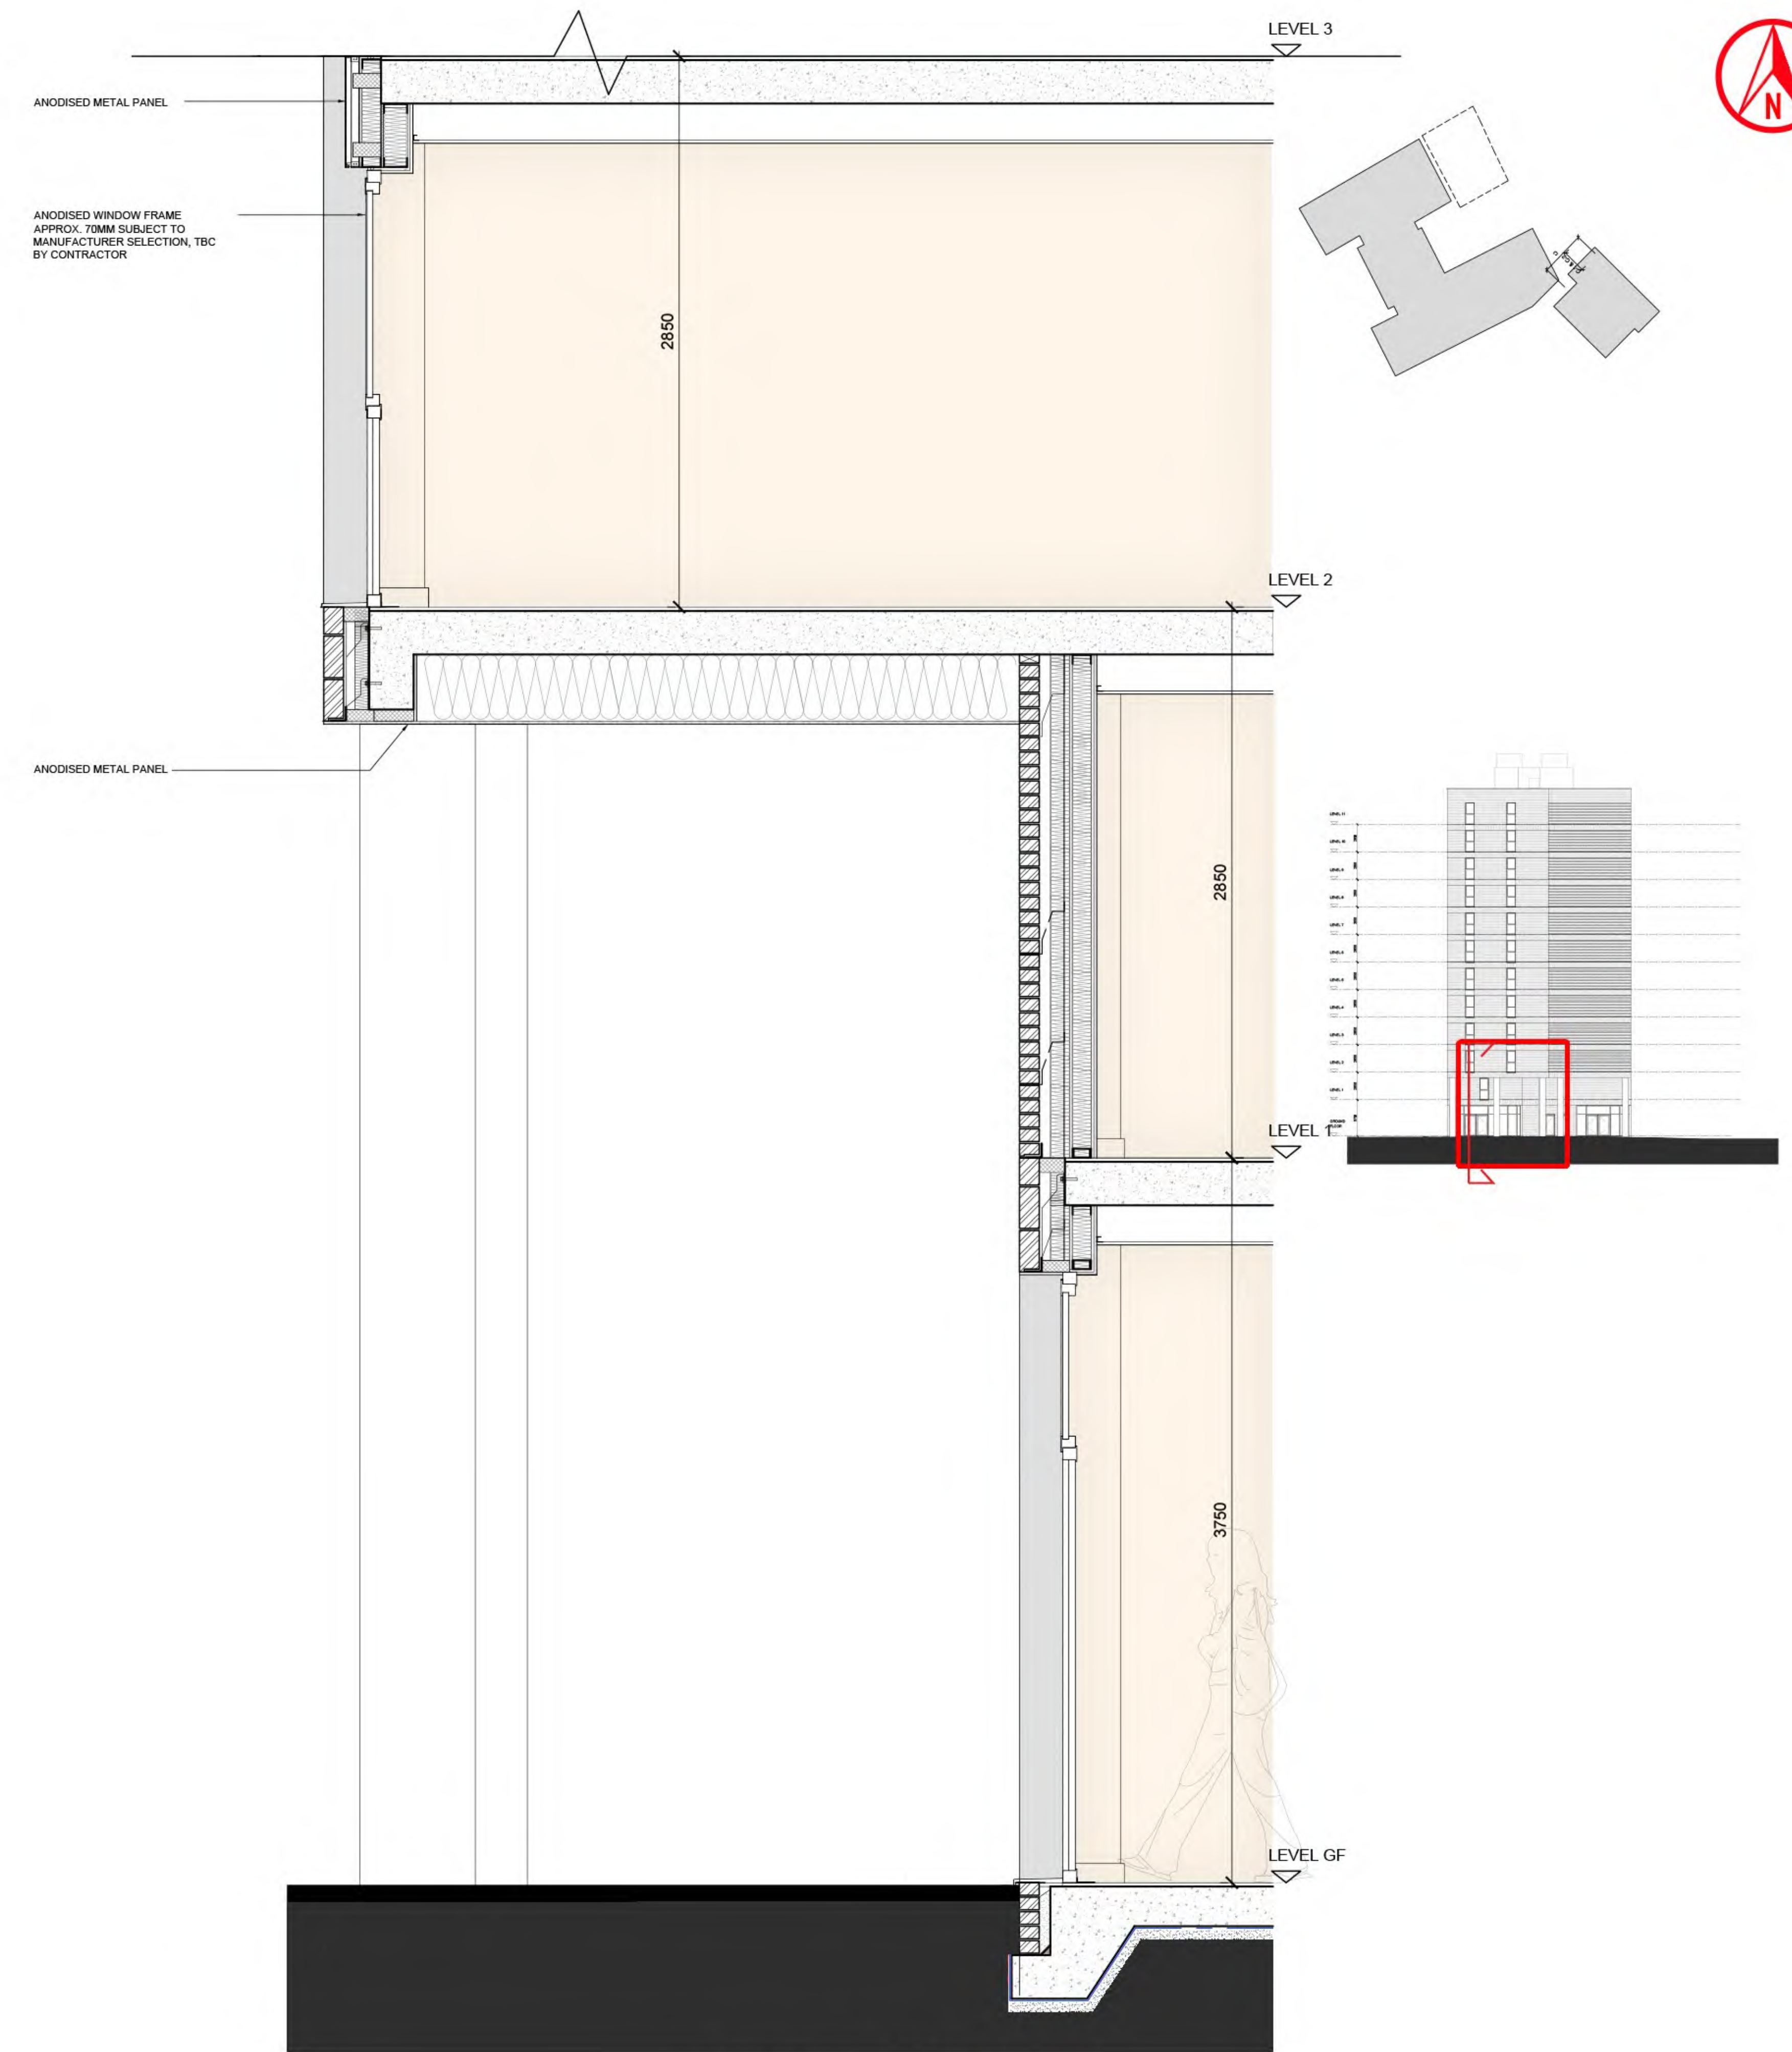

EXTERNAL WALL DETAIL
SECTION C-2

Key

- BRICK BLEND
- STACK BONDED
- ANODISED METAL PANEL/
WINDOW FRAME
- BRICK DETAIL