



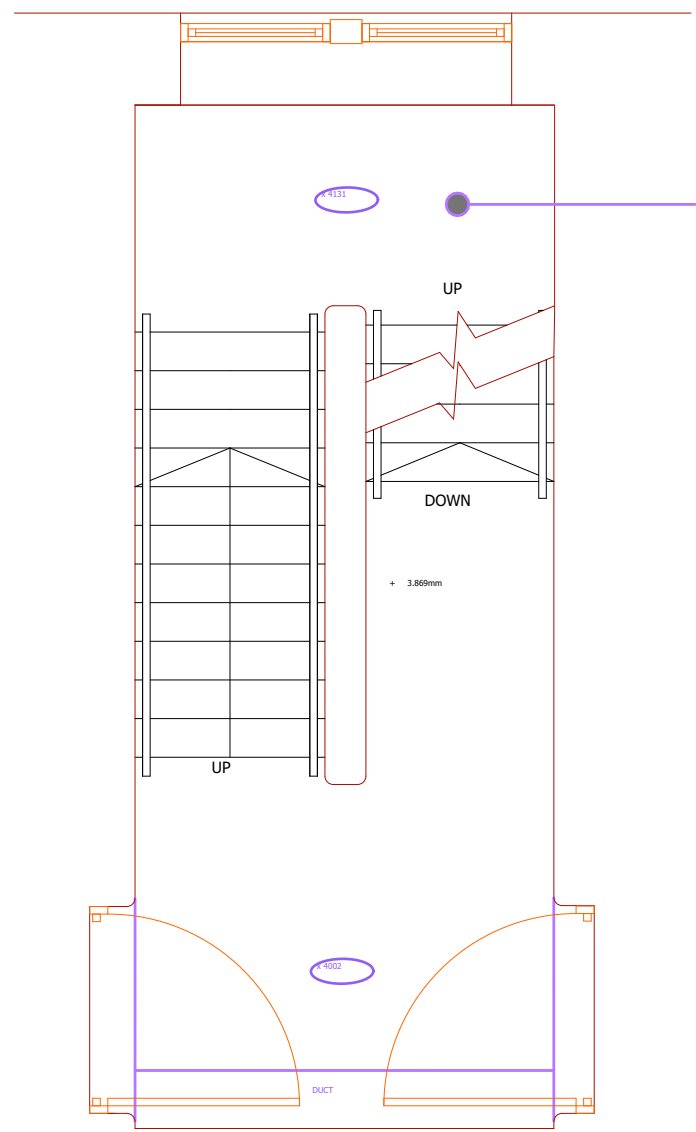


01 EXISTING GROUND/FIRST FLOOR LANDING
1:50 @ A1

Cill - 760
Window - 2690

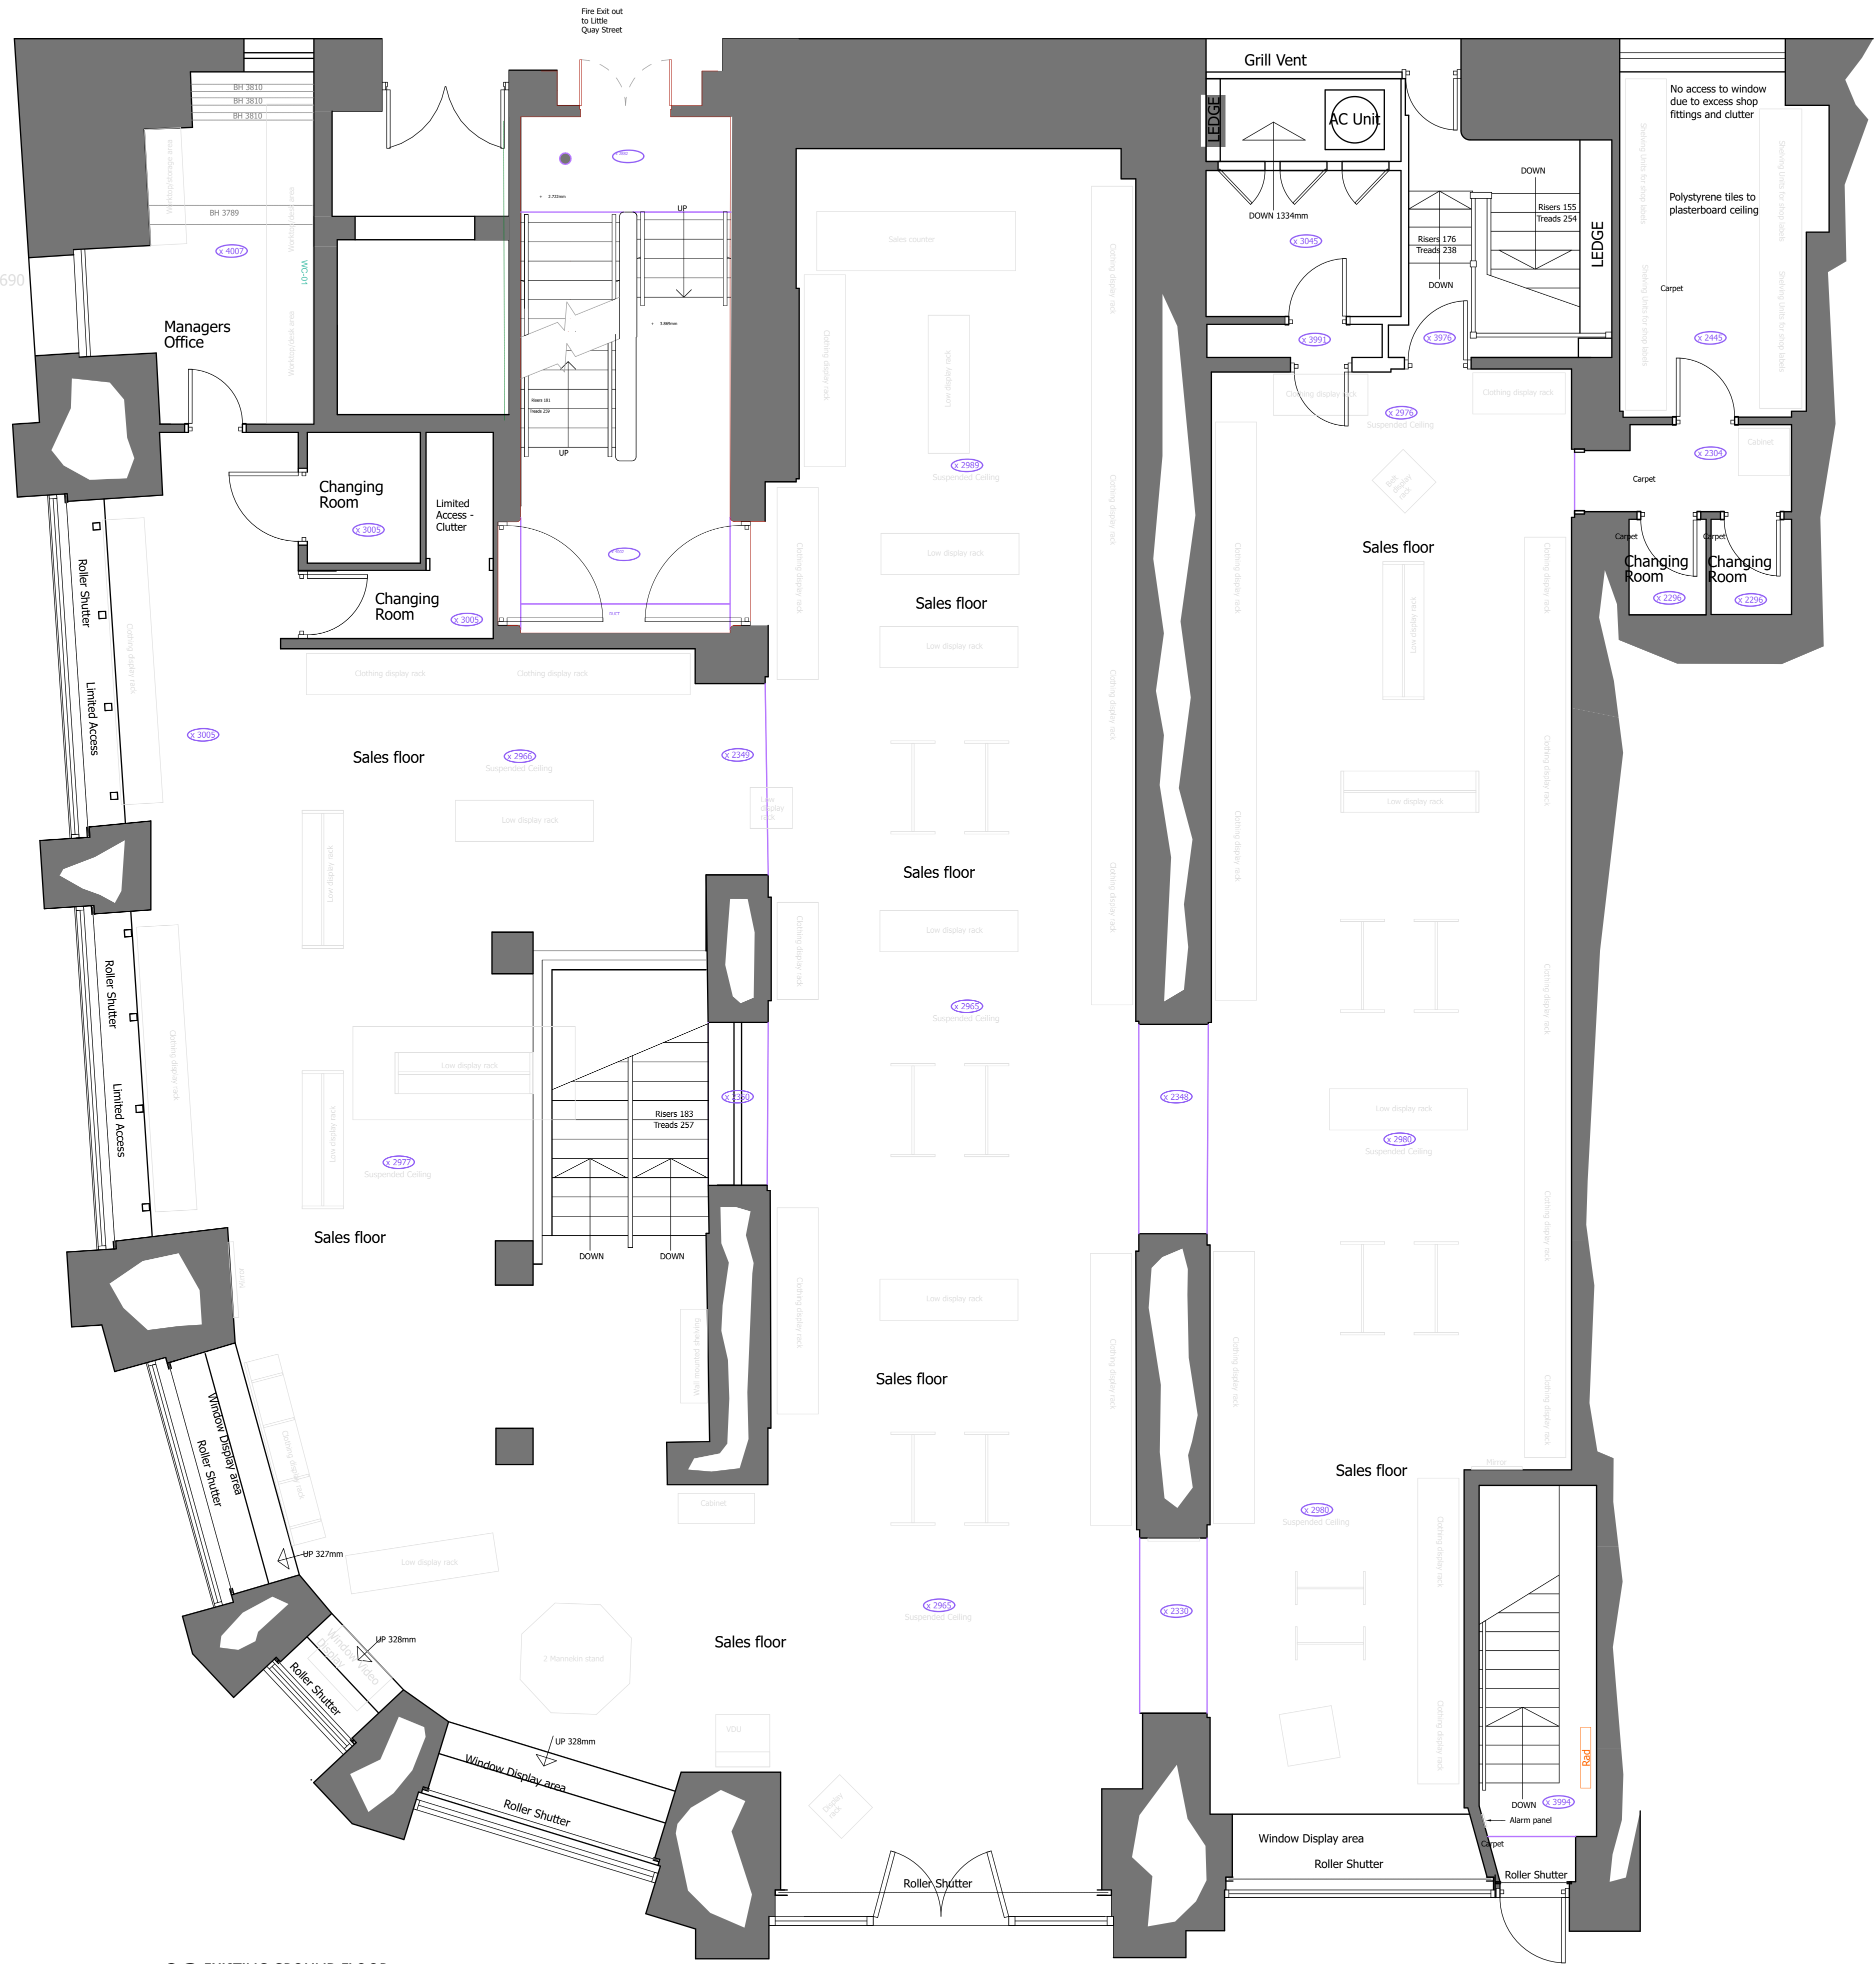

02 EXISTING GROUND FLOOR
1:50 @ A1

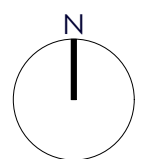

REV	DATE	REASON
-----	------	--------

REV	DATE	REASON
A	22.08.23	WC which does not exist removed from plan

NOTES

Do not scale from this drawing. All dimensions to be checked on site prior to any manufacture and construction.

Macaulay Sinclair

Copyright Reserved

PROJECT Flat Iron, Manchester
TITLE Existing GF GA
SCALE @ A1 1:50
DATE 01/02/2023
DRAWN BY L.N
STATUS **EXISTING**

PROJ NO. 3809
DWG NO. 01(01)
REV

+44 (0)1115 950 7313
STUDIO@MACAULAYSINCLAIR.COM
MACAULAYSINCLAIR.COM