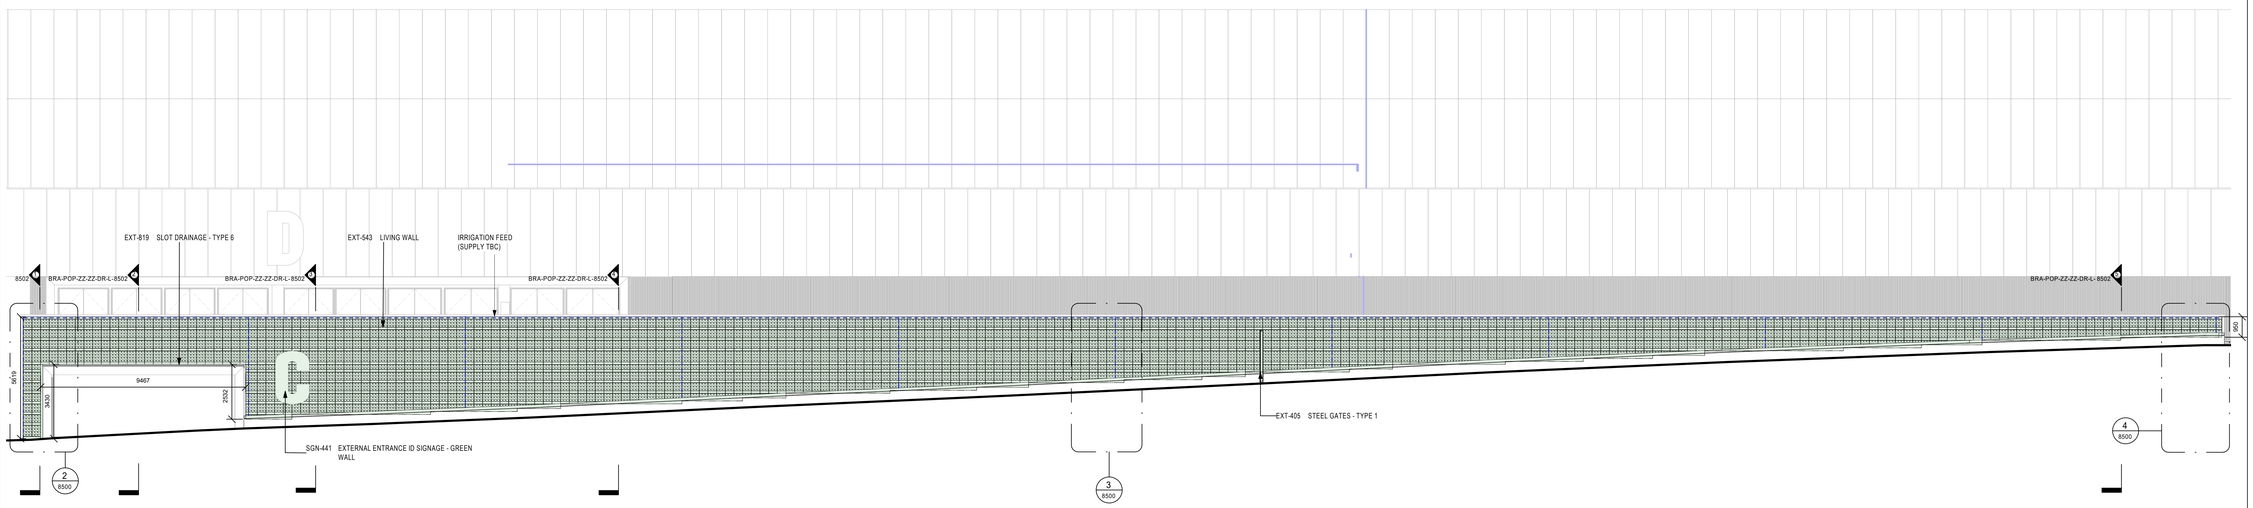

1 LIVING WALL ELEVATION JOE MERCER WAY
1 : 100

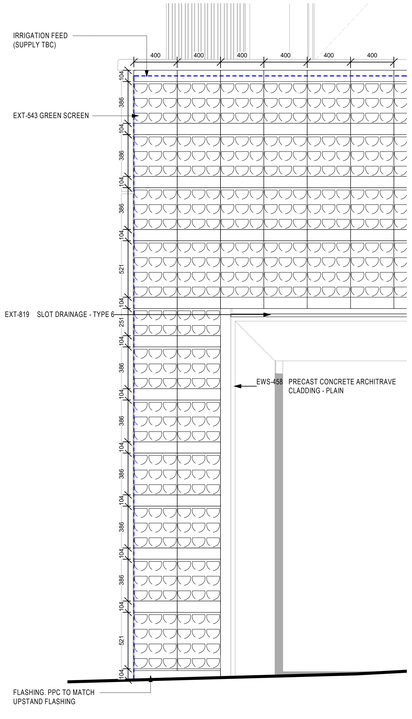

2 LIVING WALL - DETAIL ELEVATION - 1
1 : 20

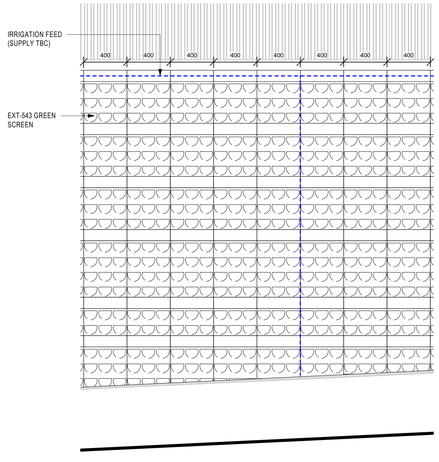

3 LIVING WALL - DETAIL ELEVATION - 2
1 : 20

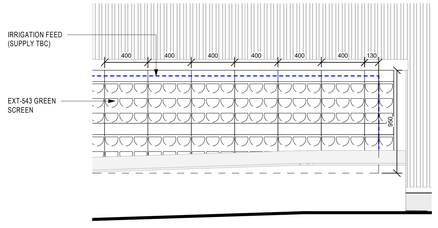

4 LIVING WALL - DETAIL ELEVATION - 3
1 : 20

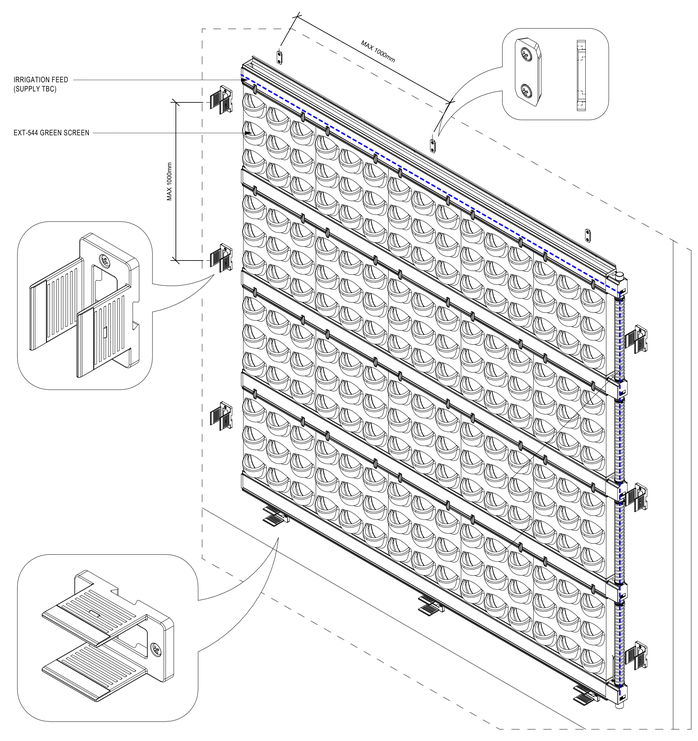

5 LIVING WALL SYSTEM - ISO VIEW
1 : 10

Suitability Code (as defined in ISO 19650-2:2018)

Work in Progress (WIP)
S0 - Initial Status

Shared (Non- Contractual)
S1 - Suitable for co-ordination
S2 - Suitable for information
S3 - Suitable for review & comment
S4 - Suitable for stage approval
S5 - Withdrawn
S6 - Suitable for PIM authorisation
S7 - Suitable for AIM authorisation

Published (Contractual)
A1, A2, A3, Etc. - Authorised and accepted
B1,B2,B3, Etc. - Partial sign-off (with comments)

Published (AIM Acceptance)
CR - As constructed record document

KEY PLAN

NOTES:
1. ALL STRUCTURE SHOWN INDICATIVELYONLY. REFER TO STRUCTURAL ENGINEER DETAILS FOR LOCATION AND SIZE.
2. IRRIGATION AND DRAINAGE SYSTEM TO LIVING WALL SPECIALIST DETAILS.

DRAWING TO BE READ IN CONJUNCTION WITH POPULOUS PACKAGES:
- 4000-SERIES - ENVELOPE
- Q31-BRA-POP-ZZ-ZZ-SP-A-7087

THIS DRAWING IS ONLY TO SCALE IF IT IS REPRODUCED AT THE CORRECT PAPER SIZE
1:10@A0
0 0.1 0.2 0.3 0.4 0.8 m
ALL INTERNAL LAYOUTS AND USES ARE SHOWN FOR ILLUSTRATIVE PORPOSES ONLY AND ARE NOT FOR DETERMINATION

THIS DRAWING IS ONLY TO SCALE IF IT IS REPRODUCED AT THE CORRECT PAPER SIZE
1:20@A0
0 0.4 0.8 1.6 m
ALL INTERNAL LAYOUTS AND USES ARE SHOWN FOR ILLUSTRATIVE PORPOSES ONLY AND ARE NOT FOR DETERMINATION

THIS DRAWING IS ONLY TO SCALE IF IT IS REPRODUCED AT THE CORRECT PAPER SIZE
1:100@A0
0 1 3 4 8 m
ALL INTERNAL LAYOUTS AND USES ARE SHOWN FOR ILLUSTRATIVE PURPOSES ONLY AND ARE NOT FOR DETERMINATION

Safety, Health and Environmental Information
In addition to the hazards / risks normally associated with the types of work detailed on this drawing, note the following risks and information:

Construction	See risk register No abnormal risks identified with this package of work

For information relating to Use, Cleaning and Maintenance see the Health and Safety File. It is assumed that all works will be carried out by a competant contractor working, where appropriate, to an approved method statement.

client
OVG INTERNATIONAL

© COPYRIGHT. ALL RIGHTS RESERVED.
THIS WORK IS COPYRIGHT AND CANNOT BE REPRODUCED OR COPIED IN ANY FORM OR BY ANY OTHER MEANS (GRAPHIC, ELECTRONIC OR MECHANICAL INCLUDING PHOTOCOPYING) WITHOUT THE WRITTEN PERMISSION OF POPULOUS ANY LICENSE, EXPRESS OR IMPLIED, TO USE THIS DOCUMENT FOR ANY PURPOSE WHATSOEVER IS RESTRICTED TO THE TERMS OF THE AGREEMENT OR IMPLIED AGREEMENT BETWEEN POPULOUS AND THE INSTRUCTING PARTY.
USE FIGURED DIMENSIONS IN PREFERENCE TO SCALED. CHECK ALL DIMENSIONS ON SITE BEFORE FABRICATION OR SETTING OUT

architect
POPULOUS®

14 BLADES COURT | DEODAR ROAD | LONDON | SW15 2NU | UNITED KINGDOM
TELEPHONE +44 (0)20 8874 7666 FACSIMILE +44 (0)20 8874 7470
ALL PRODUCTION & INTELLECTUAL PROPERTY RIGHTS RESERVED © POPULOUS 2009

REVISIONS

REV	DATE	DESCRIPTION
P00	26.02.2021	STAGE 4B
P01	30.06.2021	STAGE 4B LIVING WALL AND GREEN SCREEN

project name
Co-op Live

title
LIVING WALL MODULE ELEVATIONS
JOE MERCER WAY

purpose of issue
STAGE 4B

scale	1:10, 1:20, 1:100@A0	drawn	FP	Project no.	Suitability
date	21.09.2020	checked	BB	4933	S3

reference: project code BRA-POP originator ZZ volume ZZ level DR type L role 8500 number — rev. P01