
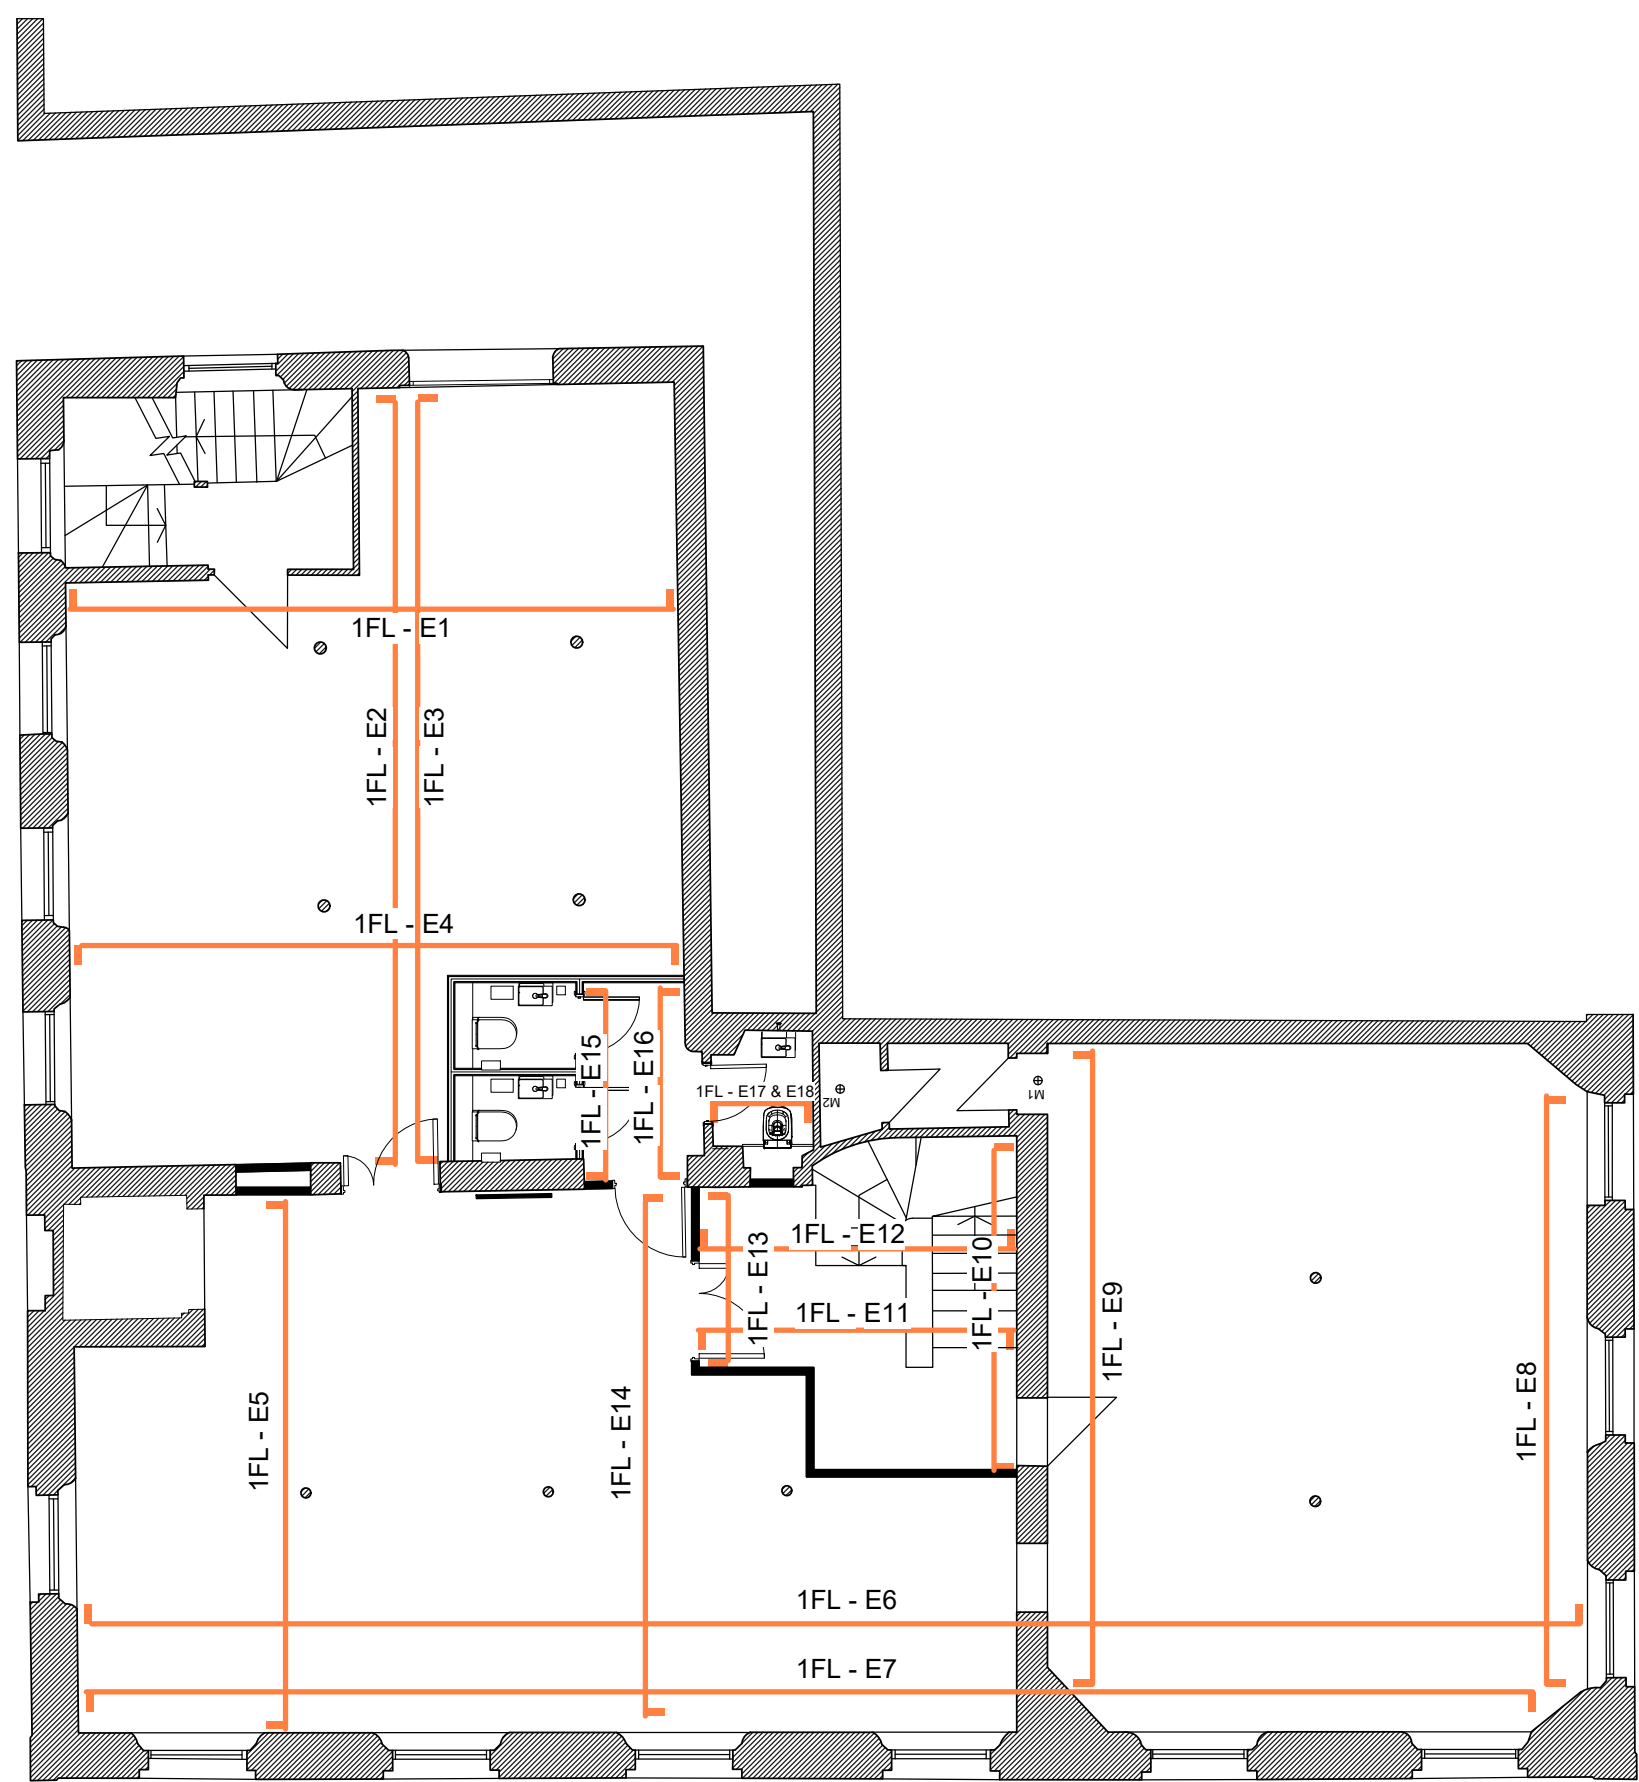
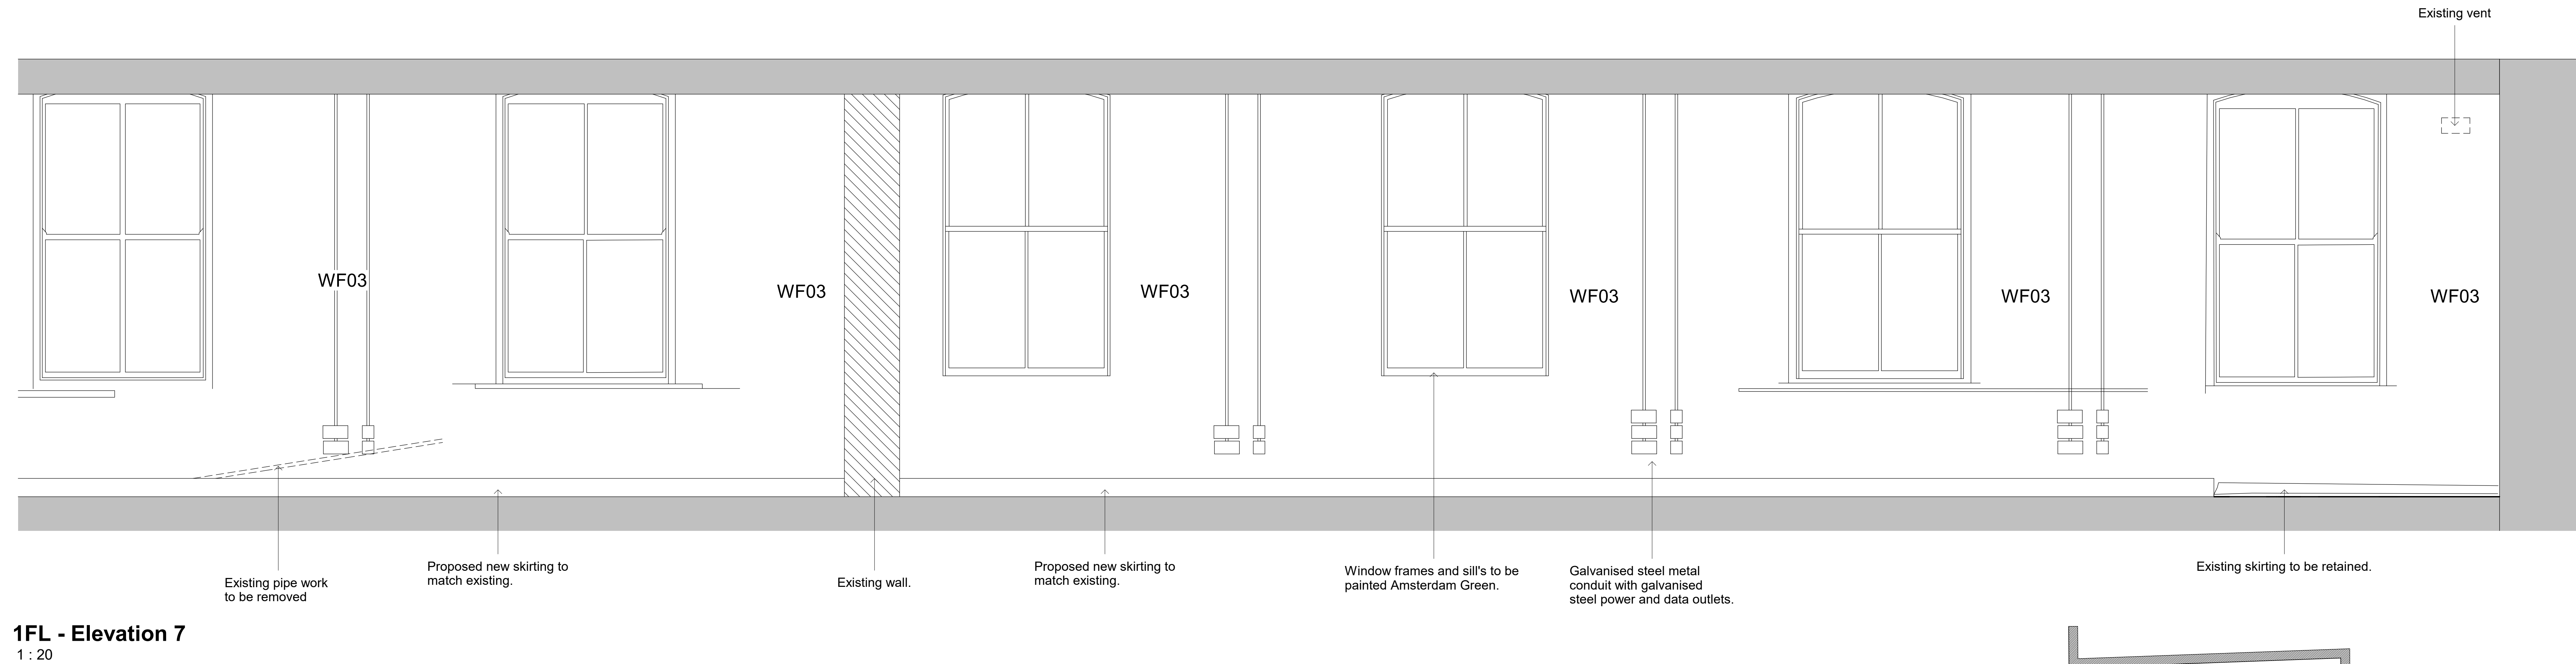


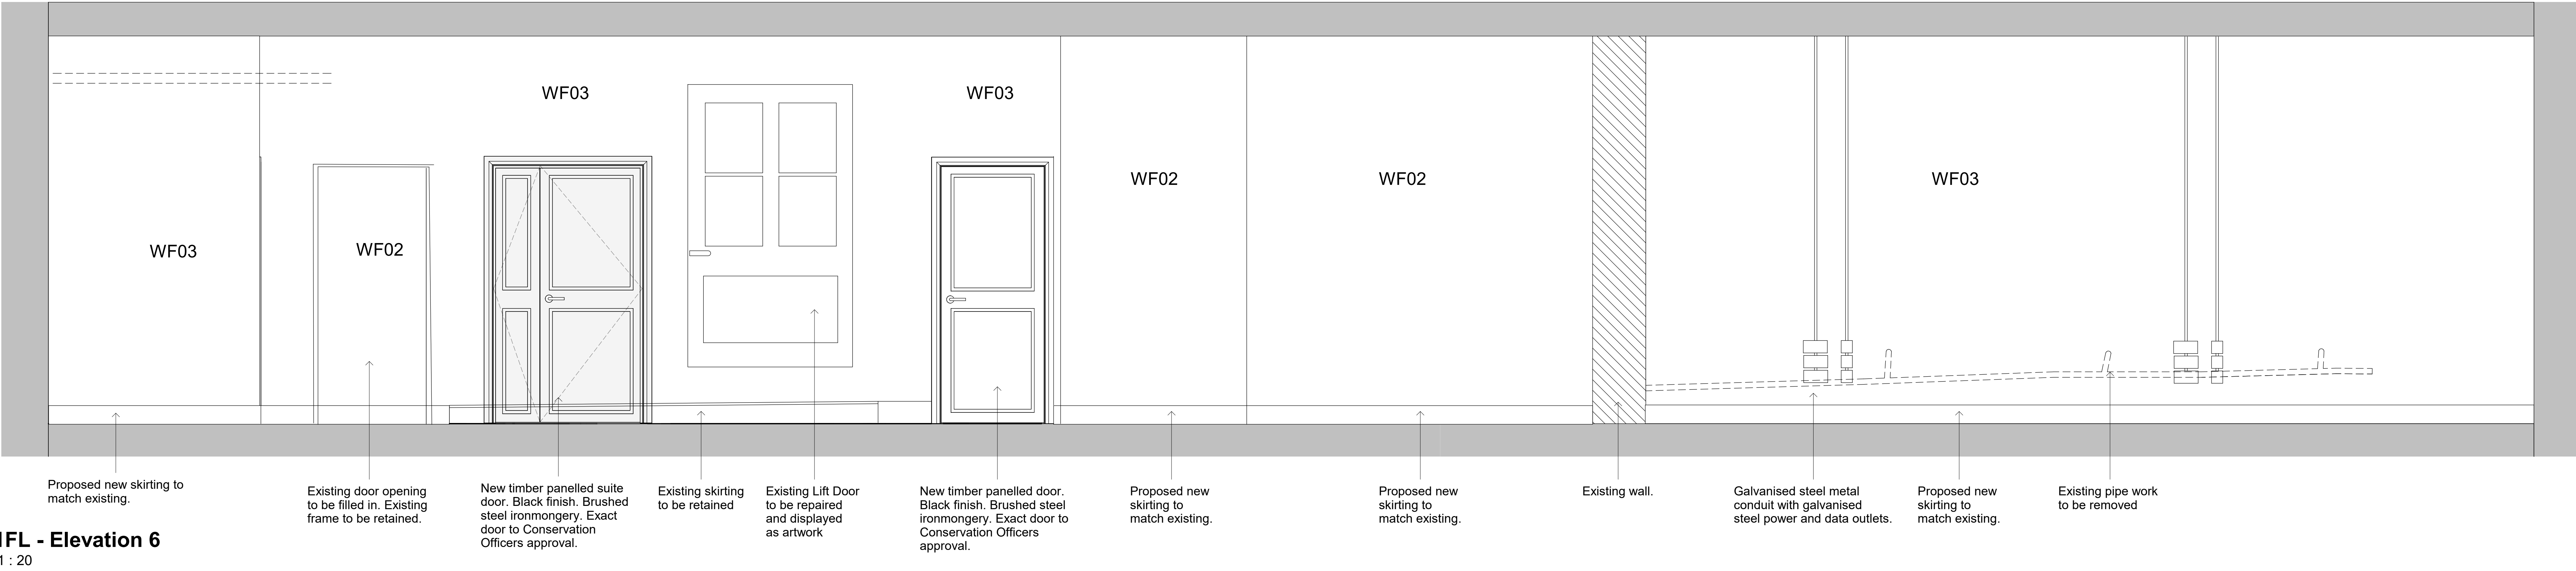

1FL Proposed Internal Elevation Layout_01
1 : 100

A	Updated following planners comments	10.08.23	ES	ER
-	Issued for planning	18.04.23	ES	SV

REV	DESCRIPTION	DATE	BY	CHK
-----	-------------	------	----	-----

CLIENT NAME

T&M Real Estate

PROJECT NAME

Lindencourt

DWG TITLE:

1FL Proposed Internal Elevations_01

DWG NO: **13_101** REVISION: **A**

SCALE: **As indicated @A0** DRAWN: **ES**

DWG STATUS: **Planning**