


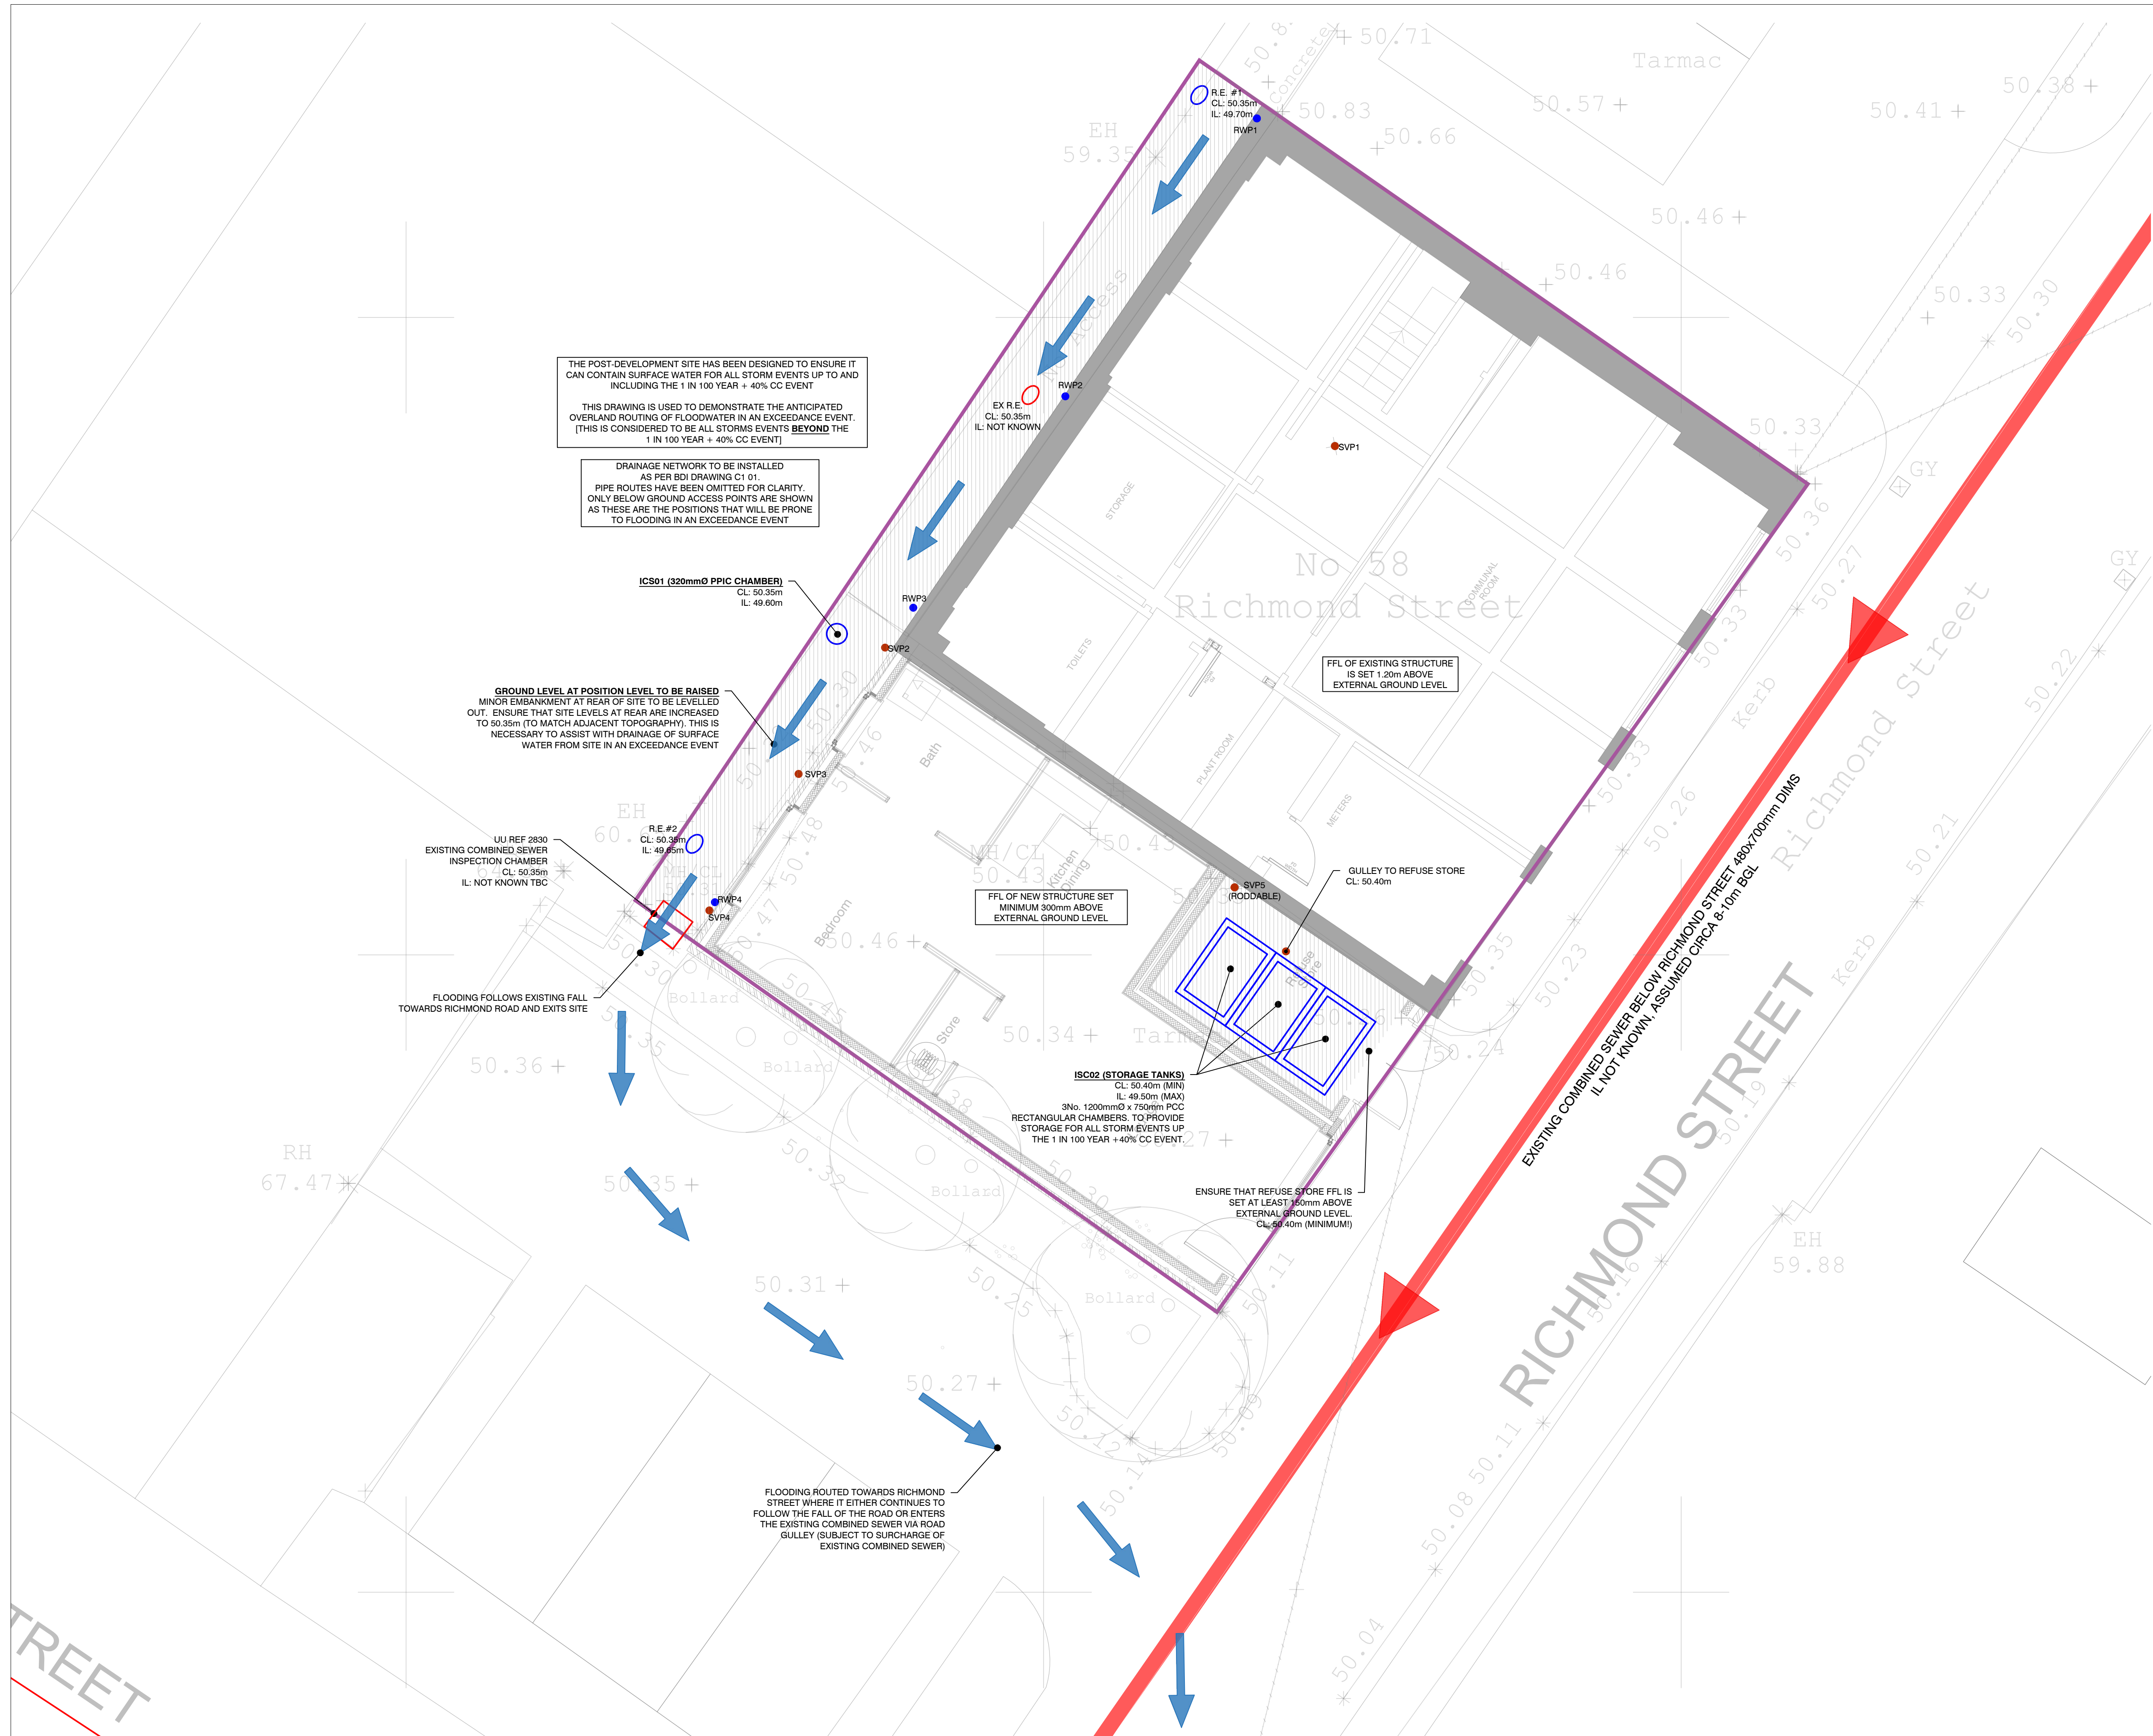

This drawing is to be read in conjunction with all other relevant documentation.
Do not Scale
All setting out by contractor. Report all discrepancies to bdi Structural Solutions.
Drawing Copyright of BDI Structural Solutions ©
Client required to comply with requirements of Party Wall Act as required by nature of work.

NOTES

Setting Out	
All levels, setting out and dimensions are to be confirmed on site.	

Drainage Notation	
	Denotes Anticipated Direction of Overland Flood Route (Applicable Only to Exceedance Events)
	Denotes Existing Combined Water Carrier Drain
	Denotes Proposed Rainwater Gully
	Denotes Proposed Rodding Eye
	Denotes Proposed Soil and Vent Pipe
	Denotes Proposed Inspection Chamber/Manhole

ALL ELEMENTS ARE INDICATIVELY SET OUT. CONTRACTOR TO DETERMINE ALL SETTING OUT ONSITE IN CONJUNCTION WITH ARCHITECTURAL PROPOSALS, PROPOSED FALLS AND SITE LEVELS.

DRAINAGE STRATEGY

Rev	Date	First Issue, Comment/Approval	Drawn	App'd
PO	06.07.23		DA	DA



BDI, Suite B, Stafford Court,
Washway Road, Sale, M33 7PE
www.bdistructuralolutions.co.uk
T: 0161 969 3886
E: bdi@bdistructuralolutions.co.uk

Client: Mr Tahir Ahmed & Mr Tahir Mahmood

Project: 58 Richmond Street
Manchester
M1 3LY

Drawing Title: Exceedance Event Flood Routing

Scale: As shown at A1	Drg No. 20239721 C1 02
Drawn: DA	Chk'd by: DA
Date: 06.07.2023	Date Chk'd: 06.07.2023
Rev: PO	