
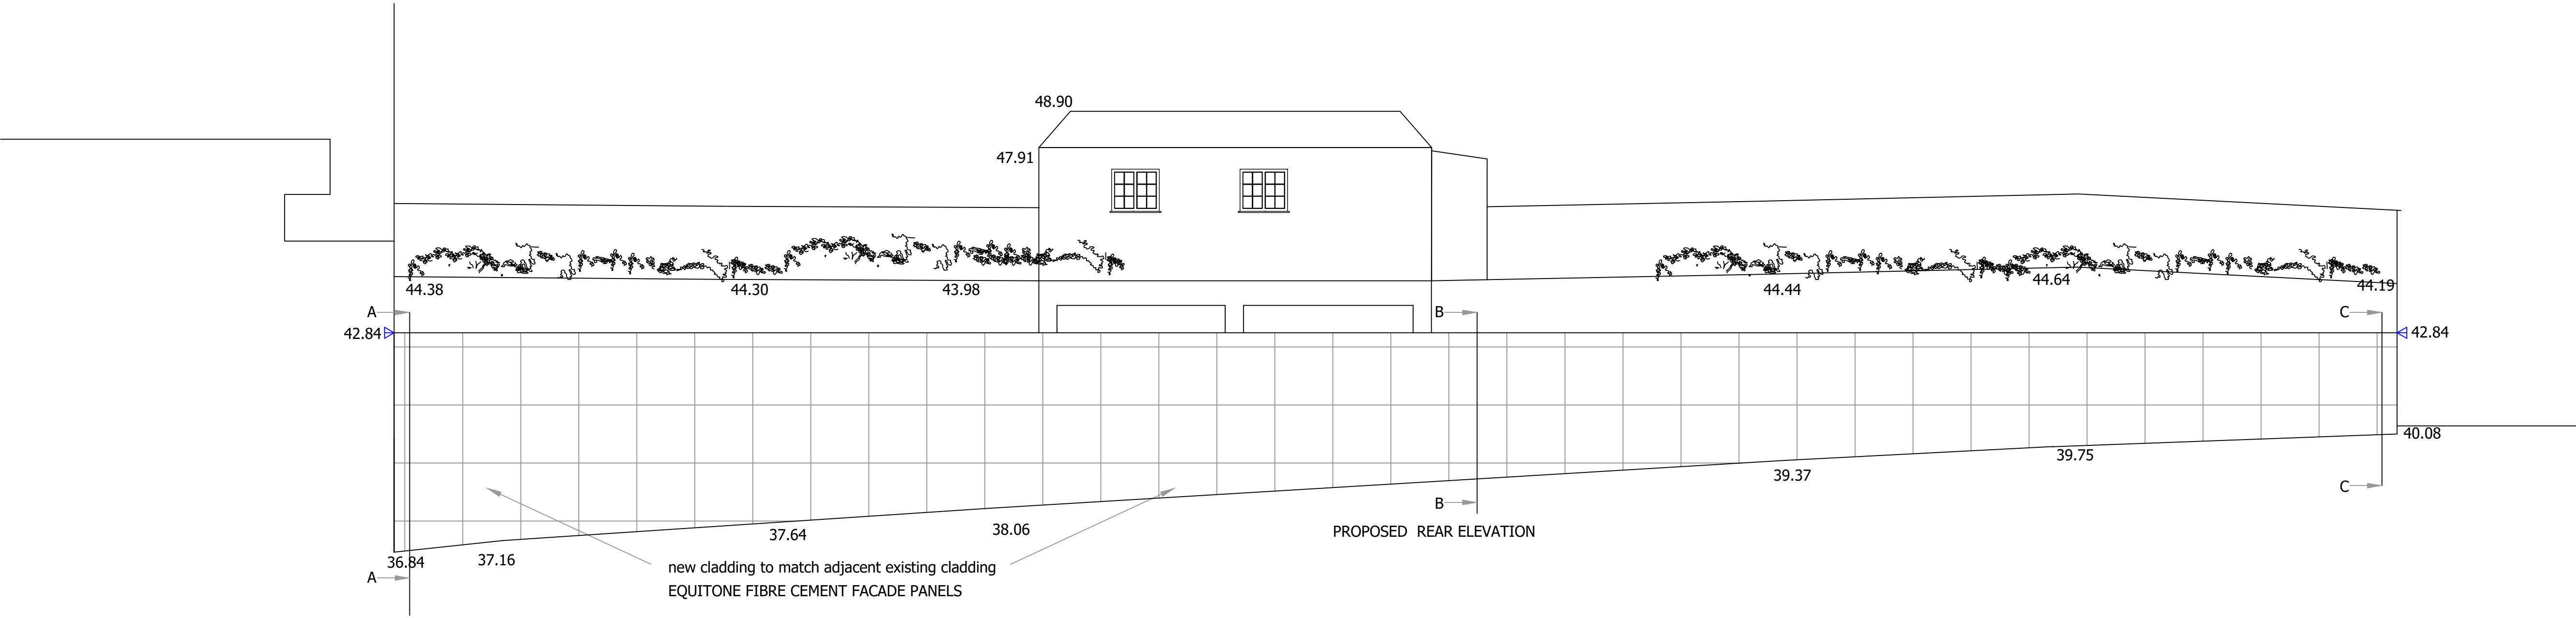


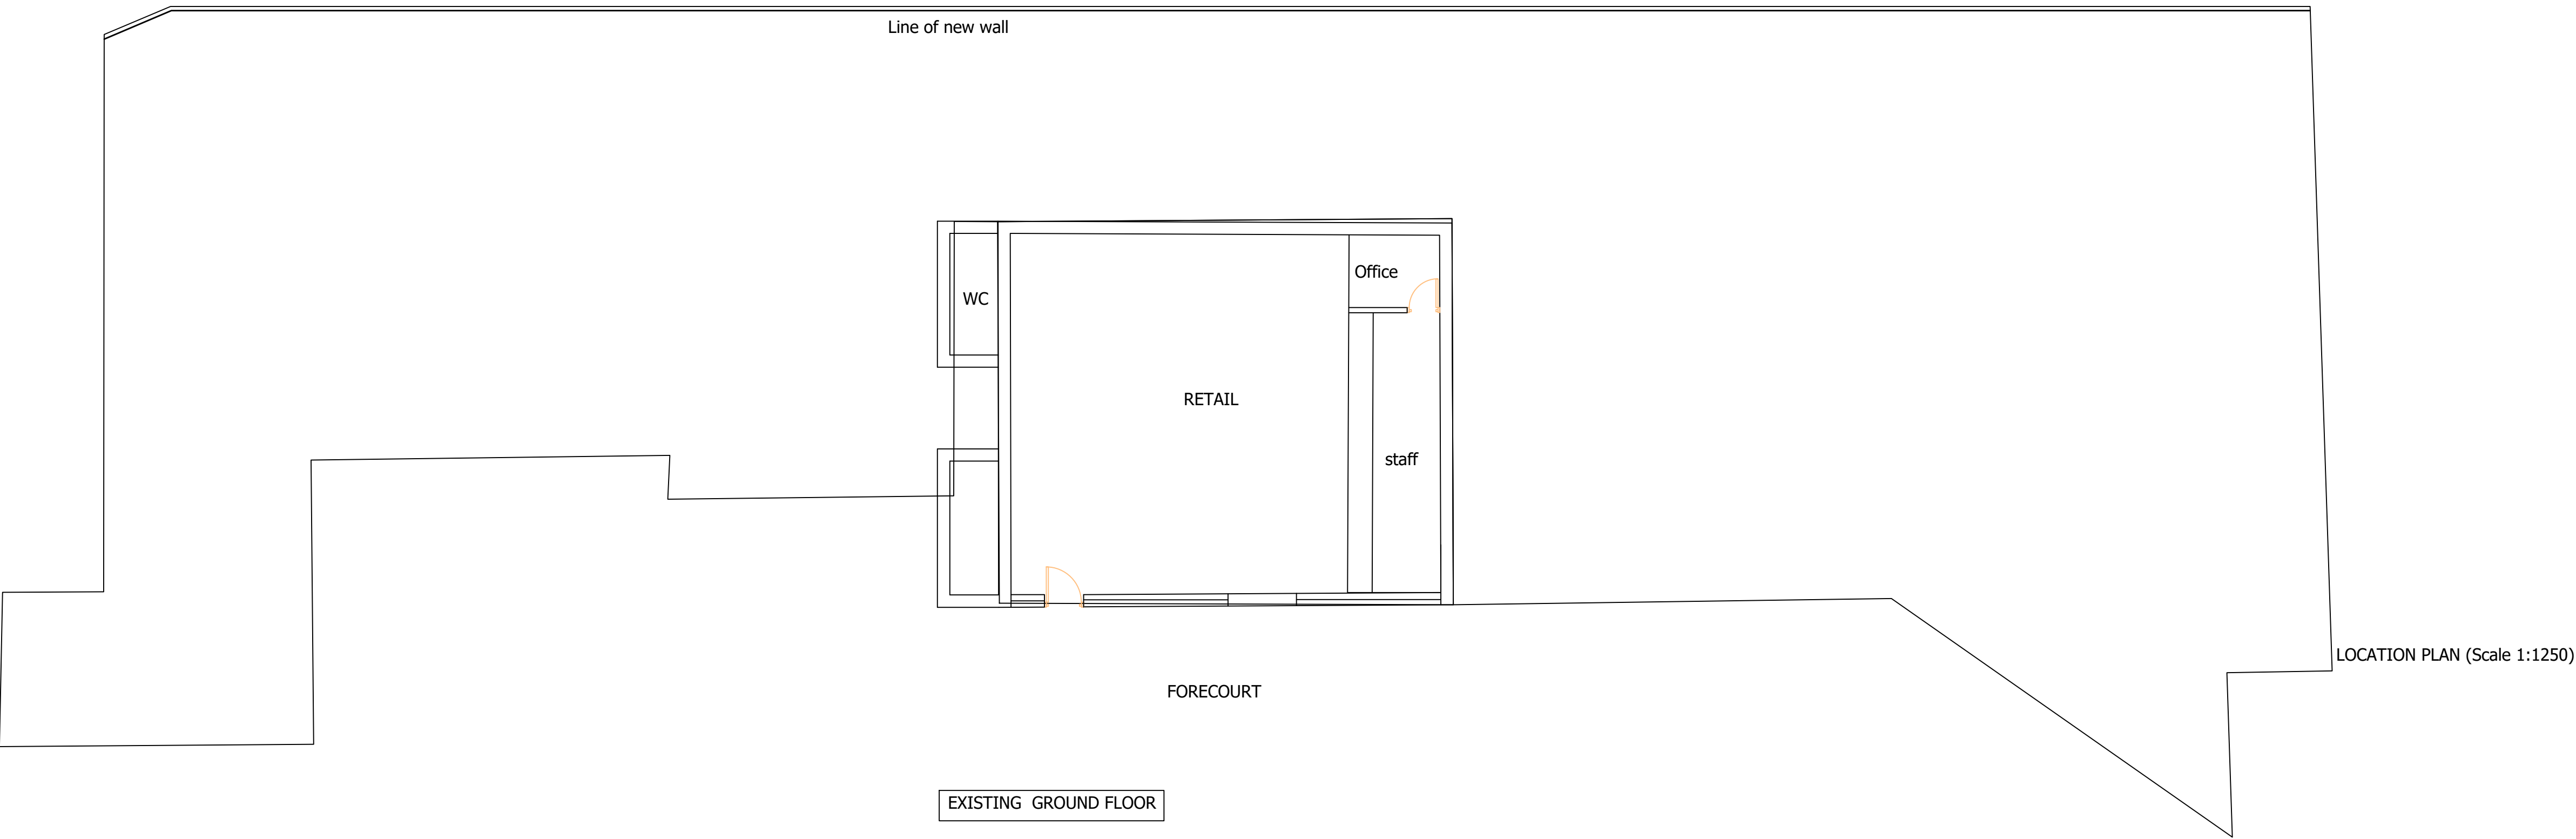

Date	Rev.		Initials	
19/9/23	A	Note added on appearance	RA	

This drawing is subject to copyright and is not to be reproduced in part or whole without approval.
Figured dimensions take precedence over scaled measurements from the drawing. All dimensions and drawings to be checked by Client and Contractor and discrepancies clarified with the Client prior to commencement.
The whole of the works to comply with Planning Approval & Conditions and current Building Regulations. No work to commence without Planning & Building Regulations approval.
The client must ensure the project complies with the Construction Design and Management Regulations 2015
The Client should ensure consent from any landowner or interested party is obtained, as well as compliance with Party Wall Act 1996

Notes

RAD

The White House,
42-44 Chorley New Road,
Bolton
BL1 4AP

Tel : 01204 322196
Fax : 01204 214119
Mob: 07790 361104
Email: info@radesignprojects.co.uk

Project

REDBANK SERVICE STATION,
56-76 CHEETHAM HILL ROAD,
MANCHESTER
M44EX

Title

PROPOSED PLANS

Client

K PATEL

Drawn

RA

Date

JUNE 2023

Scale

1:100 @ A1

Drawing Number

RAD/2872/23/2/RevA