



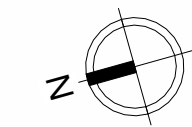

Note:
Do Not Scale from this drawing.
Dimensions are to be checked on site.
If in doubt please ask.

Application Site Boundary

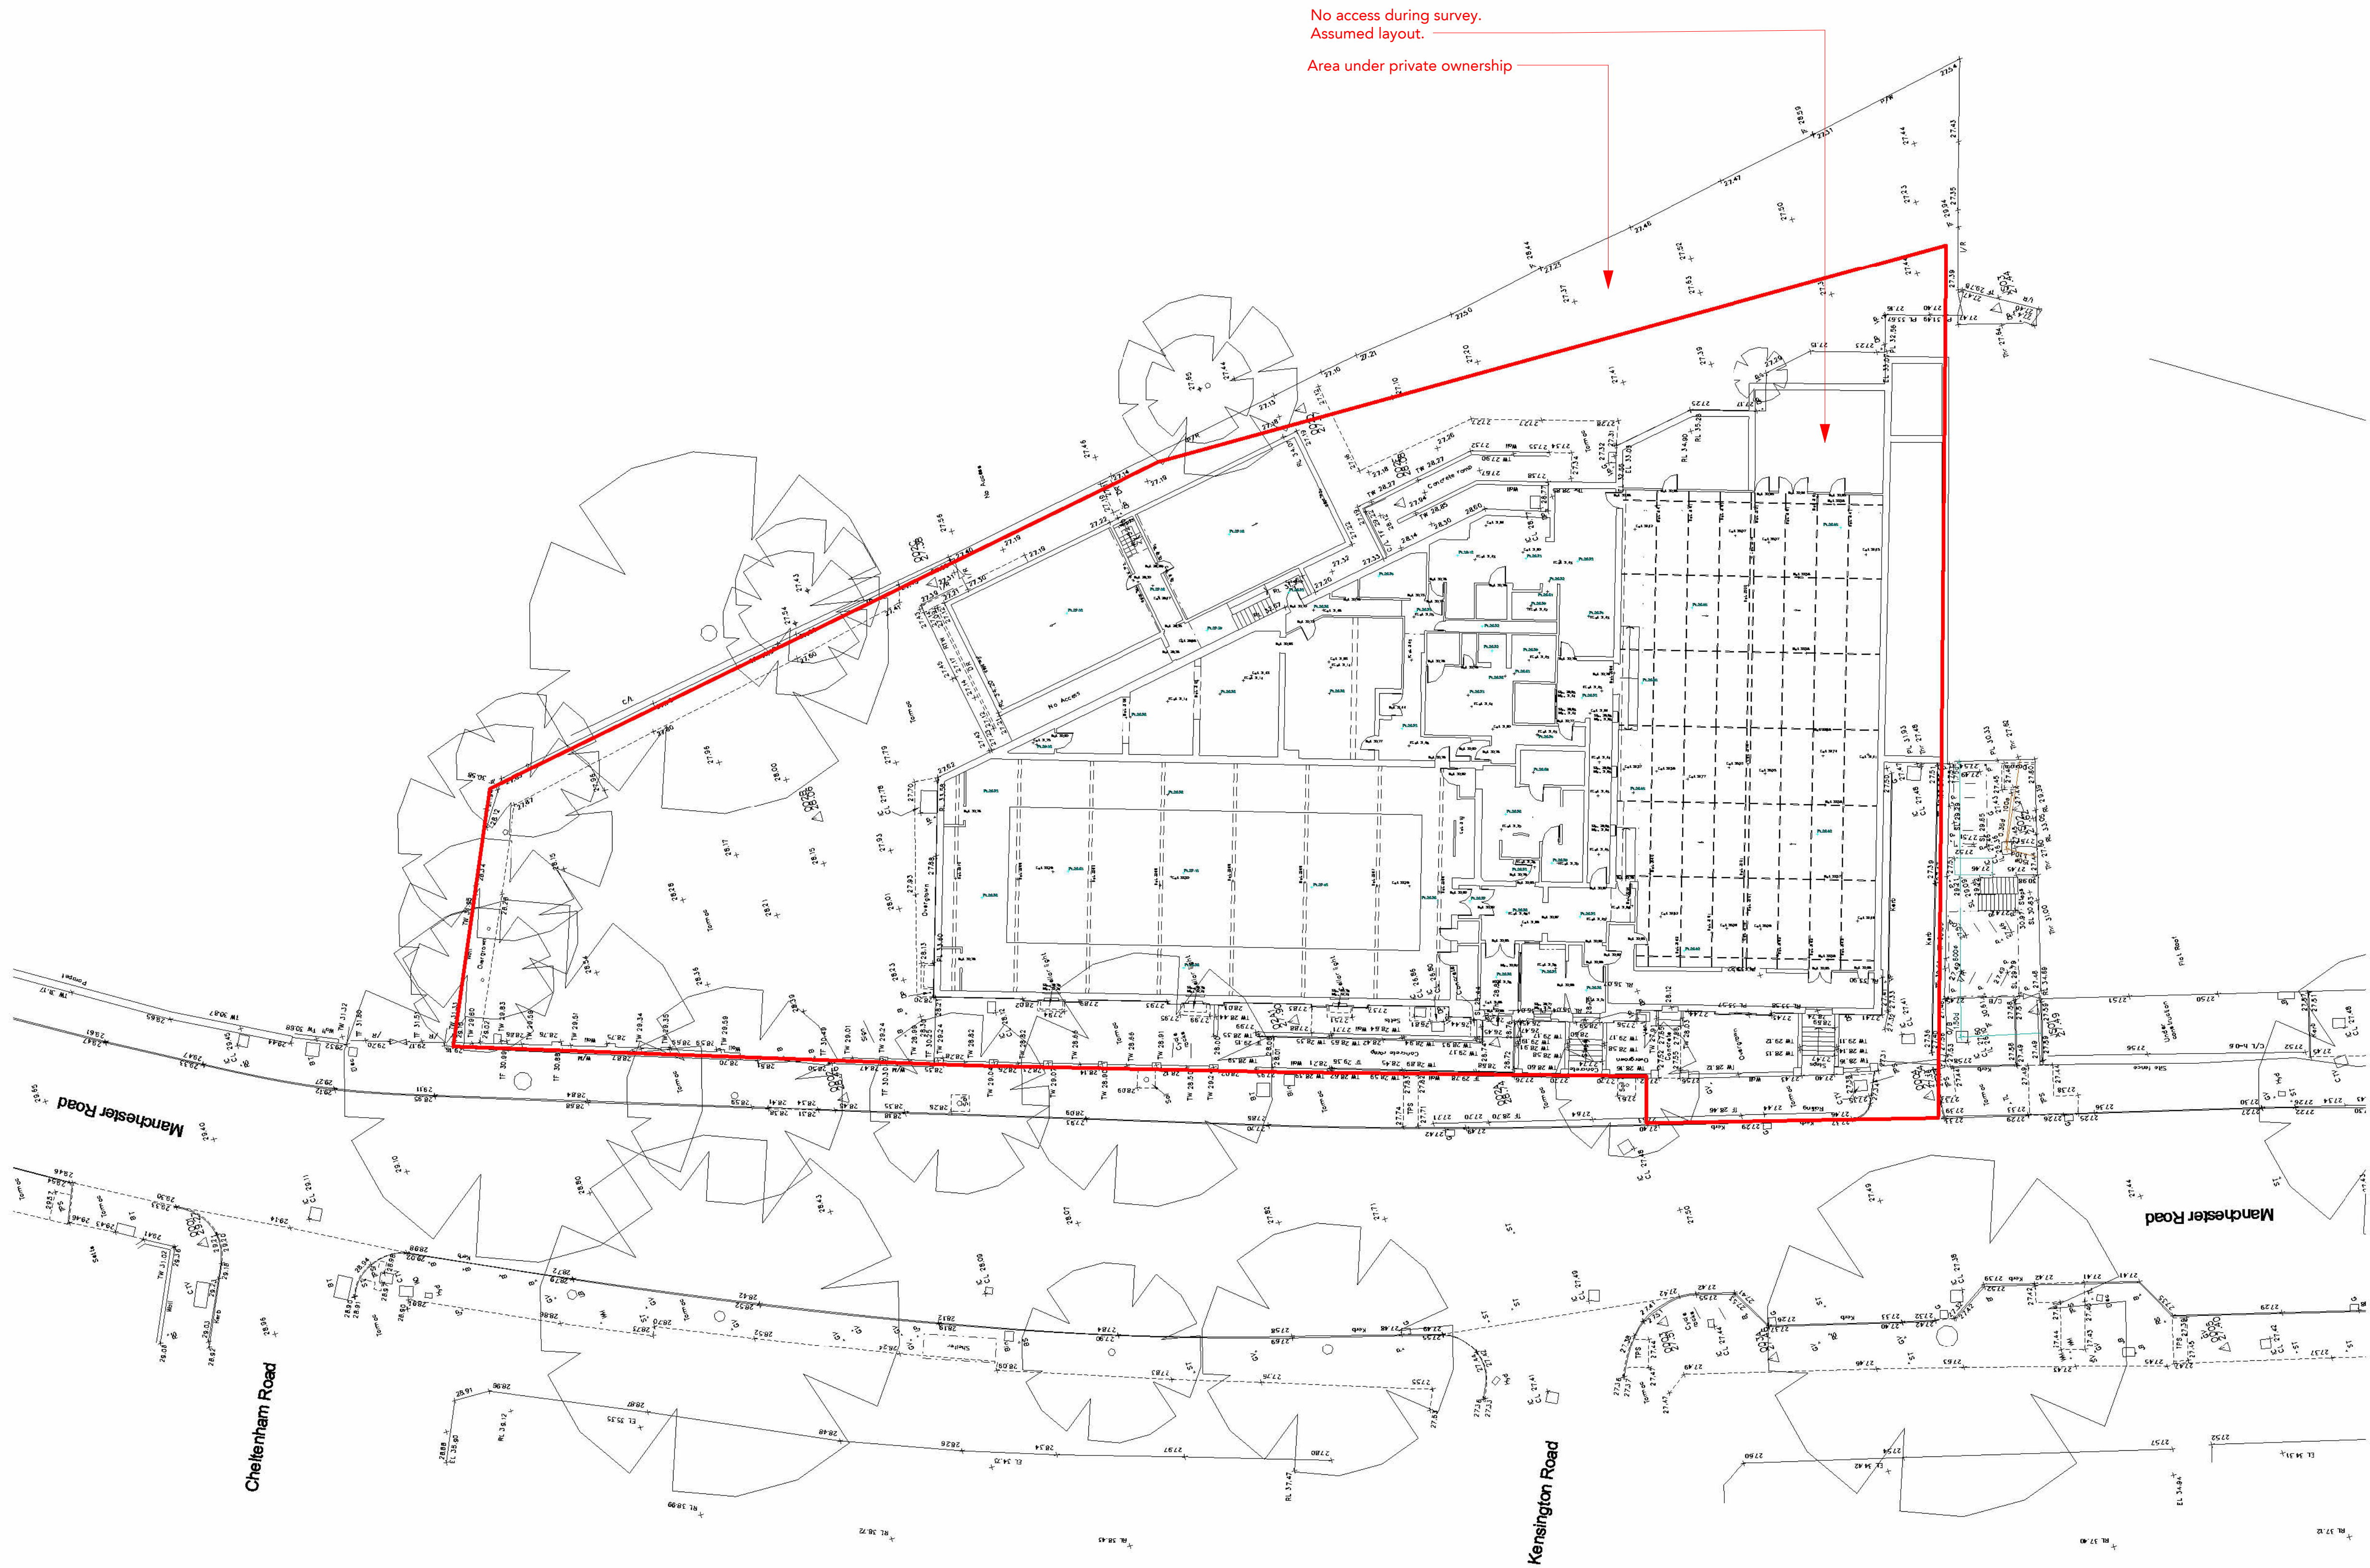

2 0 2 4 6 8 10 m
SCALE 1:200

P01 31/03/23 Drawings issued for Planning Submission

Rev Date Intis Details
© The moral rights of the author are hereby asserted.
This drawing and design is the sole property of Buttress Ltd and must not be reproduced without permission.
Buttress Ltd is Registered in England and Wales: 330373



Buttress

41 Bengal Street, Cloiswice, Yorkshire House
Manchester, Greenk Street, Leeds
M4 6AF, LS1 5SH

T 0161 236 3303 0113 539 7965
E contact@buttress.net
W www.buttress.net

Project Title Chorlton Baths Happi
Client Rowlinson Construction, MSV Housing
Location Manchester Road, Chorlton, Manchester

Drawing ref Topographical Plan

Date 06/04/2023 14:18:14 Scale 1 : 200

Checker DC Size A1

Job No: 9136 Status SO Initial Status

Project Origin Volume Level Type Role Number Rev
CHOBA-BUT-ZZ-00-DR-A-01104-P01