


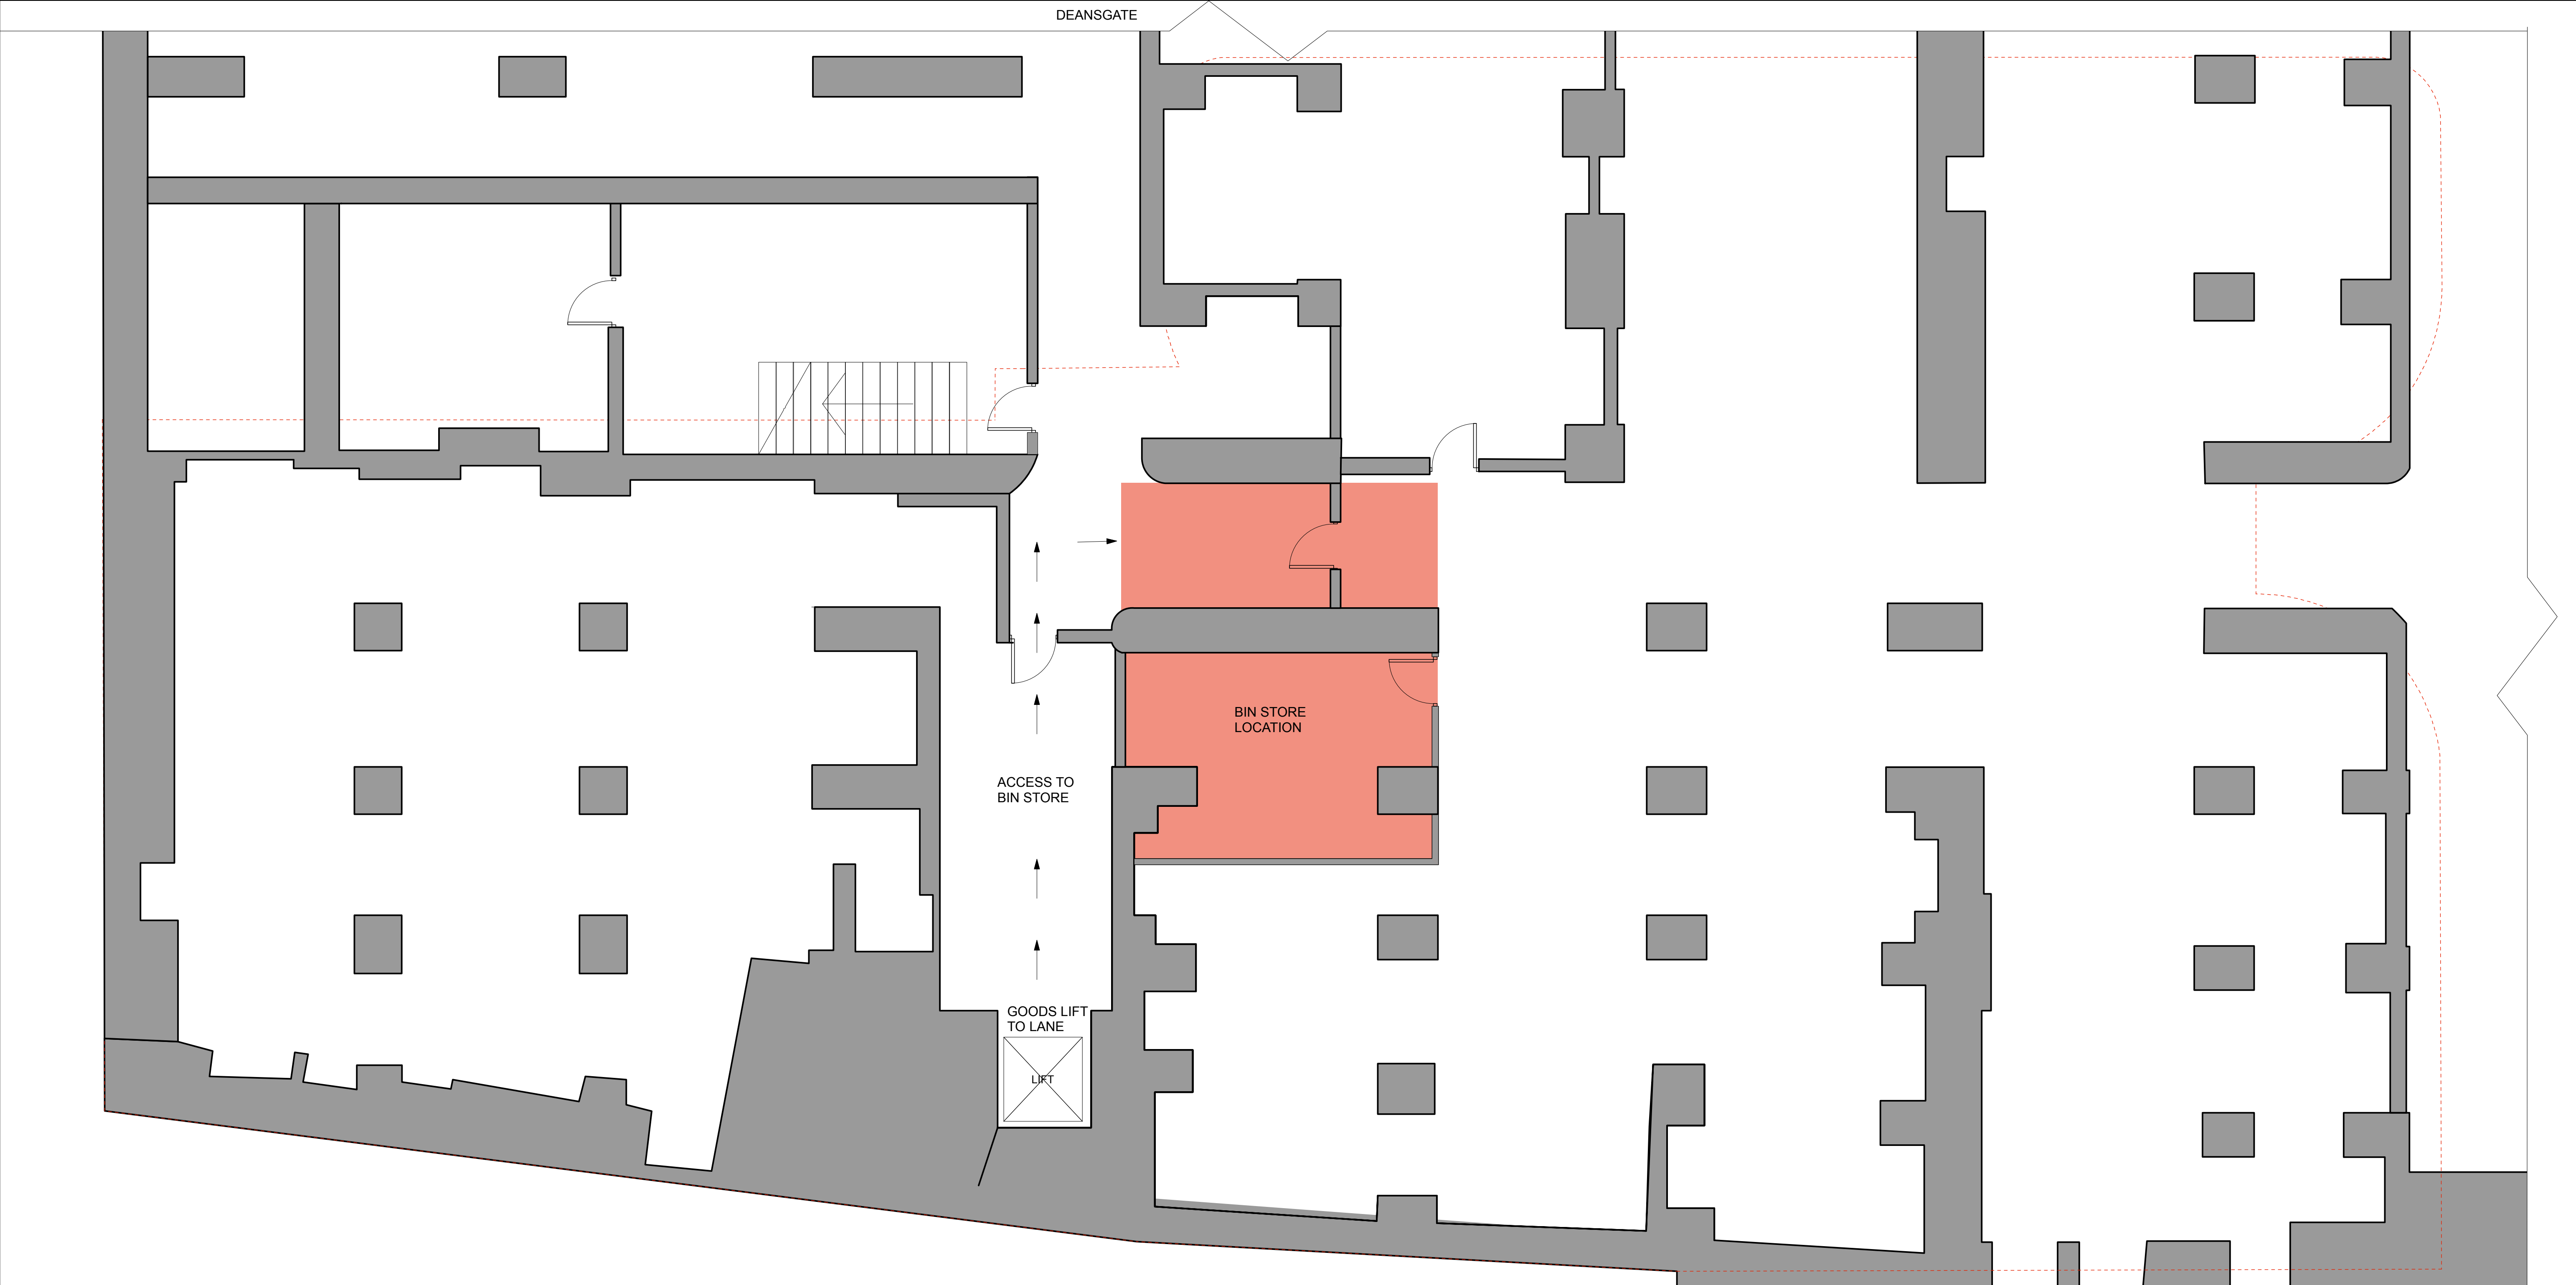

DEANS GATE

BARTON SQUARE

BIN STORE
LOCATION

ACCESS TO
BIN STORE

GOODS LIFT
TO LANE
LIFT

Notes

This drawing should not be scaled. The contractor is to verify all dimensions and conditions on site. This drawing is the property of Fusion and they reserve the copyright. It is issued on the understanding that it will not be copied, reproduced or disclosed in whole or in part to any unauthorised party without written permission from Fusion

FUSION
design and architecture

4 Riborough Street London SE1 0HE
Tel: 020 7928 9982 Fax: 020 7928 9994
email : mail@fusiondna.co.uk

Job Name:	BE AT ONE MANCHESTER		
Site Address:	13 BARTON ARCADE, BARTON SQUARE, MANCHESTER, M3 2BB		
Dwg Name:	SUB BASEMENT BIN STORE LAYOUT		
Status:	FOR INFORMATION		
Drawn by:	LS	Checked by:	JR
Scale:	1:50 @ A1, 1:100 @ A3	Date:	APRIL 2015
Job/Dwg N°:	64/43-250		