


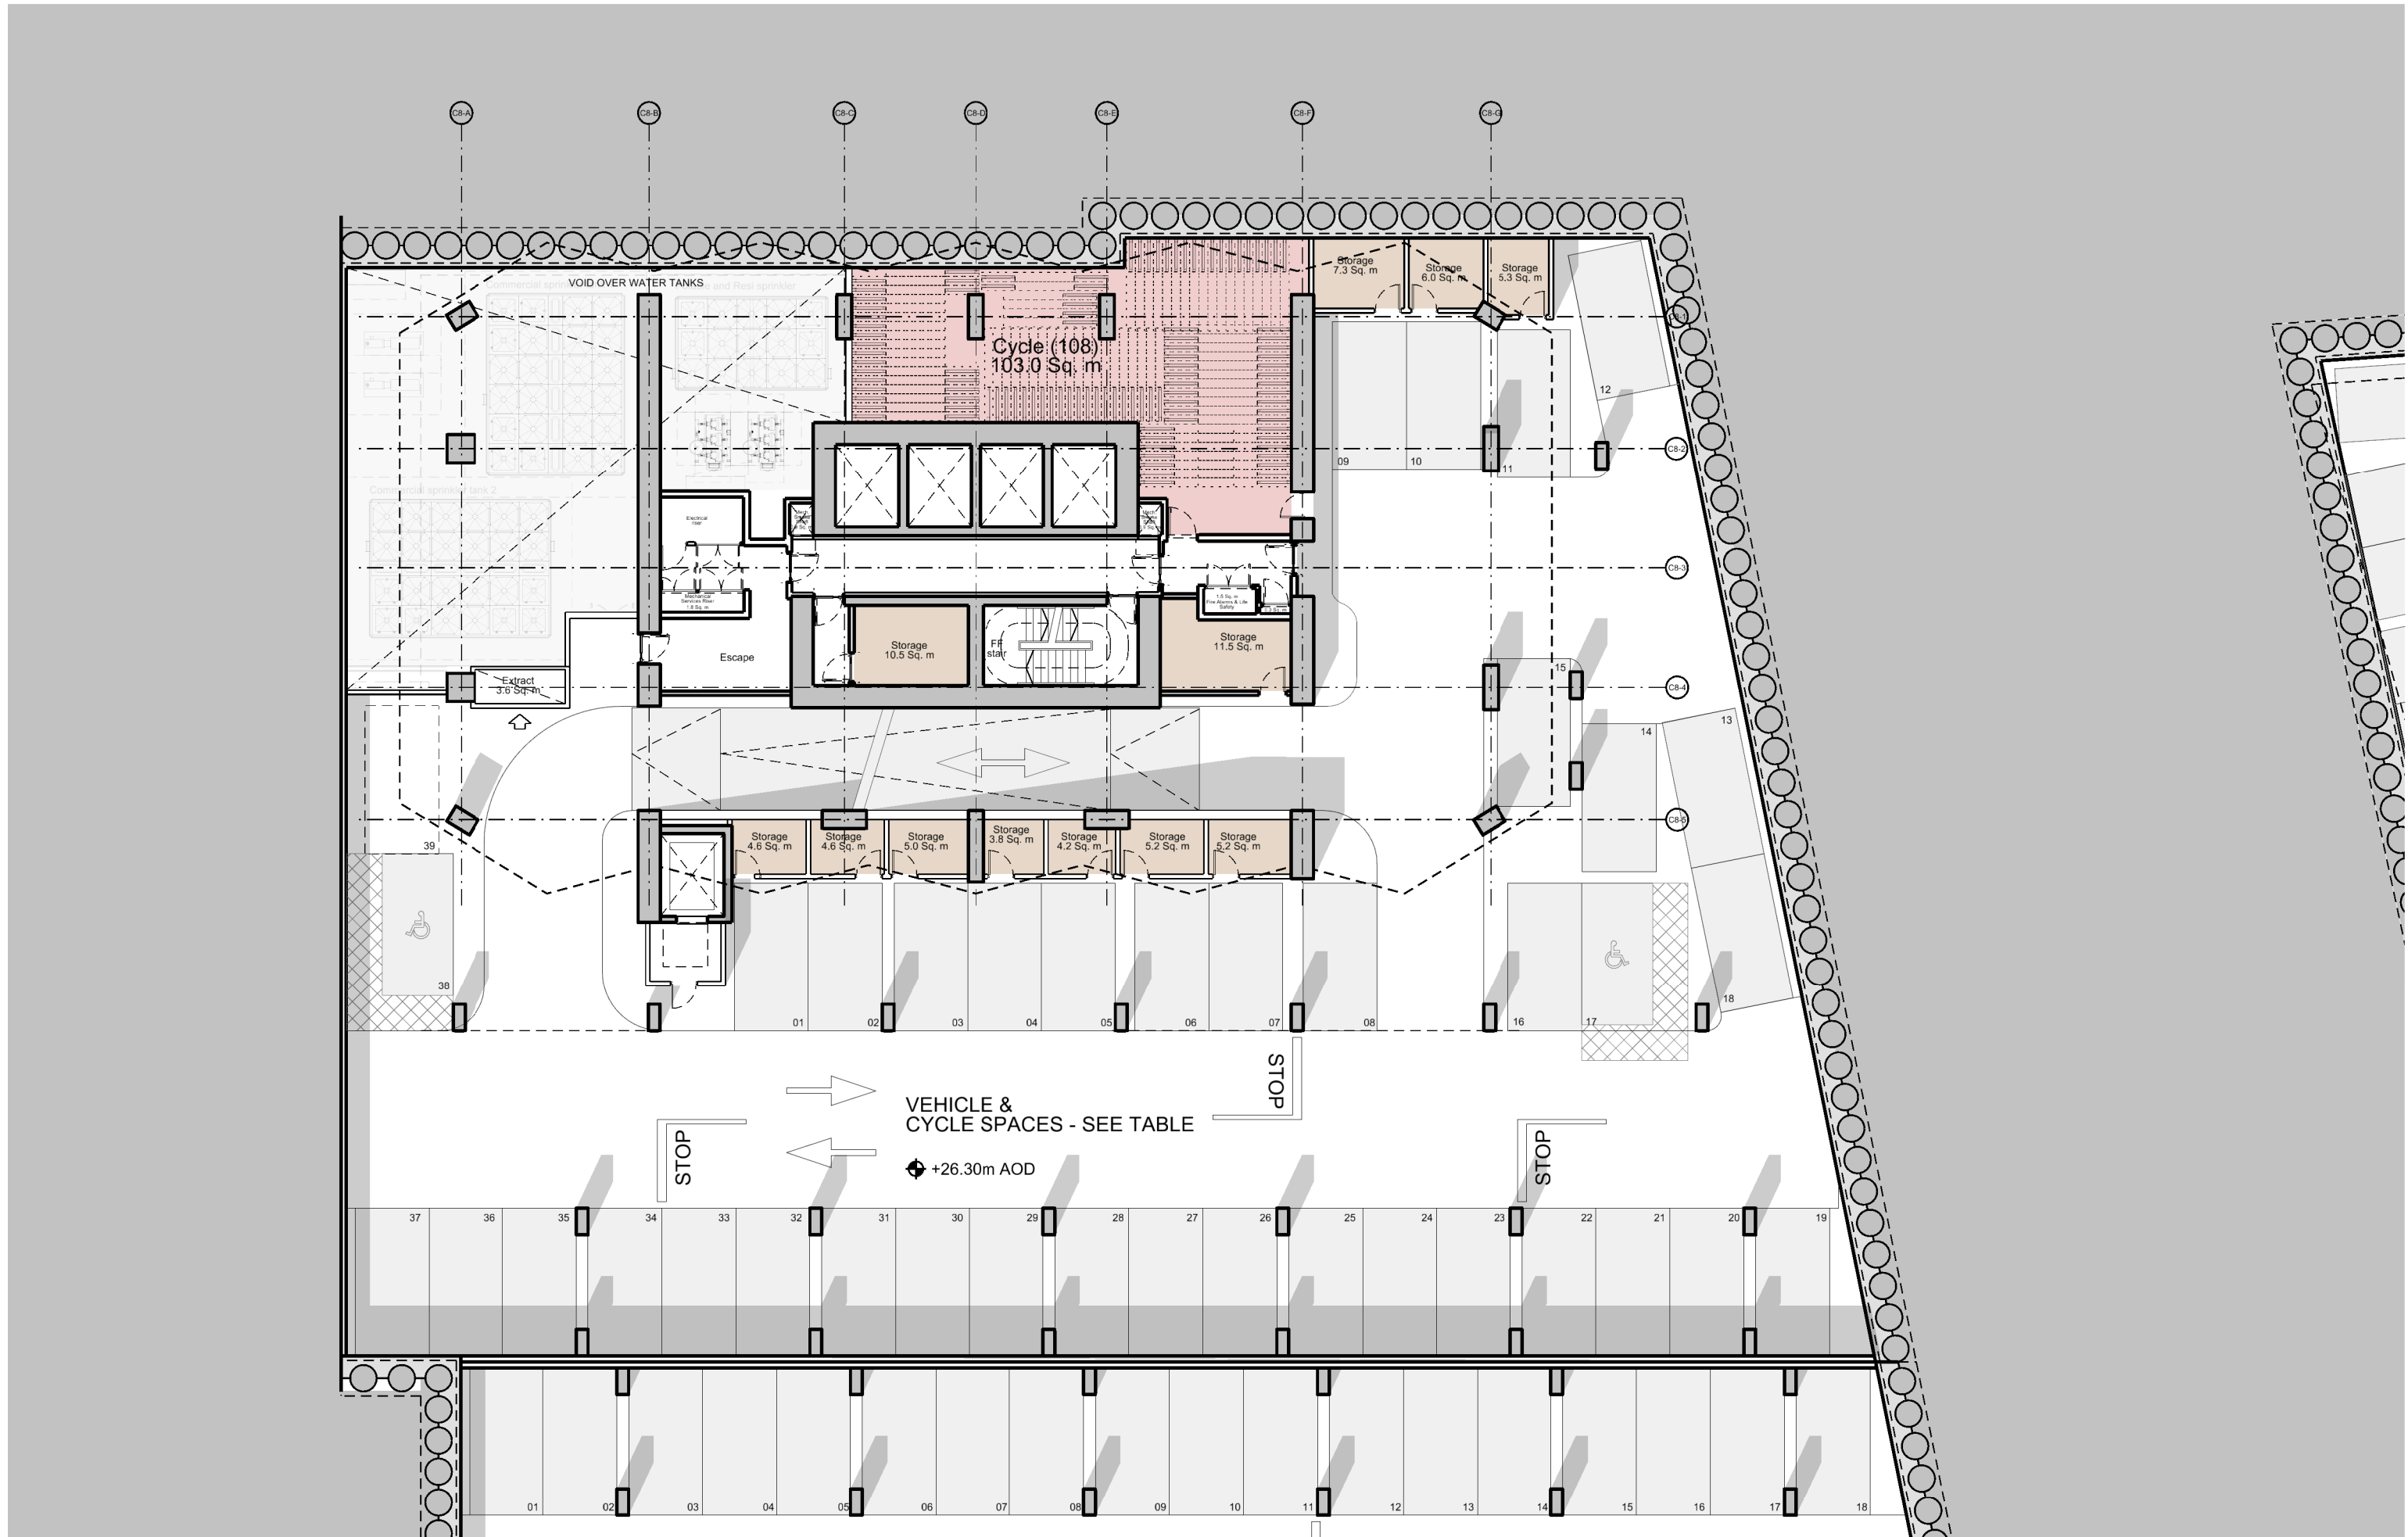

This drawing is copyright
Do not scale off dimensions.
All dimensions to be checked on site by contractor.
Contractor to report any dimensional discrepancies,
errors or omissions prior to commencing on site.


Scale Bar

0 2.5 7.5m

NOTE: CAR PARKING		C7		C8		E1		E2	
B1	2.5x5m	29	33	27	30	43	48	33	37
	Tandem	3		1	2	2	2	2	
	Accessible	1		2	3	2			
B2	2.5x5m (2.5x4.8m)	35		36		45		38 (1)	
	Tandem	1		1	39	2	50	41	
	Accessible	1		2	3	2			
B3	2.5x5m (2.5x4.8m)	33		30		48		40 (1)	
	Tandem	1	38	4	36	2	52	43	
	Accessible	4		2	2	2			
Total		66%	107(25%)	66%	105(25%)	85%	150(33%)	85%	121(27%)

CYCLES		C7		C8		E1		E2	
		236	130	281	116				
		186	108	170	212				
		0	184	0	123				
		422	422	451	451				
		100%	100%	100%	100%				

Rev	Date	Description
X01	20.04.2023	Planning Issue

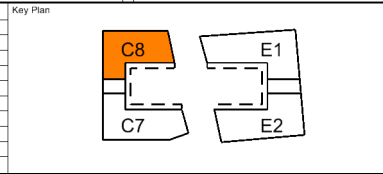

Project Title
Crown Street Phase 3
Manchester

Status
Planning

Drawing Title
Tower C8 - Basement Level 02
General Arrangement

Job No
10418

Scale
1:200

Drawing No
C8-SHP-G200-PL-B2-B5D801

Revision
X01

simpsonhaugh

MANCHESTER
Riverside, 4 Commercial St
Manchester M15 4PG
+44 (0)161 835 2345
www.simpsonhaugh.com

LONDON
5-8 Roberts Place
London EC3R 9BB
+44 (0)20 7549 4000
mail@simpsonhaugh.com

© SimpsonHaugh 2017