


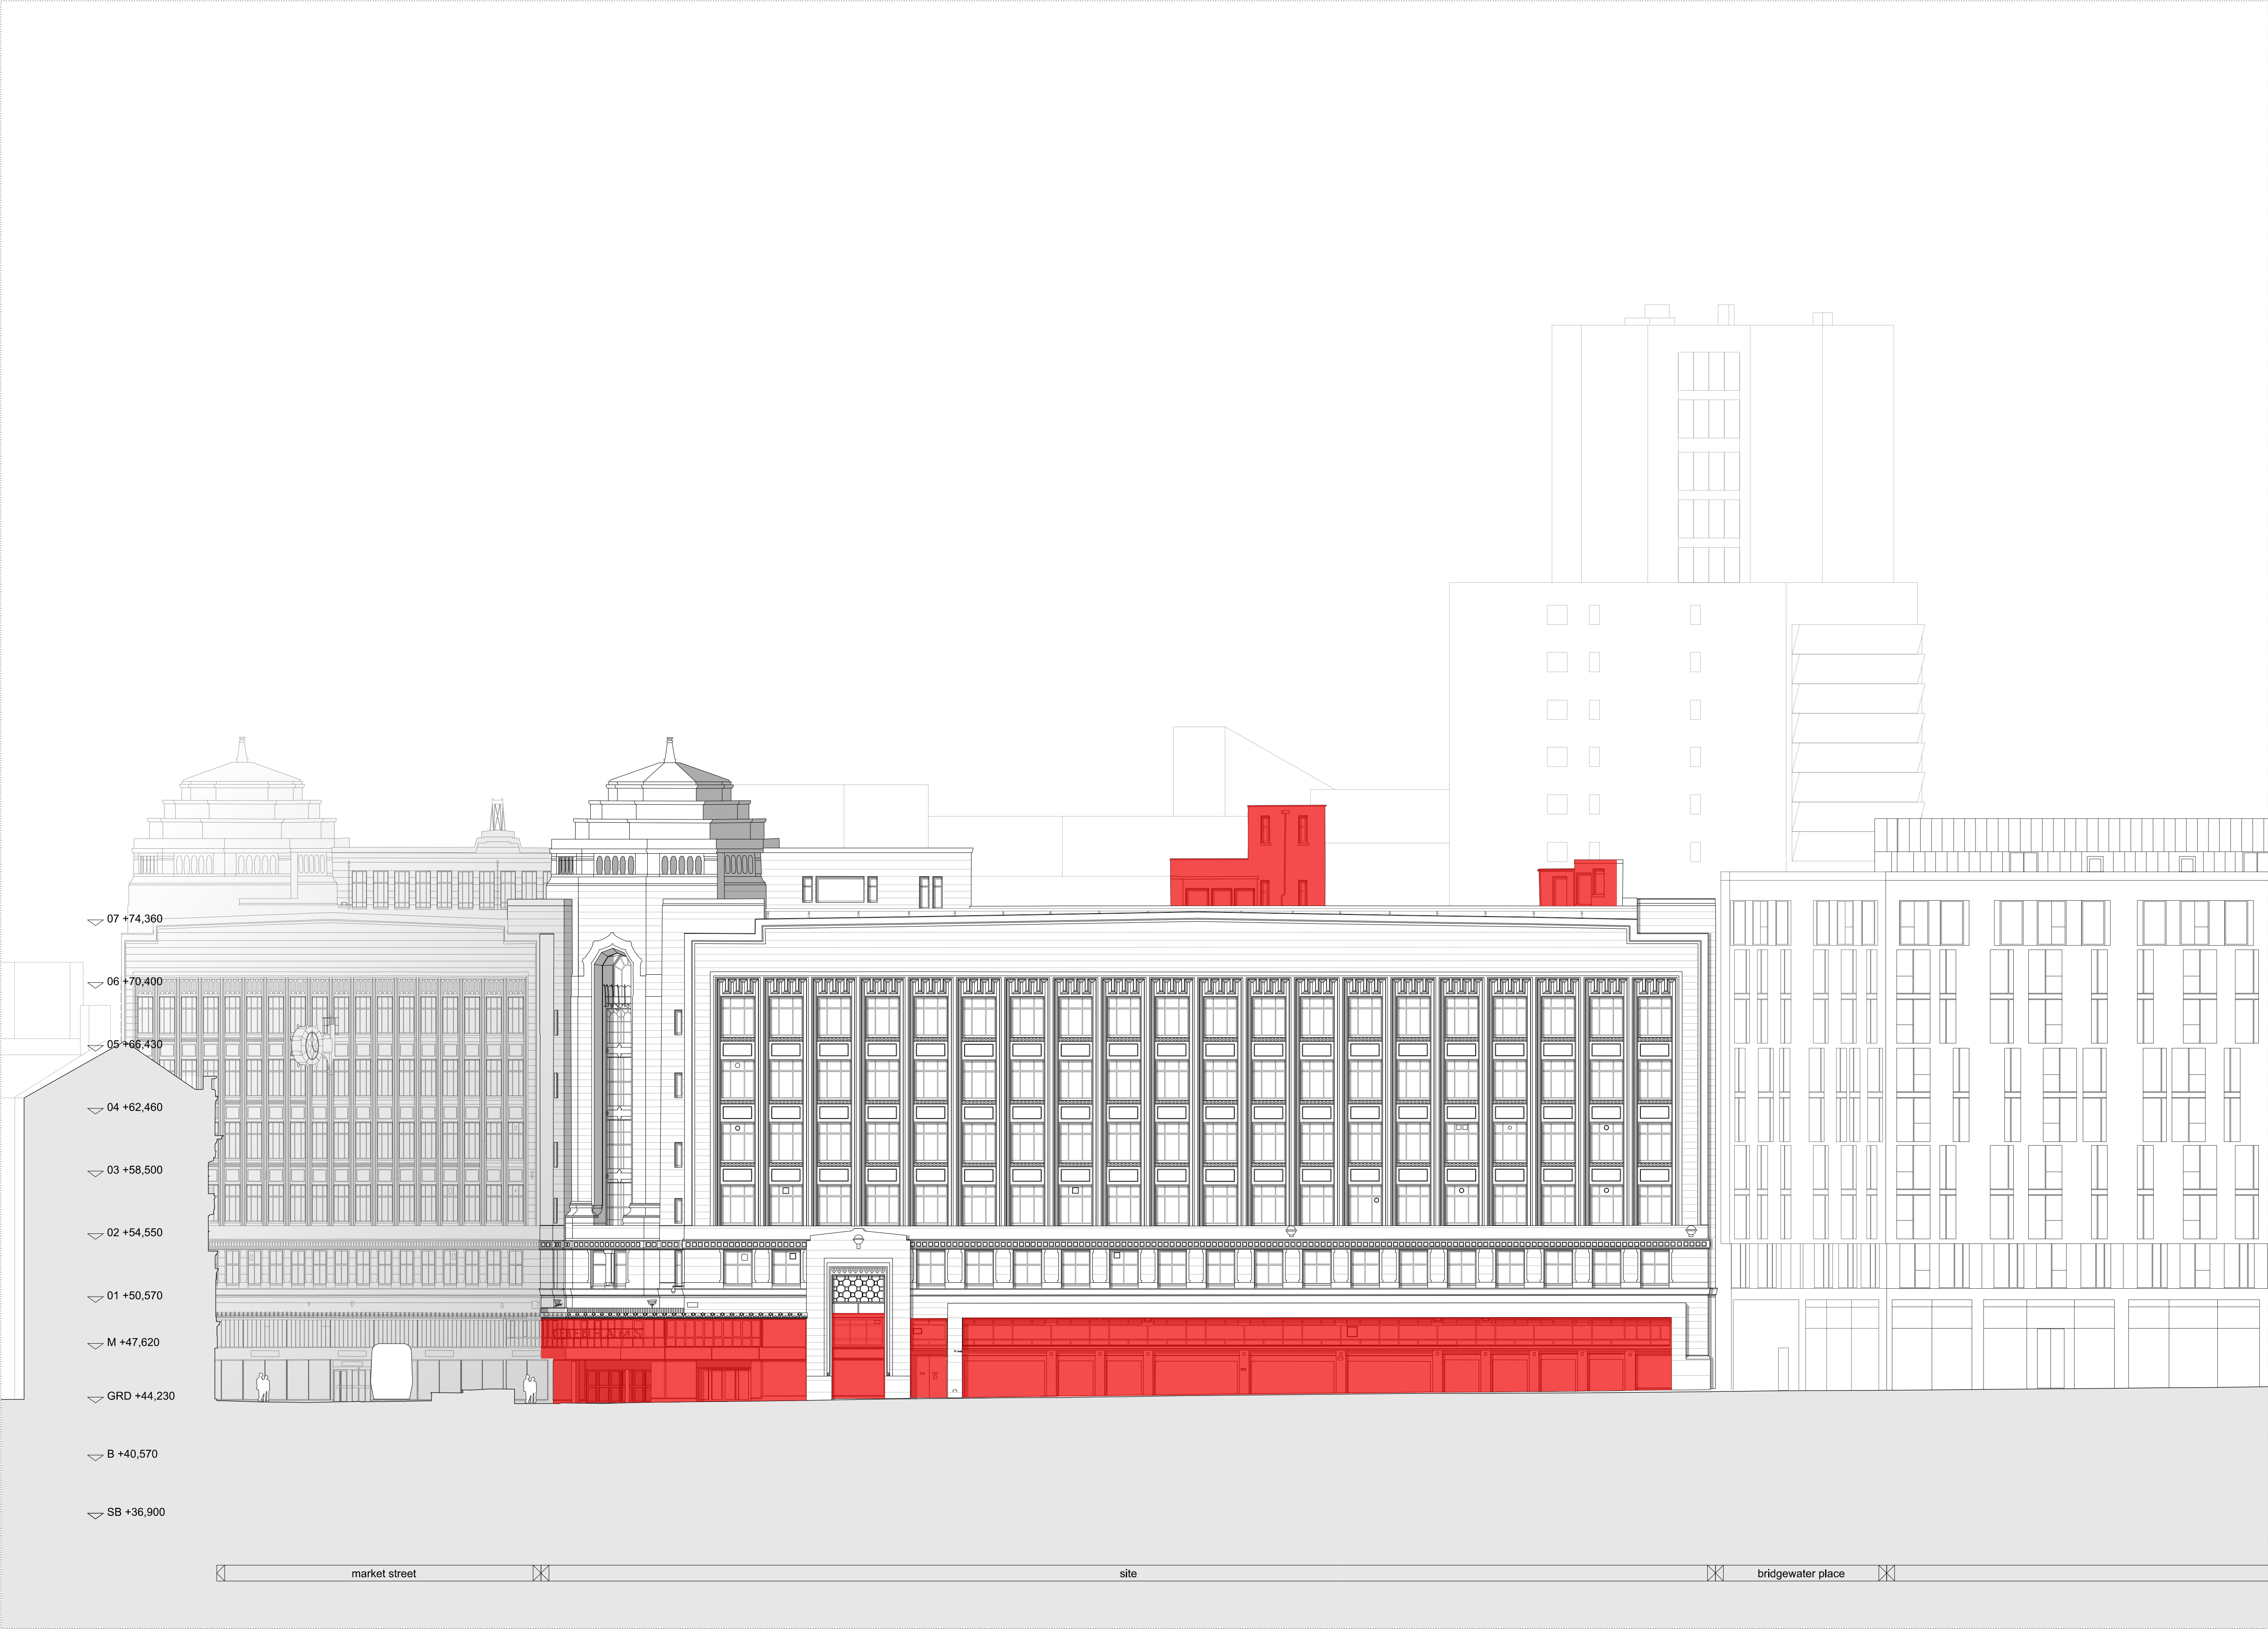

NOTES / REVISION

KEY

DEMOLISH

NEW HOLES IN SLAB

NEW HOLES IN SLAB TO FACILITATE DRAINAGE

SKYLIGHT. CAREFULLY REMOVE AND STORE GLASS BLOCKS. CAREFULLY DEMOLISH SKYLIGHT STRUCTURE - FRAMEWORK AND UPSTANDS.

ORIGINAL FEATURE TO BE RETAINED AND PROTECTED

REMOVAL OF CONCRETE SLAB TO HEAD AND BASE OF COLUMN AND ENCASEMENT TO FACILITATE STRENGTHENING OF STEEL FRAME

SKYLIGHT. CAREFULLY REMOVE AND STORE GLASS BLOCKS. RETAIN SKYLIGHT STRUCTURE - FRAMEWORK, UPSTANDS, AND BEAMS.

ORIGINAL FEATURE STAIR TO BE CAREFULLY REMOVED AND STORED

REMOVAL OF EXISTING PAVEMENT LIGHTS, INCLUDING INFILLS AND ASSOCIATED SECONDARY STRUCTURES

DEMOLITION SUBJECT TO INVESTIGATIONS

NOTES

INTERNAL DOORS AND JOINERY TBC SUBJECT TO CONDITION SURVEY.

REFER TO WINDOW SCHEDULE AND DETAIL DRAWINGS FOR PROPOSED WINDOW TREATMENTS.

ALL ROOF COVERINGS TO BE REMOVED AND STRIPPED BACK TO STRUCTURE, PRIOR TO INSTALLATION OF NEW ROOF COVERINGS.

PROJECT

RYLANDS BUILDING, MANCHESTER

CLIENT

CD9 PROPERTIES (MANCHESTER) LTD

TITLE

PROPOSED DEMOLITION ELEVATION B EAST - NON MATERIAL AMENDMENT

SCALE

1:200@A1
1:400@A3

DATE

APR 2023

JOB No

1526

DWG No

AL[05]1121

REV

*

ISSUE FOR

PLANNING DOCUMENT

JEFFREY BELL ARCHITECTS

Jeffrey Bell Architects

3 Cobourg Street

off Fairfield Street

Manchester

M1 3GY

t +44 (0)161 228 0651

e studio@jeffreymbellarchitects.co.uk

© JEFFREY BELL ARCHITECTS

the copy right in this drawing is vested in Jeffrey Bell Architects and no license or assignment of any kind has been, or is, granted to any third party whether by provision of copies or originals of the drawings or otherwise unless otherwise agreed in writing

DO NOT SCALE FROM THIS DRAWING

the contractor shall check and verify all dimensions on site and report any discrepancies in writing to Jeffrey Bell Architects before proceeding with the work

FOR ELECTRONIC DATA ISSUE

electronic data / drawings are issued as 'read only' and should not be interrogated for measurement. all dimensions and levels should be read only from those values stated in text on the drawing