



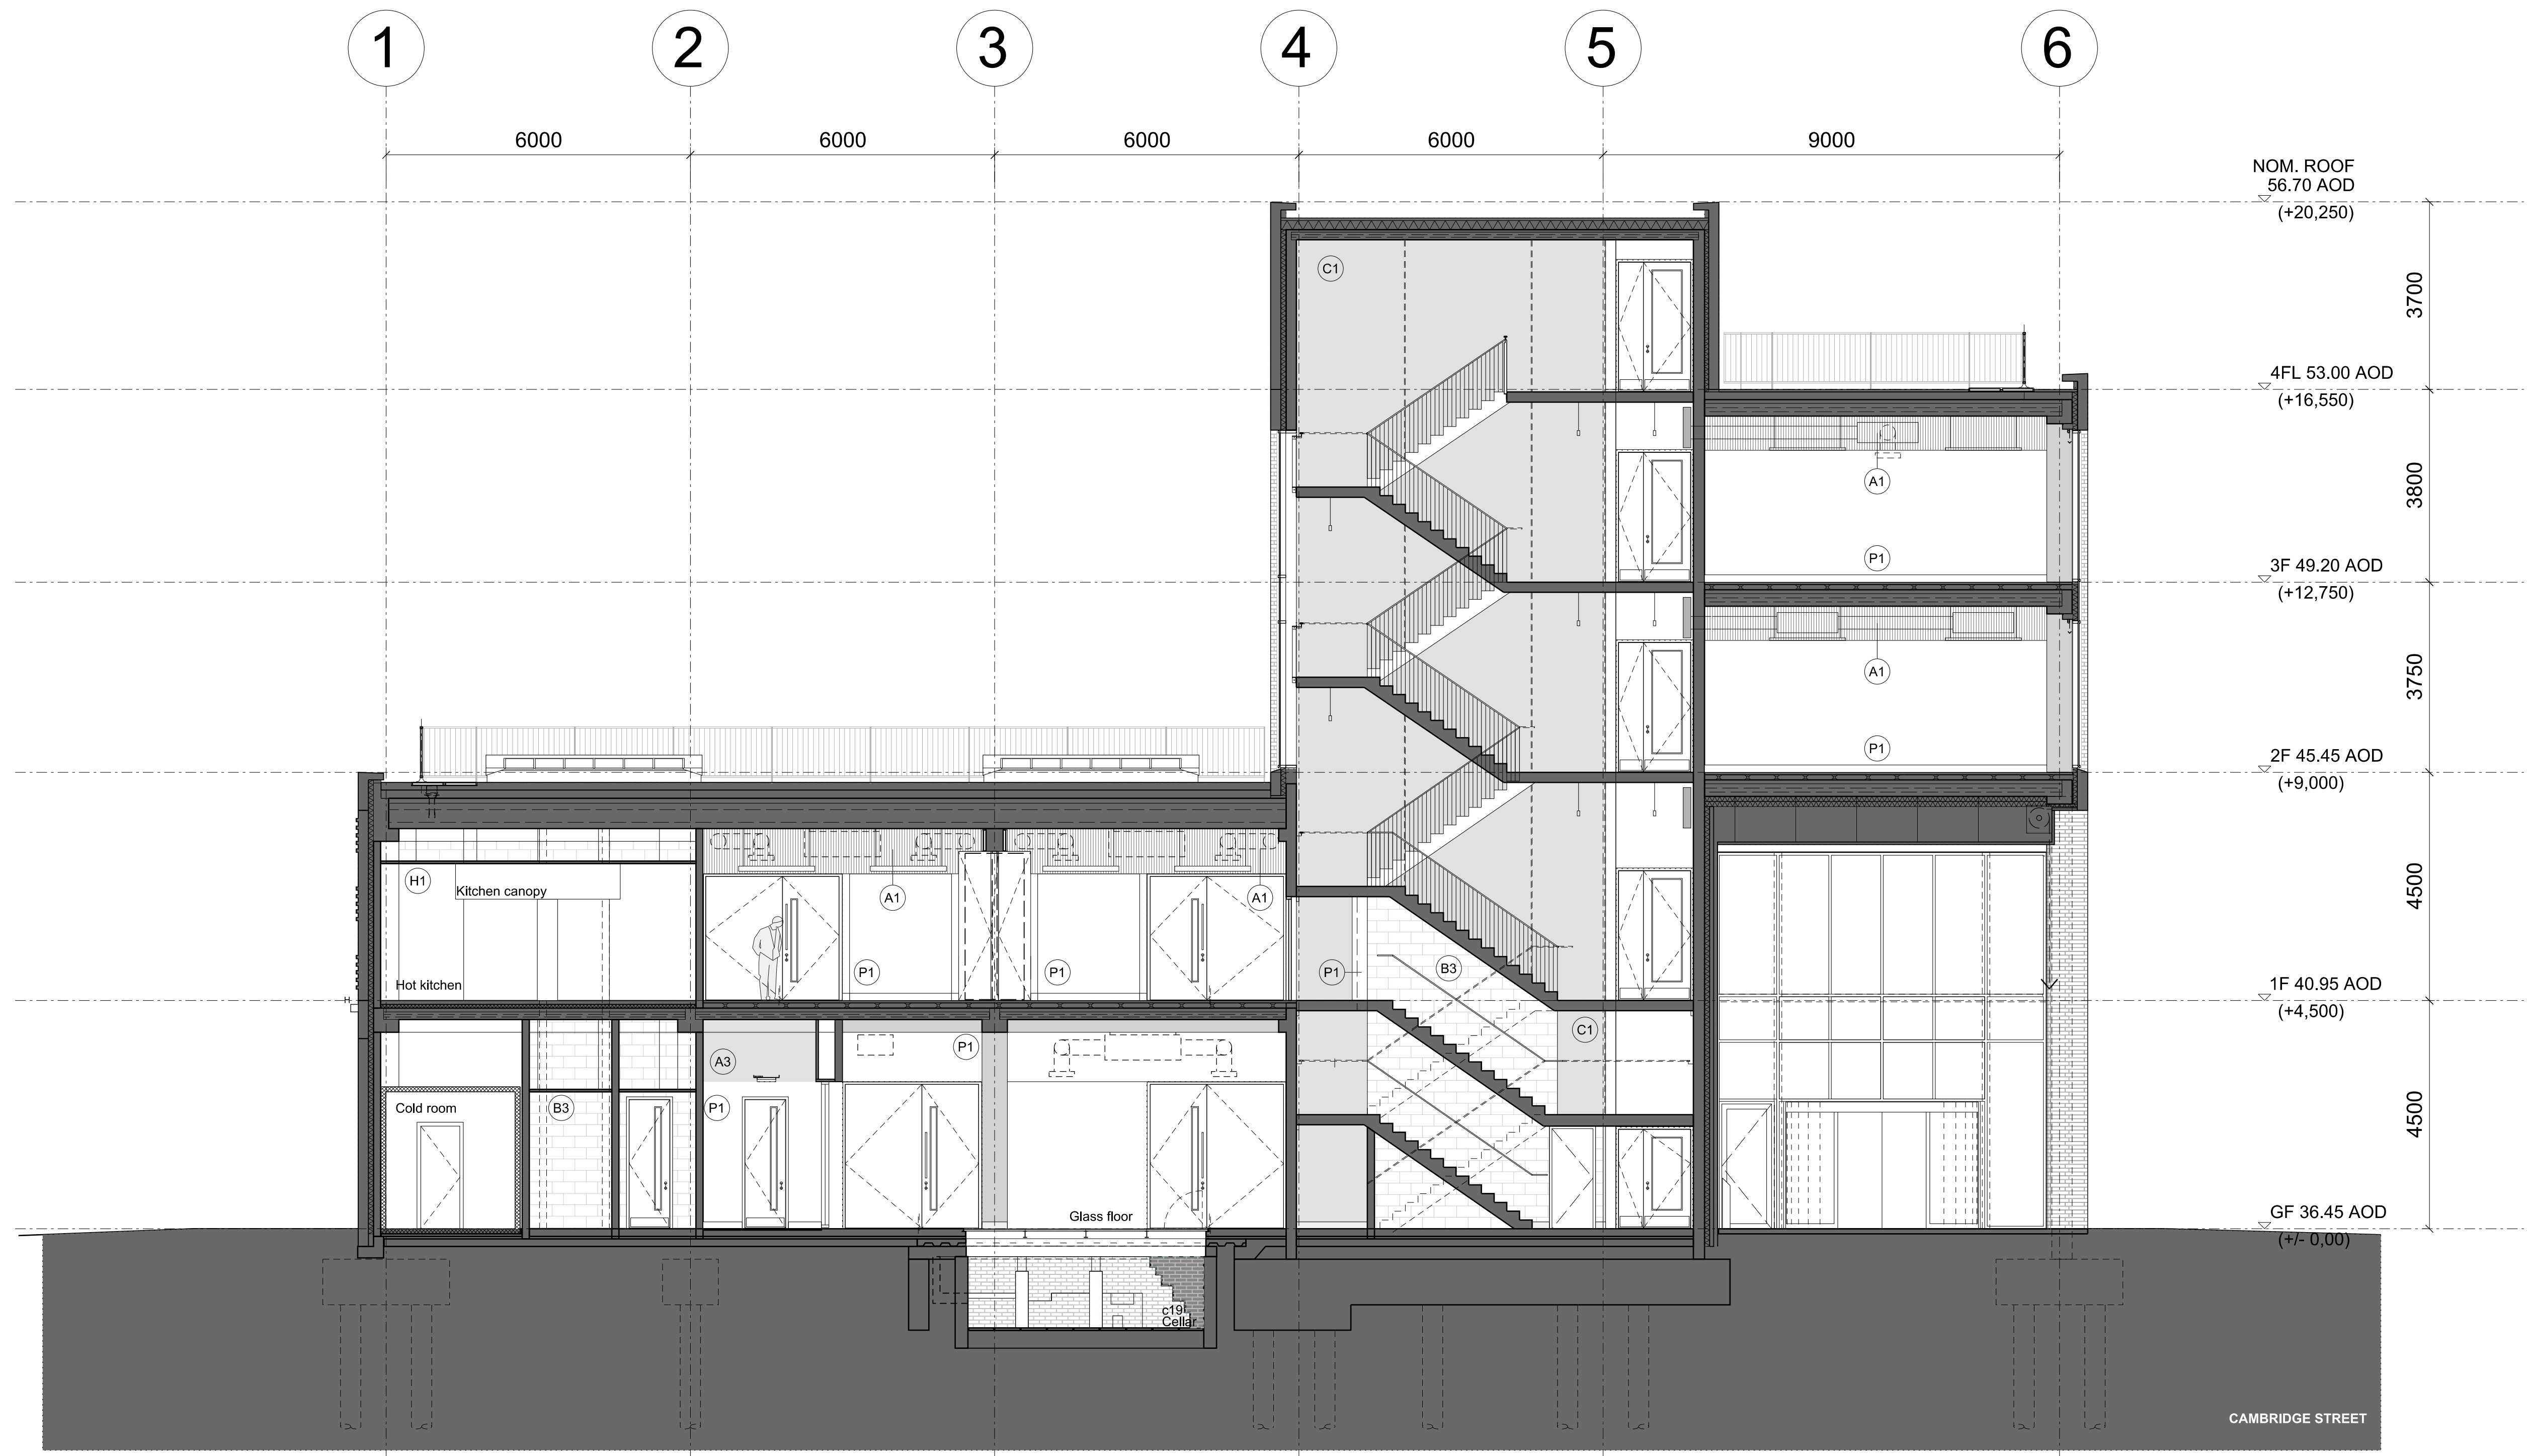

1654/L/303 SECTION D-D

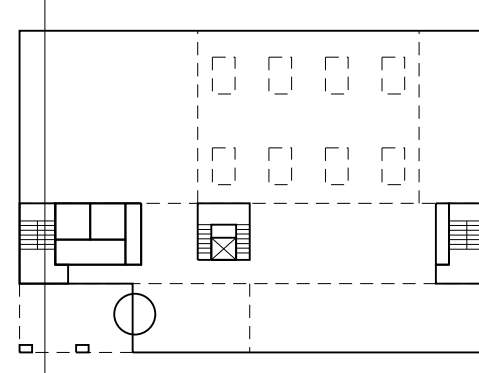

INTERNAL FINISHES KEY

(B1) RIBBLOCK CONCRETE BLOCK, PAINTED (NBS F10/355D)	(C1) FAIR-FACED CONCRETE, CLEAR SEALED	(T1) TILING (NBS M40/110A)
(B2) SPLITBLOCK CONCRETE BLOCK, PAINTED (NBS F10/355C)	(A1) PROFILED ACOUSTIC CLADDING (NBS K13/170A)	(T2) TILING (NBS M40/110B)
(B3) EXPOSED FAIRFACED STANDARD BLOCKWORK, PAINTED (NBS F10/355A)	(A2) GRP-FACED ACOUSTIC CLADDING NOT USED	(H1) HYGIENIC WALL LINING
(P1) PAINTED PLASTERBOARD (NBS K10/125A; B; C; D; E; F; G K10/155A; B; 156A, 165A)	(A3) PAINTED OUT 'SERVICES ZONE' Light grey	

Amendment	Date
Rev C	02-04-2013
Rev D	23-09-2013
Rev E	09-10-2013
Rev F	01/04/2014

NOTES:
The information contained herein is confidential and may not be copied or disclosed to any other person or used for any purpose other than that for which it was originally prepared and supplied without the prior written consent of the Contractor

Faithful+Gould
Bath Brewery
Toll Bridge Road
Bath BA1 7DE
t 01225 852545
f 01225 852528
e bath@fcbstudios.com

Amendment	Job/Drawing No	Amendment
	1654/L/303	F
	Scale 1:75 @ A1 (1:150 @ A3)	
	Date DEC 2012	
	Drawn S35	
	All dimensions to be checked on site	

Original printed at A1