


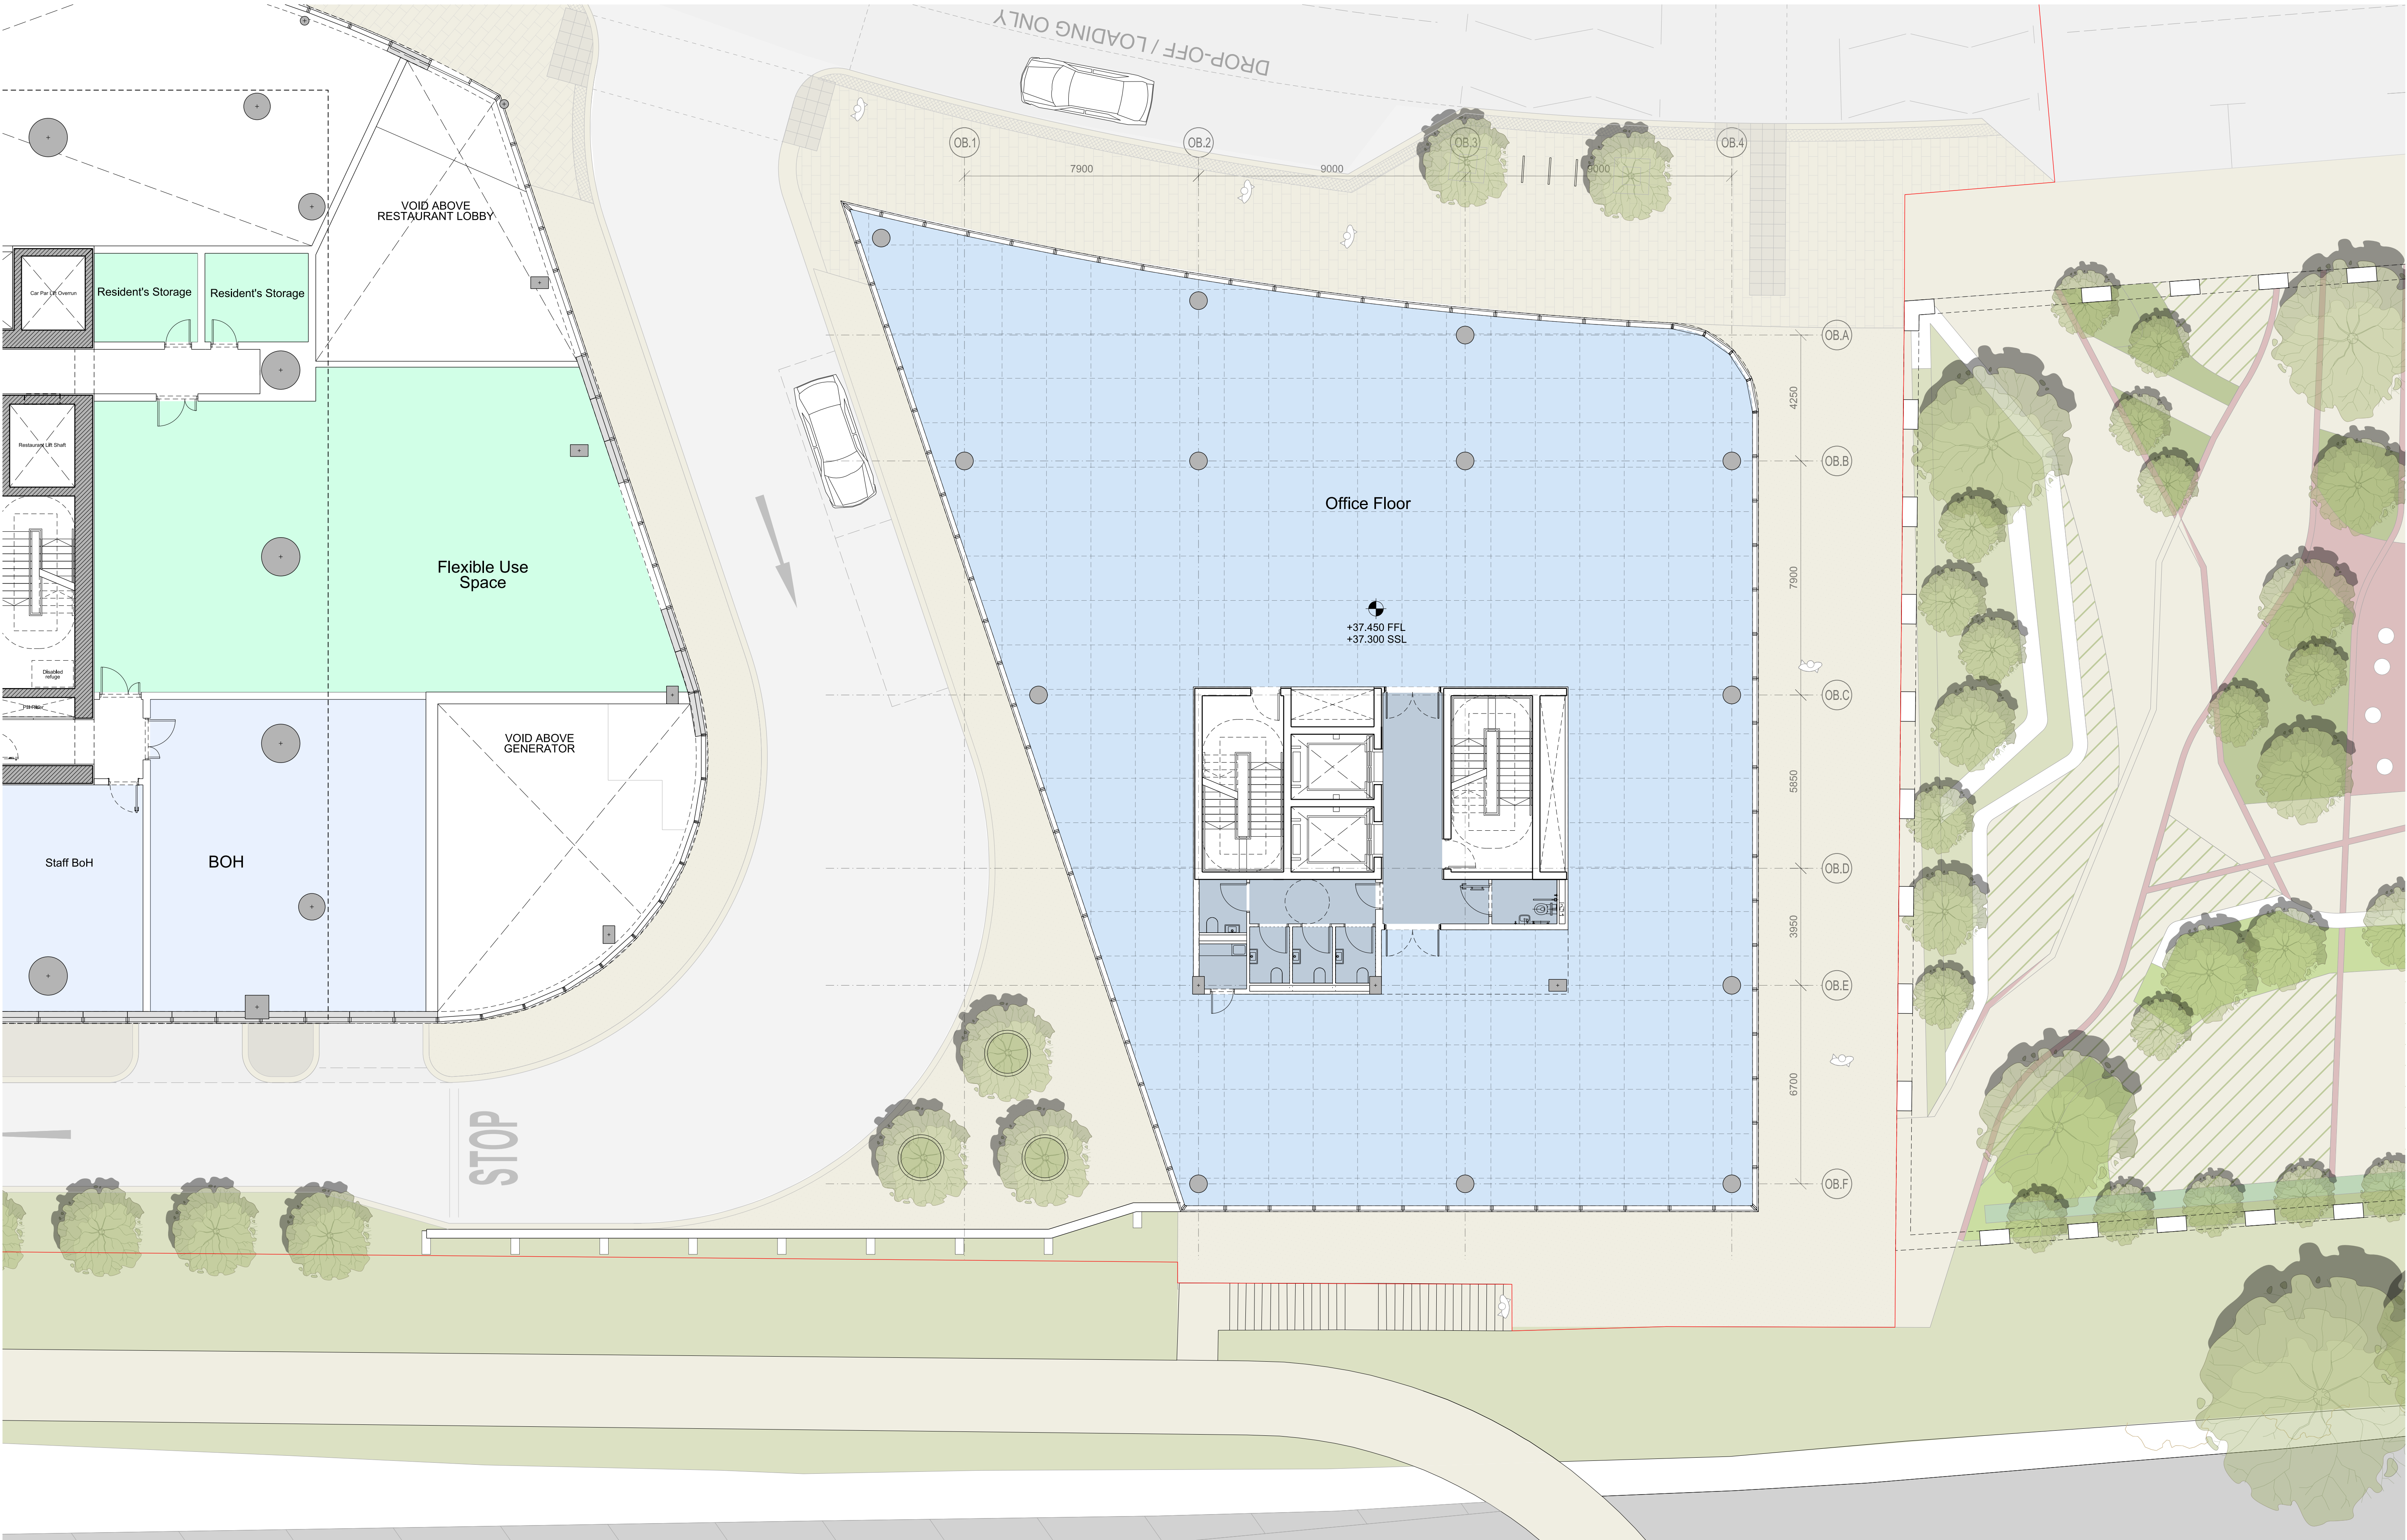

This drawing is copyright
Do not scale off dimensions.
All dimensions to be checked on site by contractor.
Contractor to report any dimensional discrepancies,
errors or omissions prior to commencing on site.

Scale Bar

0 2.5 7.5m

NOTE:

NORTH

Rev	Date	Description
P 01	20-04-2023	Planning Issue

Project Title

Great Jackson Street - Plot D
Manchester

Status

Planning

Drawing Title

OB Office Block
General Arrangement Plan
Level 01

Job No	Scale	Date
10419	1:100 @ A1	APR 2023

Drawing No	Revision
10419-OB-SHP-G200-PL-01-B5D801	P 01

simpsonhaugh

MANCHESTER
Riverside, 4 Commercial St
Manchester M15 4BQ
+44 (0)161 835 2345
www.simpsonhaugh.com

LONDON
5-8 Roberts Place
London EC1R 9BQ
+44 (0)20 7549 4000
mail@simpsonhaugh.com