


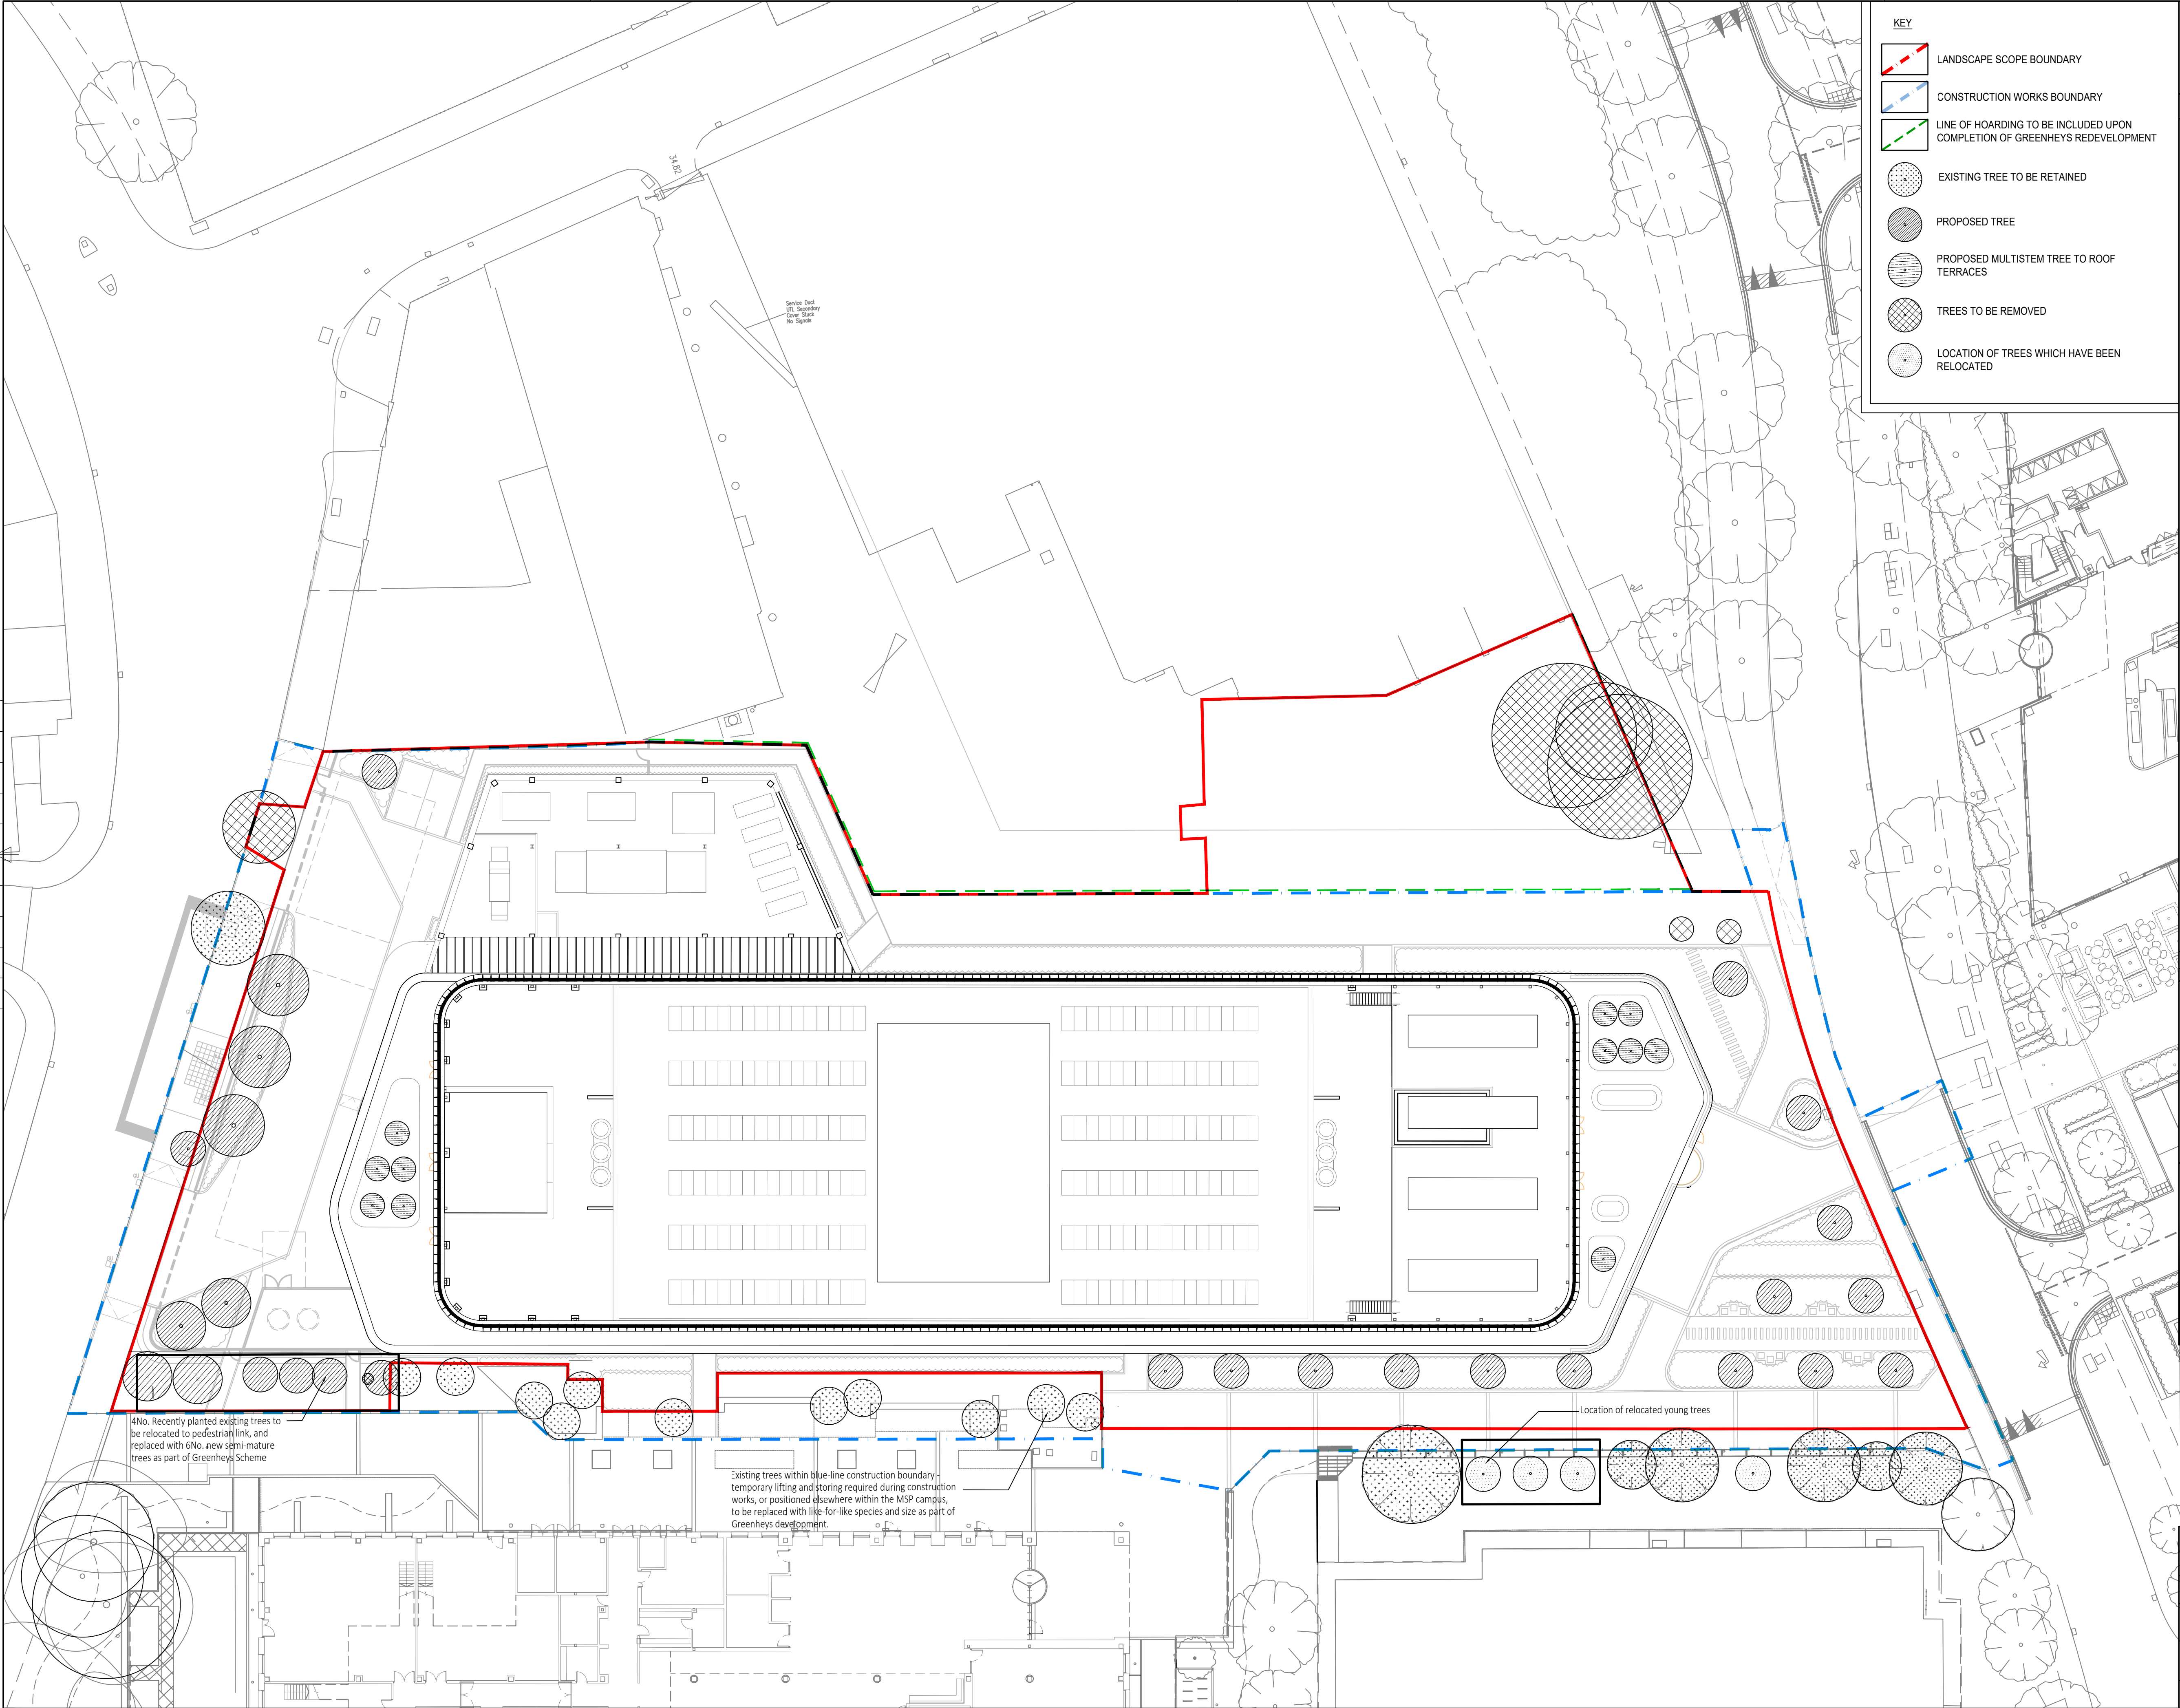

KEY

- LANDSCAPE SCOPE BOUNDARY
- CONSTRUCTION WORKS BOUNDARY
- LINE OF HOARDING TO BE INCLUDED UPON COMPLETION OF GREENHEYS REDEVELOPMENT
- EXISTING TREE TO BE RETAINED
- PROPOSED TREE
- PROPOSED MULTISTEM TREE TO ROOF TERRACES
- TREES TO BE REMOVED
- LOCATION OF TREES WHICH HAVE BEEN RELOCATED

BUILDING DESIGN PARTNERSHIP SHALL HAVE NO RESPONSIBILITY FOR ANY USE MADE OF THIS DOCUMENT OTHER THAN FOR THAT WHICH IT WAS PREPARED AND ISSUED.

ALL DIMENSIONS SHOULD BE CHECKED ON SITE.
DO NOT SCALE FROM THIS DRAWING.

ANY DRAWING ERRORS OR DIVERGENCES SHOULD BE BROUGHT TO THE ATTENTION OF BUILDING DESIGN PARTNERSHIP AT THE ADDRESS SHOWN BELOW.

NOTES

REFER TO PLANTING STRATEGY PLANS FOR PROPOSED TREES INDICATIVE SPECIES AND SIZES:
GRE-BDP-01-XX-DR-L(9)008
GRE-BDP-01-XX-DR-L(9)009

P03	UPDATES TO REDLINE BOUNDARY AND ADDITIONAL FOOTPATH	AV	JF	17.04.23
P02	GAS TANK AREA INCREASED WITHIN WESTERN SERVICE ENTRANCE	AV	JF	04.04.23
P01	FIRST ISSUE	AV	JF	24.02.23

REVISION	DESCRIPTION	DRAWN	CHECKED	DATE
01	FIRST ISSUE			

BDP.

11 Ducie Street
P.O. Box 85, Piccadilly Basin
Manchester M60 3JA
United Kingdom
T +44 (0)161 828 2200
F +44 (0)161 828 2235
www.bdp.com

PROJECT TITLE Greenheys Development	
PROJECT NUMBER P3001624	
DRAWING TITLE LANDSCAPE TREE CONSTRAINTS PLAN	SCALE @ A1 1:250
DRAWING NUMBER GRE-BDP-ZZ--XX-DR-L-00-201	DATE APRIL '23
REVISION P03	