



This Plan includes the following Licensed Data: OS MasterMap Colour PDF Location Plan by the Ordnance Survey National Geographic Database and incorporating surveyed revision available at the date of production. Reproduction in whole or in part is prohibited without the prior permission of Ordnance Survey. The representation of a road, track or path is no evidence of a right of way. The representation of features, as lines is no evidence of a property boundary. © Crown copyright and database rights, 2023. Ordnance Survey 0100031673

Scale: 1:1250, paper size: A4

PASTAN

- A** NON-ILLUMINATED, FLAT CUT
13MM ALUMINIUM ANODISED LETTERING
BRONZE 5 FINISH
FIXED WITH BRASS LOCATORS

PASTAN

- B** INDIVIDUAL LETTERS WITH FACE ILLUMINATED BUILT UP LOGO
6500K COOL WHITE ILLUMINATION
3640 LUMENS TOTAL

JOB NUMBER XJ97983 ACCOUNT MANAGER JR

SCALE 1:20@A2 DRAWN BY ARP

DRAFT
FOR APPROVAL ONLY
DO NOT MANUFACTURE
FROM THIS DRAWING


CLIENT
PASTAN

VISUAL
ROYAL EXCHANGE UNIT SIGNAGE PACK



UNIT 1 FIRST AVENUE
EUROPA VILLAGE
MANCHESTER M17 1JZ

© ASRA GROUP. ALL RIGHTS RESERVED. NO PART OF THIS DOCUMENT MAY BE REPRODUCED OR TRANSMITTED IN ANY FORM OR BY ANY MEANS, ELECTRONIC OR MECHANICAL, INCLUDING PHOTOCOPYING, RECORDING, OR BY ANY INFORMATION STORAGE AND RETRIEVAL SYSTEM, WITHOUT THE WRITTEN PERMISSION OF ASRA GROUP.

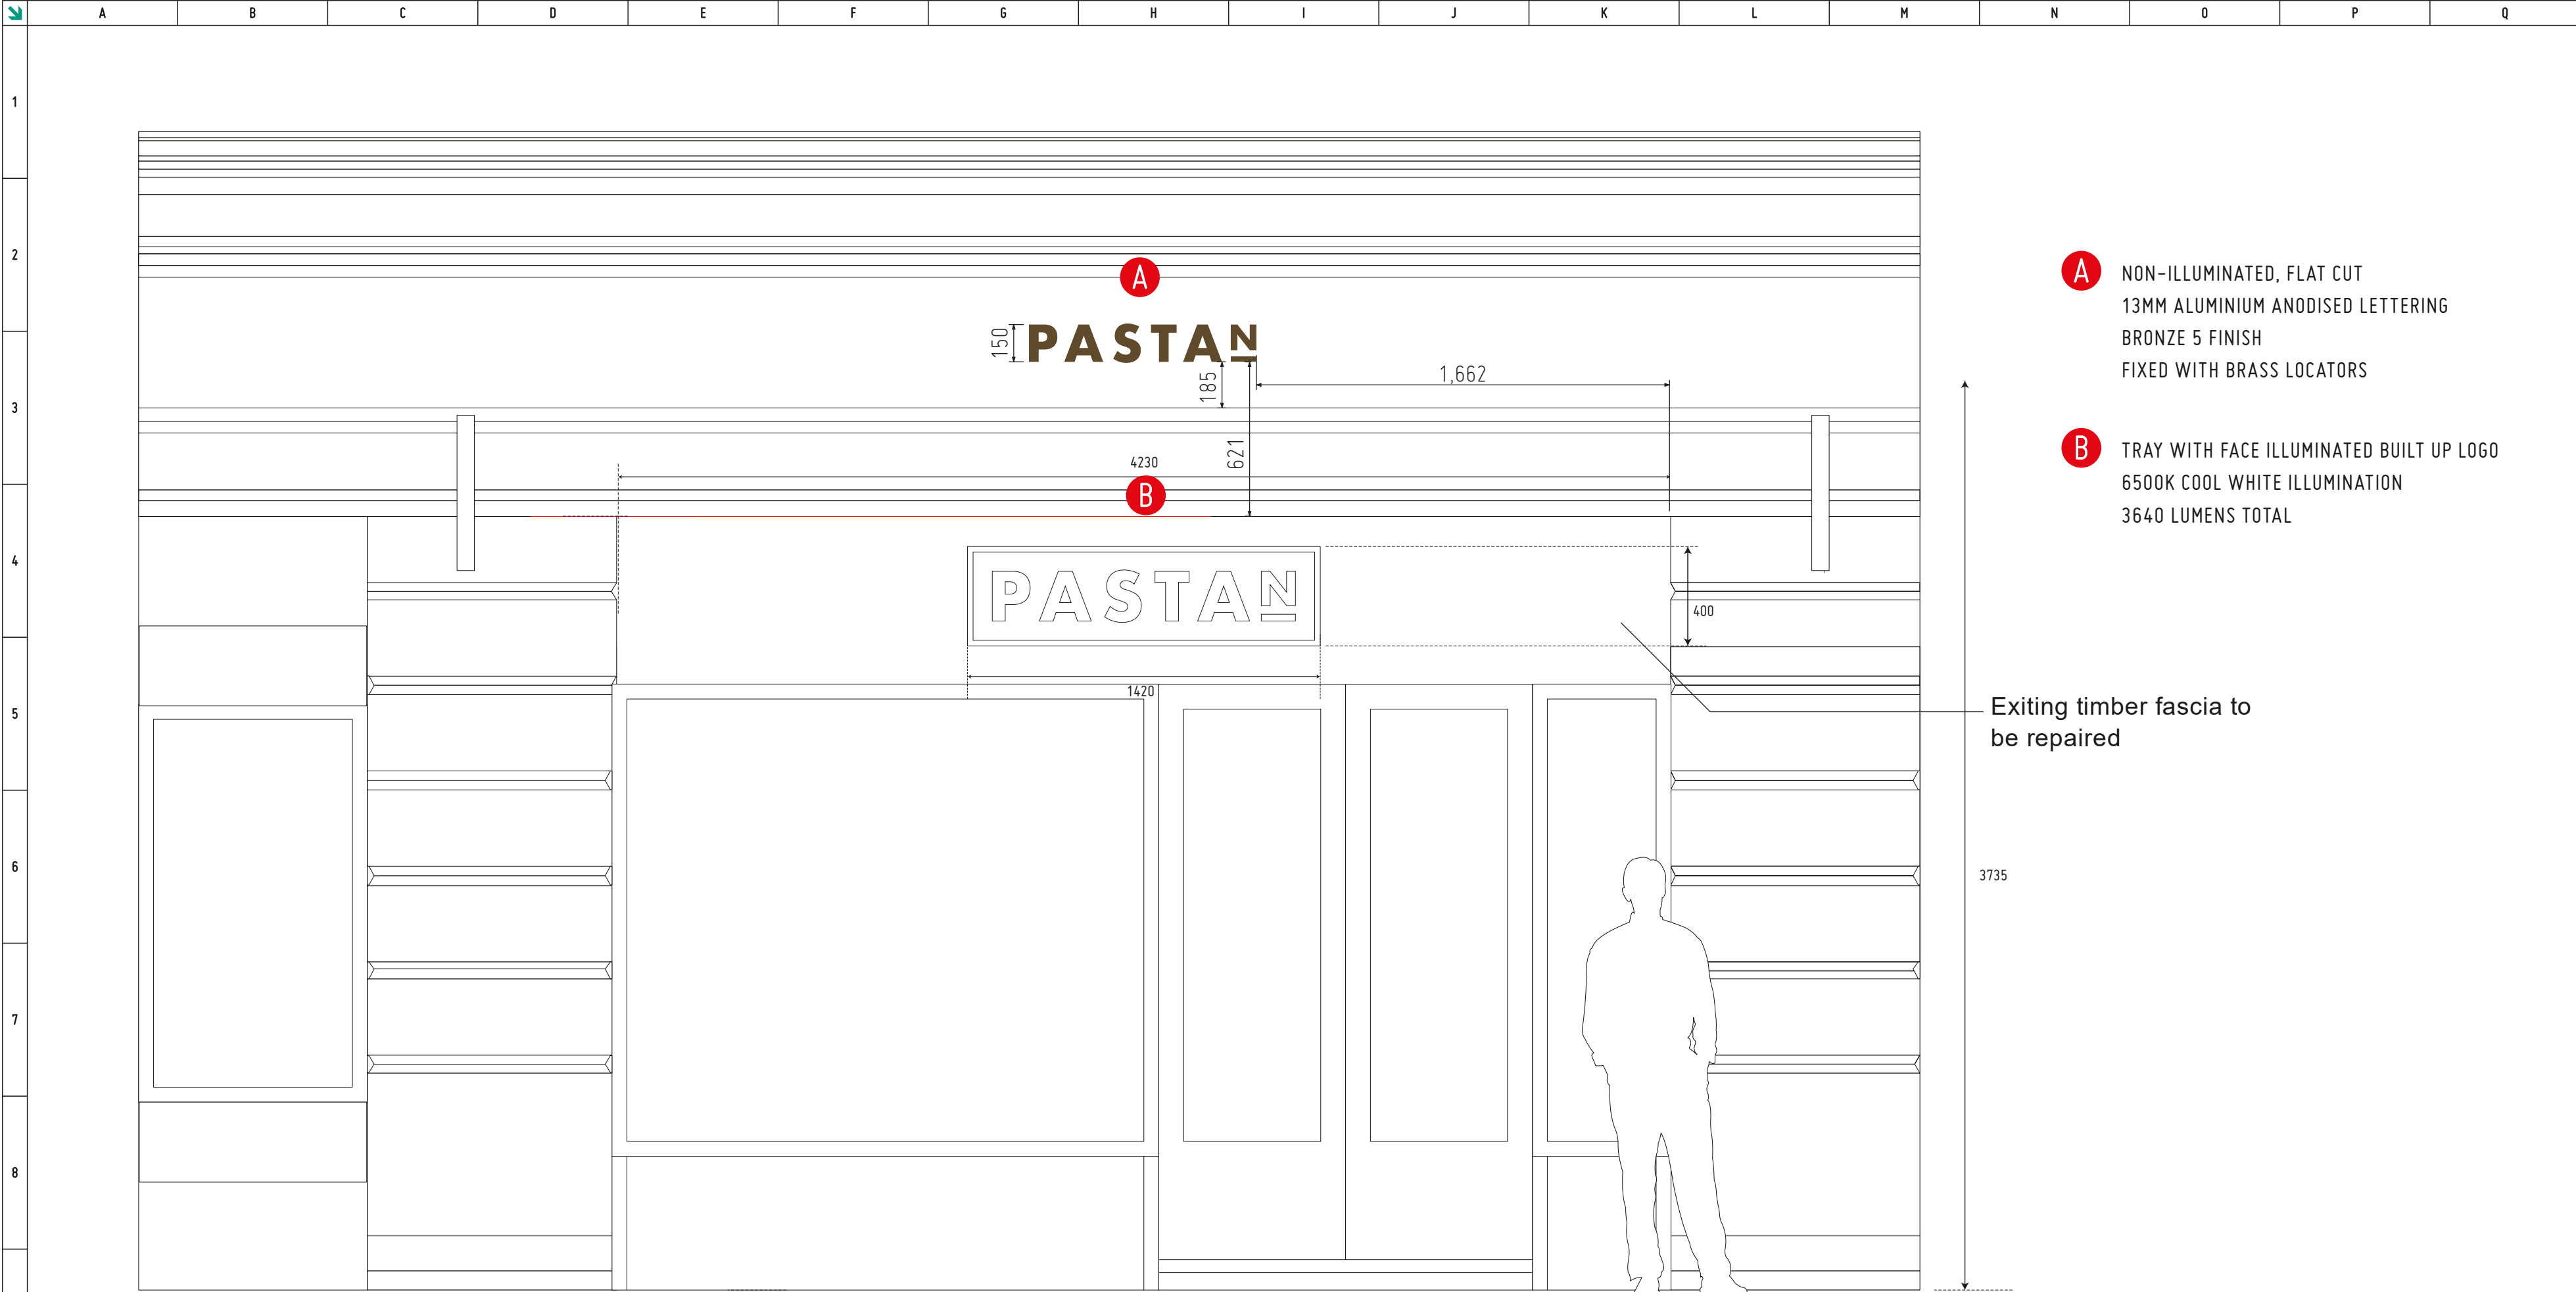

JOB NUMBER

XJ87983

ACCOUNT MANAGER

JR

SCALE

1:20@A2

DRAWN BY

ARP

DRAFT

FOR APPROVAL ONLY
DO NOT MANUFACTURE
FROM THIS DRAWING

- A** NON-ILLUMINATED, FLAT CUT
13MM ALUMINIUM ANODISED LETTERING
BRONZE 5 FINISH
FIXED WITH BRASS LOCATORS
- B** TRAY WITH FACE ILLUMINATED BUILT UP LOGO
6500K COOL WHITE ILLUMINATION
3640 LUMENS TOTAL

CLIENT
PASTAN

VISUAL
ROYAL EXCHANGE UNIT SIGNAGE PACK



EXISTING



PROPOSED - DAY



PROPOSED - NIGHT

A



SCALE 1:5



17


NON-ILLUMINATED

1 OFF - SUPPLY & INSTALL

13MM THICK ALUMINIUM ANODISED TO BRONZE 5 FINISH, WITH MEDIUM BRASS LOCATORS FIXED TO THE REAR & INSTALLED ON TO FASCIA



SCALE 1:5

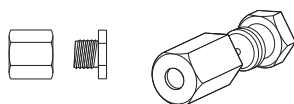

FIXING DETAIL
SCALE 1:2



PROPOSED
SCALE 1:50

DRAFT

FOR APPROVAL ONLY
DO NOT MANUFACTURE
FROM THIS DRAWING

COLOUR SPECIFICATION

 **ARTWORK SUPPLIED IN CMYK**
PLEASE NOTE THAT COLOURS SUPPLIED AS CMYK WILL PRINT DIFFERENTLY ON VARIOUS MEDIA/MACHINES AND WILL NOT MATCH IF PRINTED AT A LATER DATE.
PLEASE SUPPLY PRINTING COLOURS IF A COLOUR MATCH IS REQUIRED.

 BRONZE 5

CLIENT

PASTAN

VISUAL


ROYAL EXCHANGE UNIT SIGNAGE PACK



UNIT 9 FIRST AVENUE
EUROPA VILLAGE
MANCHESTER M17 1JZ

ASRA GROUP, INCLUDING THE MARK
REGISTERED IN AND/OR IN THE UK
AND/OR IN OTHER COUNTRIES
AND/OR IN OTHER COUNTRIES

UNIT 1 FIRST AVENUE
EUROPA VILLAGE
MANCHESTER M17 1JZ

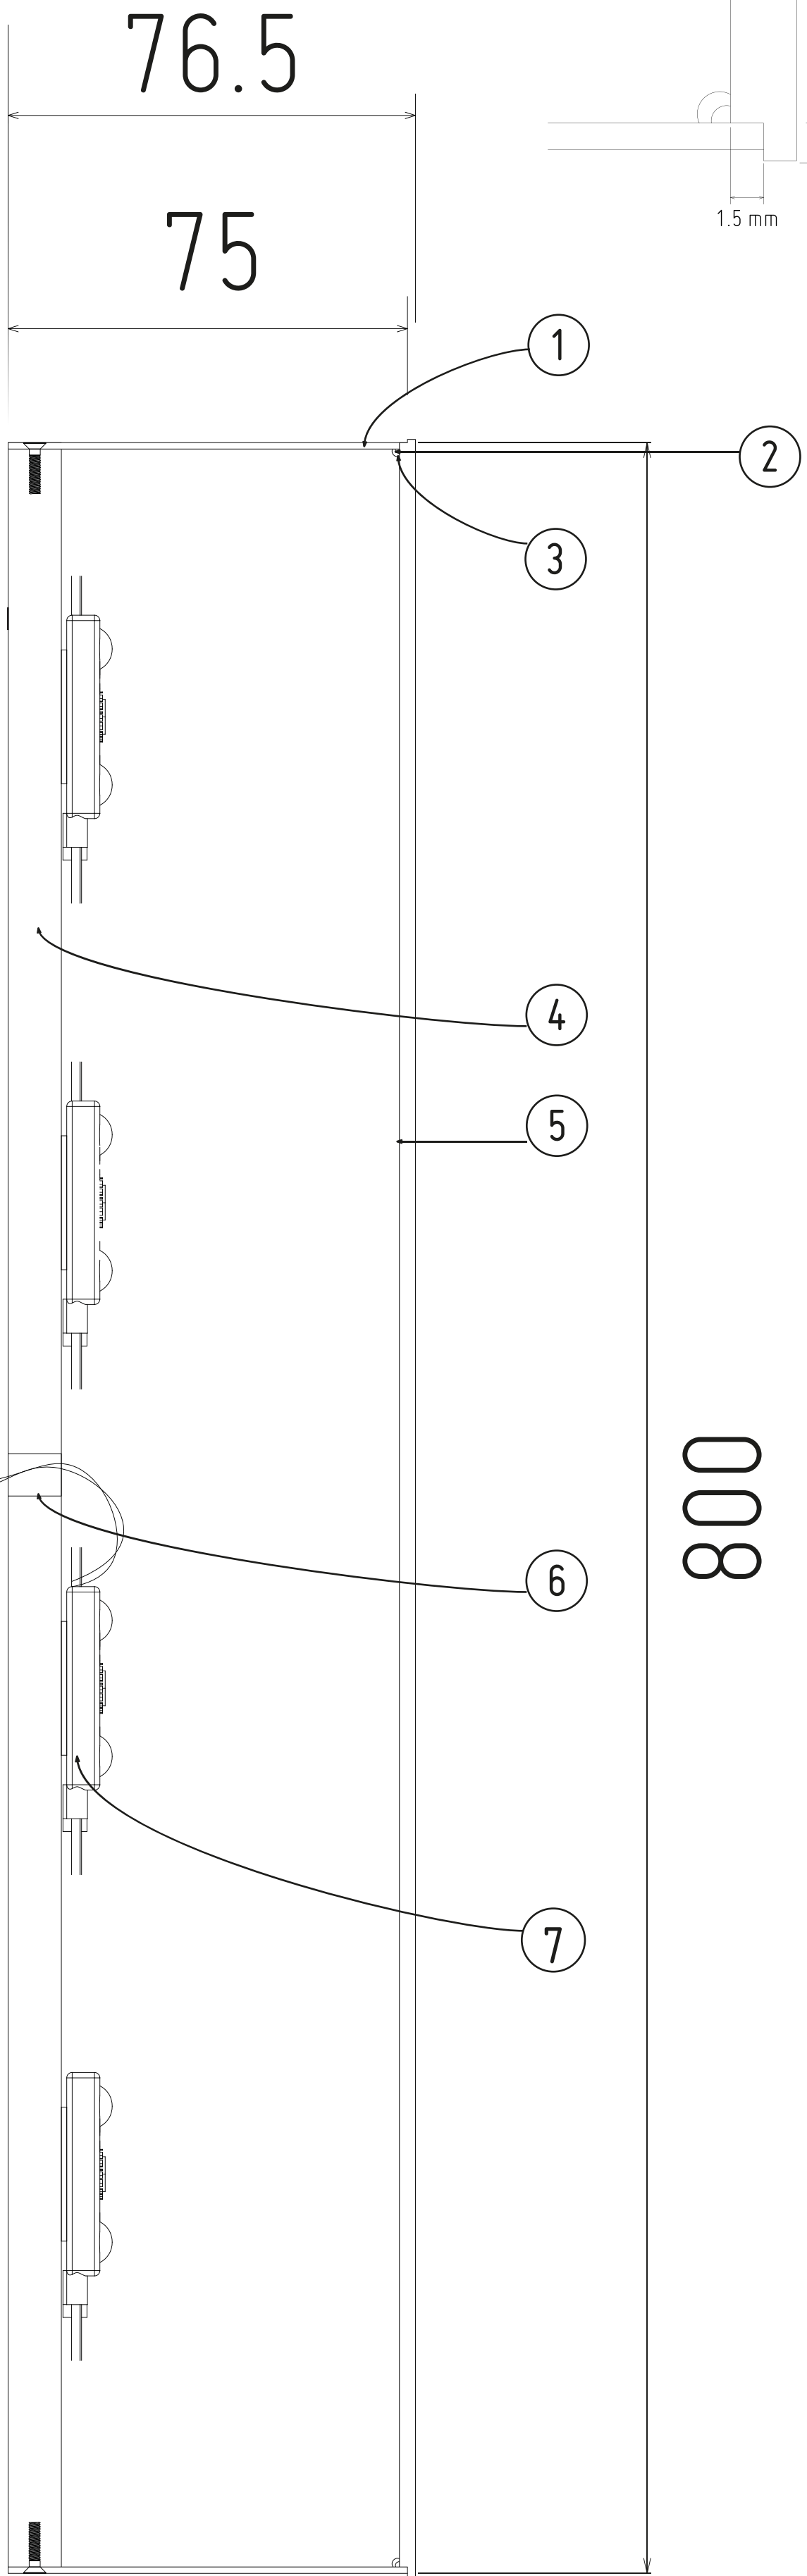

PLAN
SCALE 1:10

REPAIRED EXISTING TIMBER FASCIA

A


4'00"

8'00"

2"

2"

PASTAN

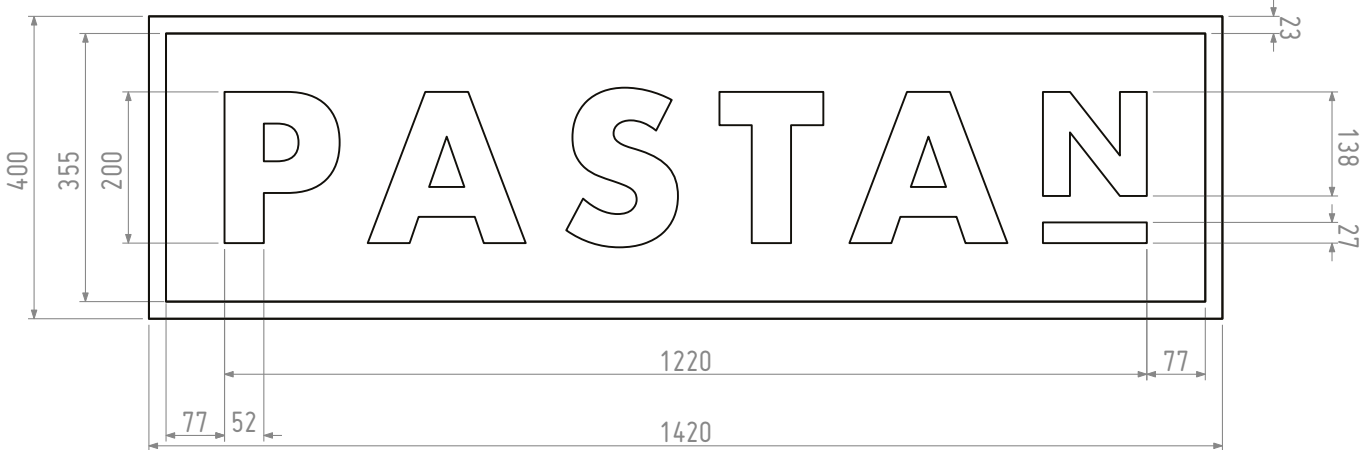

PASTAN

60w 12v POWER SUPPLY



PROPOSED
SCALE 1:20

ILLUMINATED
1 OFF - SUPPLY & INSTALL

** ALL SIZES IN MM **		COL	QTY	WEIGHT
1	1.2 MM ALUMINIUM* - INTERNAL MATT WHITE RAL 9016			
2	SIGN FIX 12			
3	SIGN FIX 2			
4	10 MM FOAMEX			
5	3 MM LED ALTUGLASS ACRYLIC			
6	8 MM HOLE FOR FEED (SILICONE ONCE INSTALLED)			
7	LED ILLUMINATION 6000K			
8	C/S MACHINE SCREW BZP			