


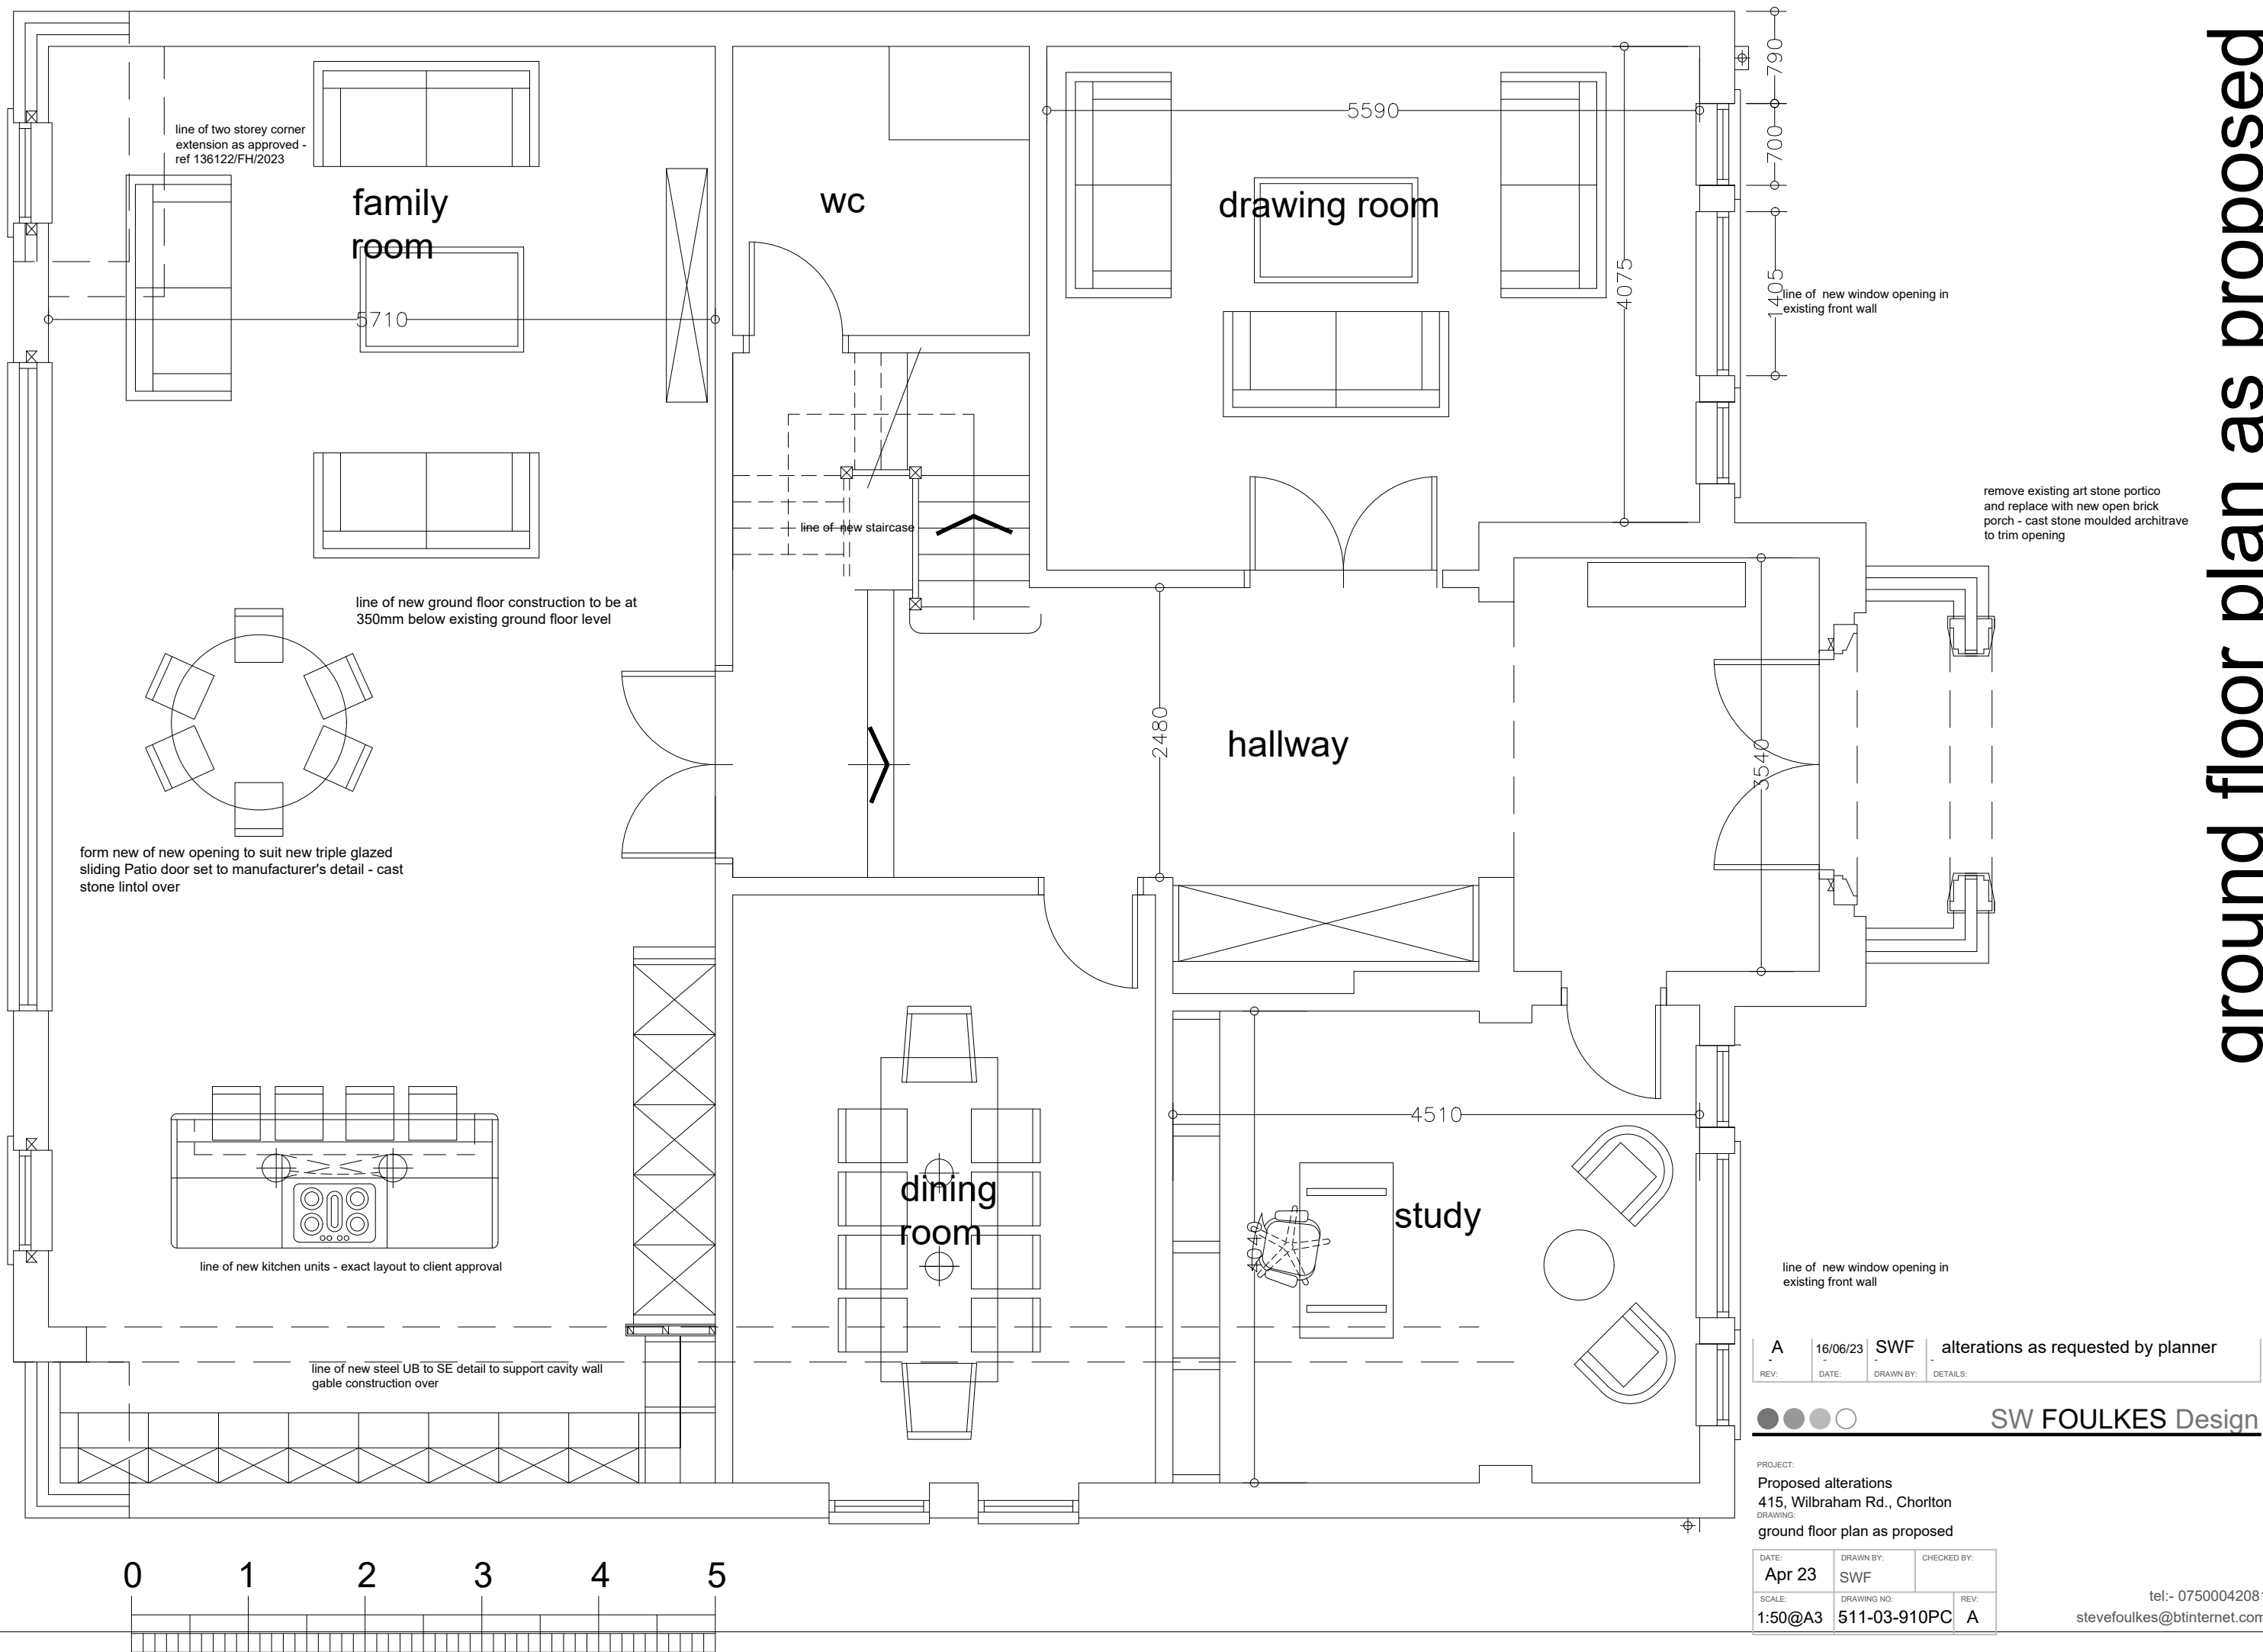

ground floor plan as proposed