
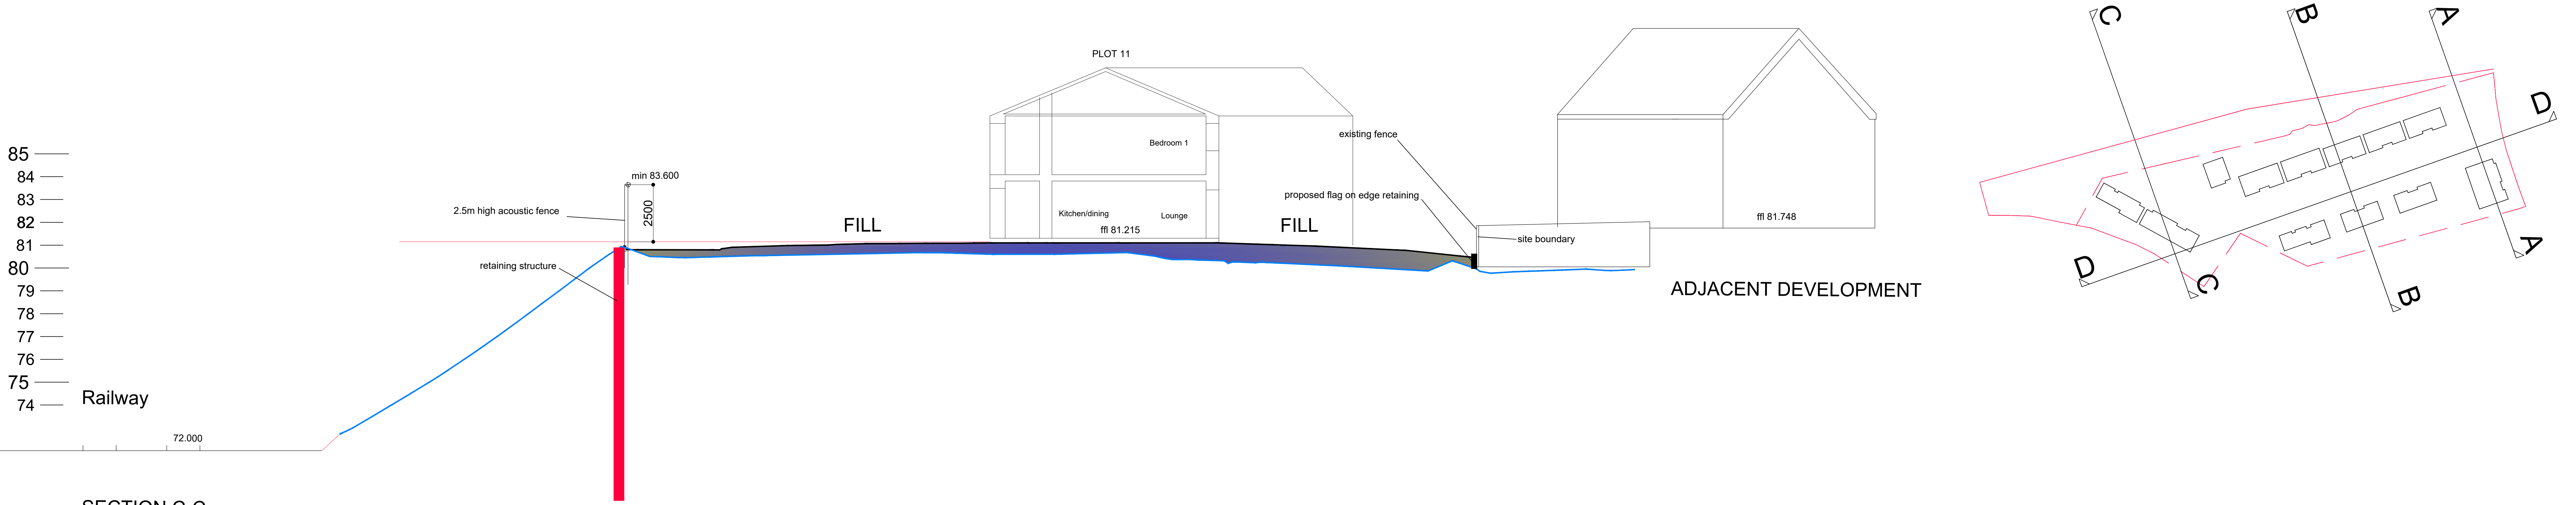
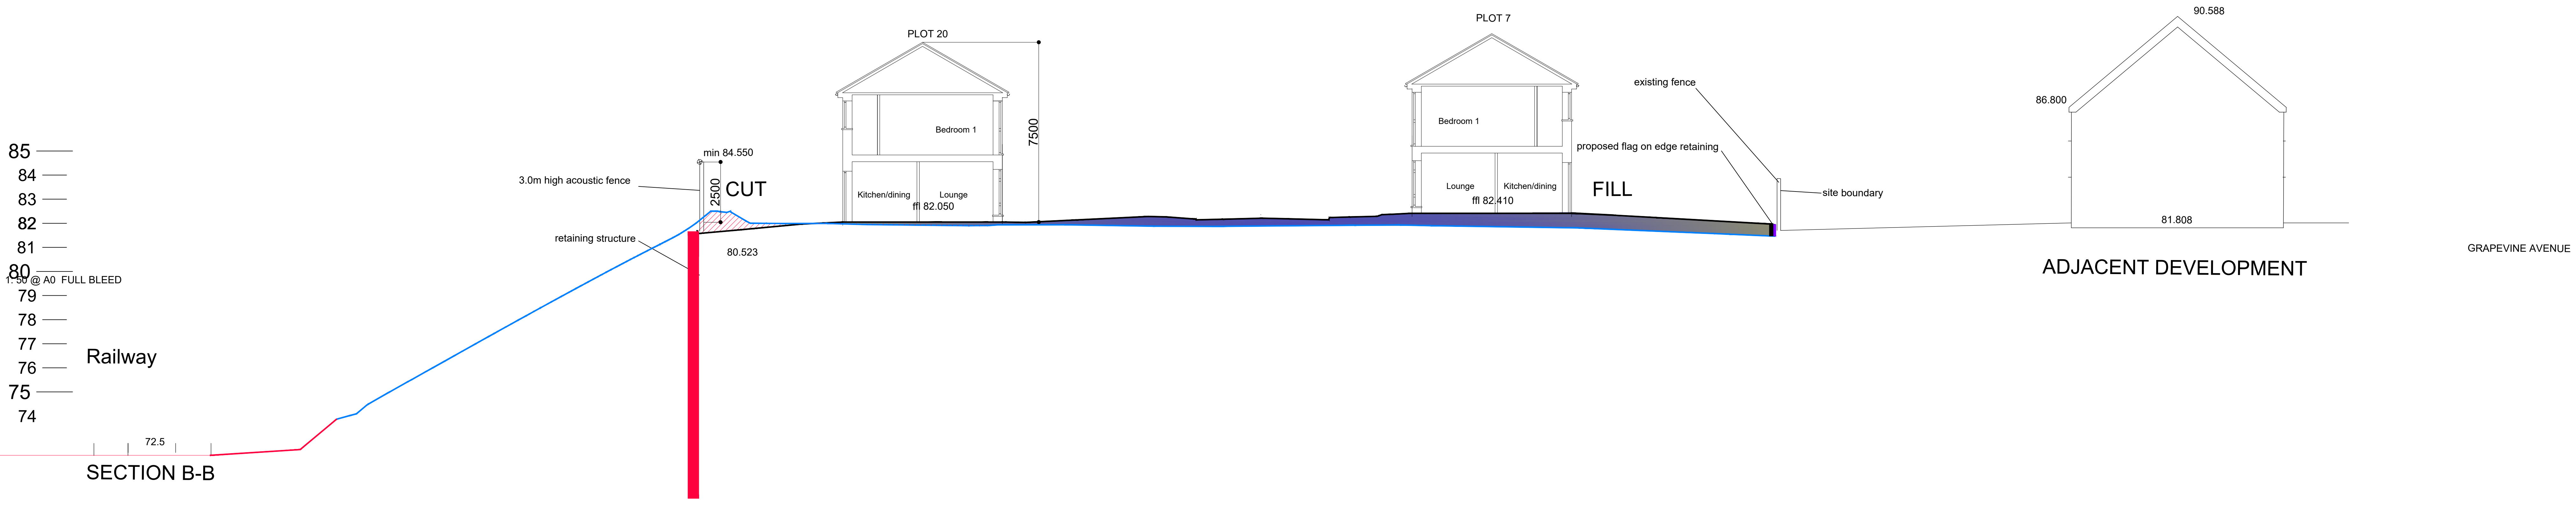


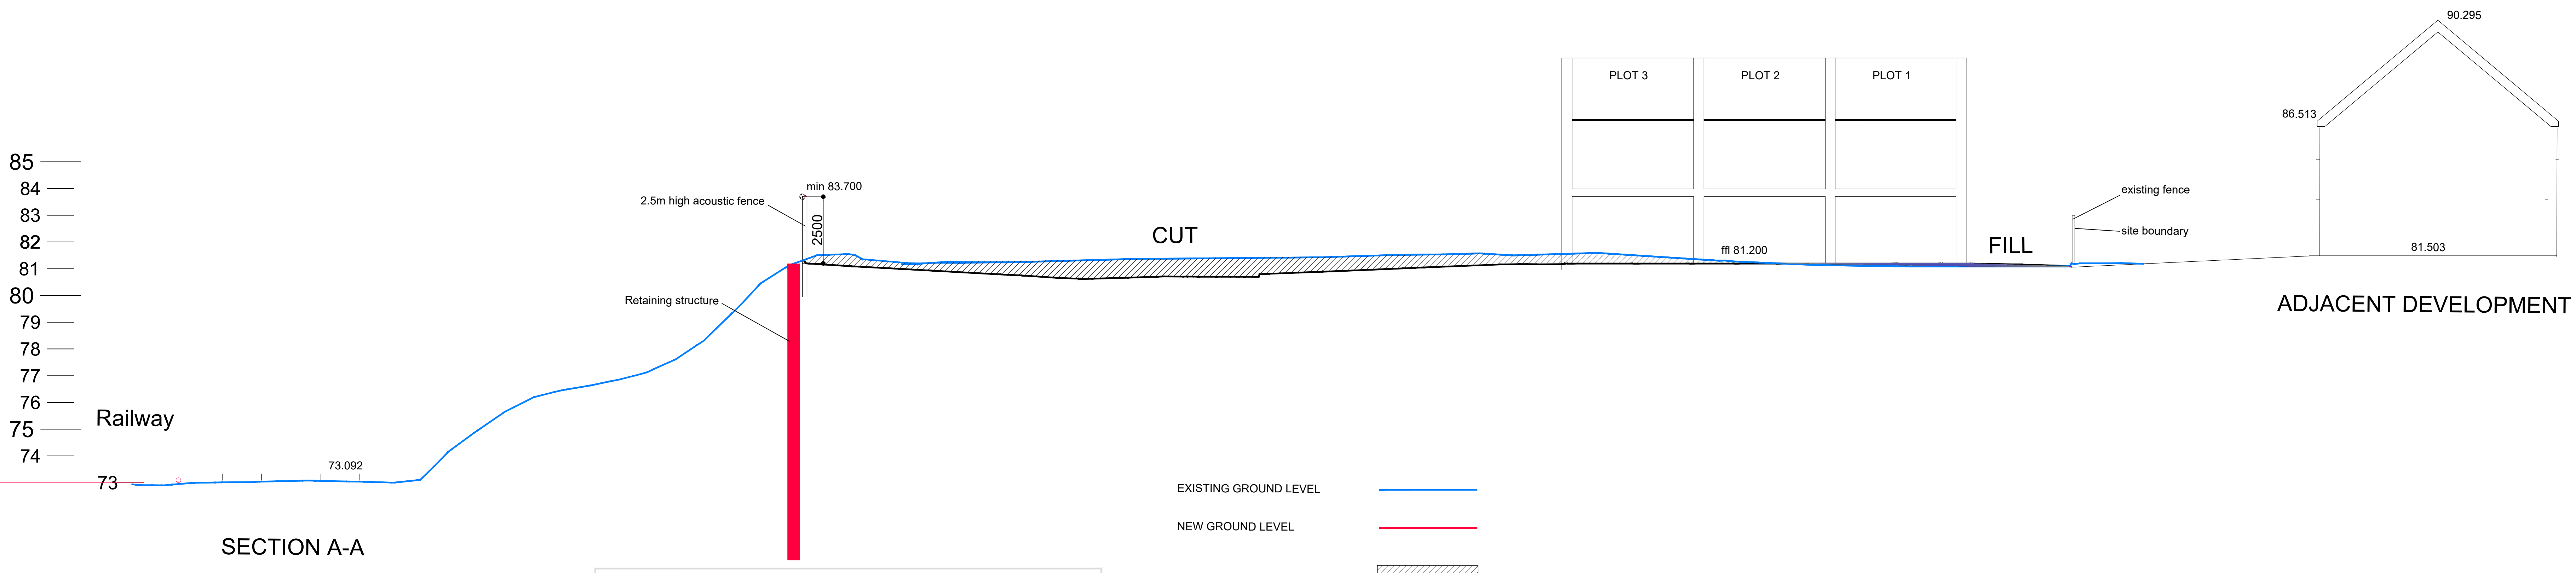

1: 200 @ A0 FULL BLEED

0 5m

SCALE

ALL DWELLINGS 2 STOREY

EXISTING GROUND LEVEL

NEW GROUND LEVEL

EARTH CUT

EARTH FILL



KIRKLAND DEVELOPMENTS (GORTON) LTD  
VINE STREET, ABBEY HEY, GORTON, MANCHESTER  
SITE CROSS SECTIONS  
1: 100 @ A0 FULL BLEED

RESERVED MATTERS PLANNING  
A0 original sheet size

23.01  
SX01  
05.05.23  
dwn MS  
passed

MICHAEL STEWART  
ARCHITECTURE

0161 291 9331 / 0774 344 2821  
mike@mstarchitecture.co.uk  
www.mstarchitecture.co.uk