




Do not scale from this drawing

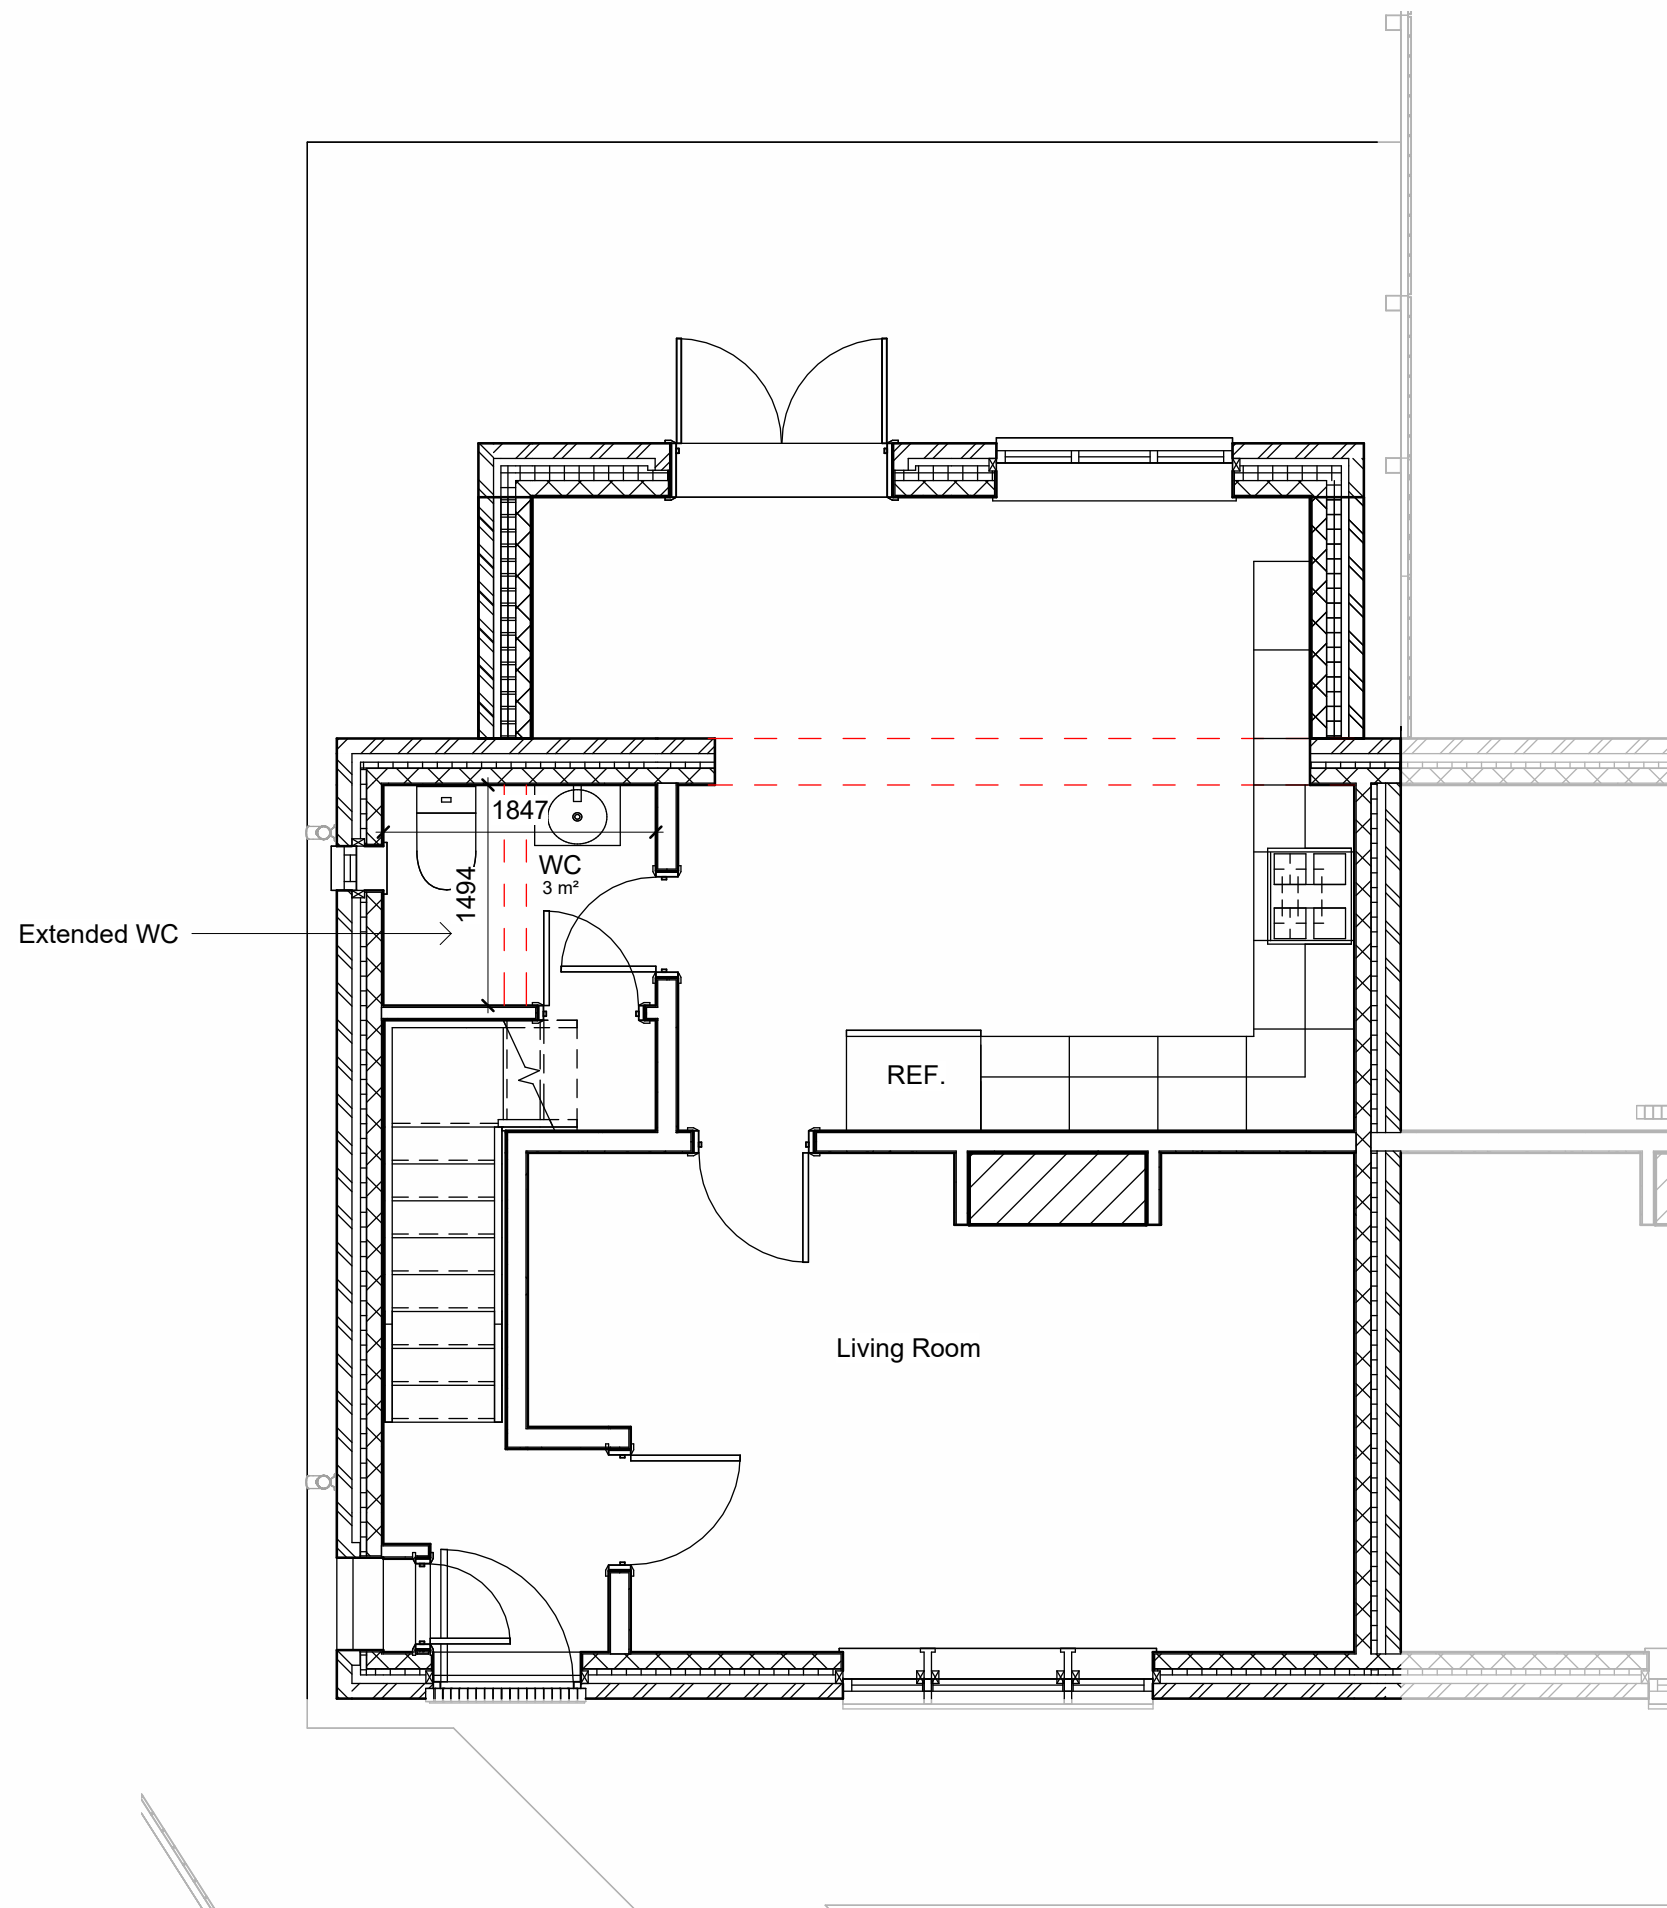


Proposed Ground Floor Plan
1 : 50

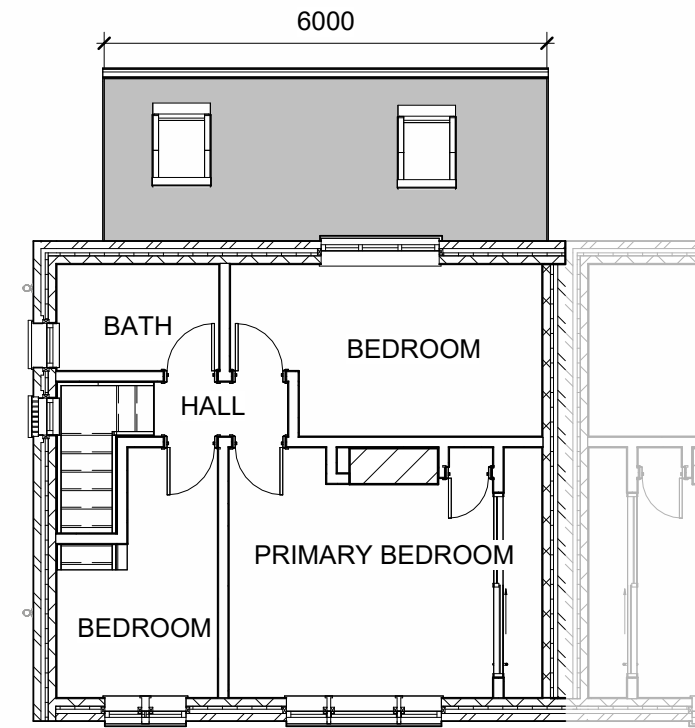

Proposed First Floor Plan
1 : 100

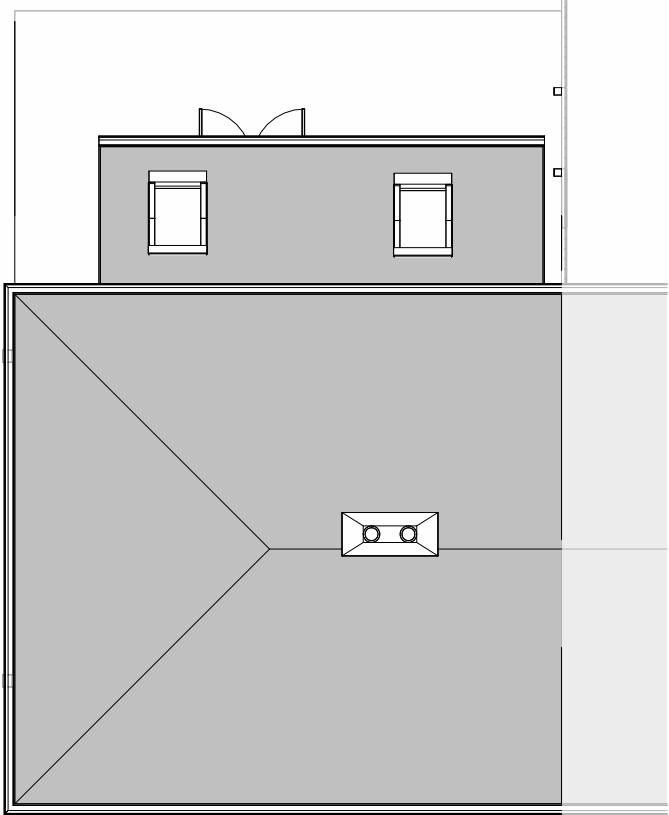

Proposed Roof Plan
1 : 100

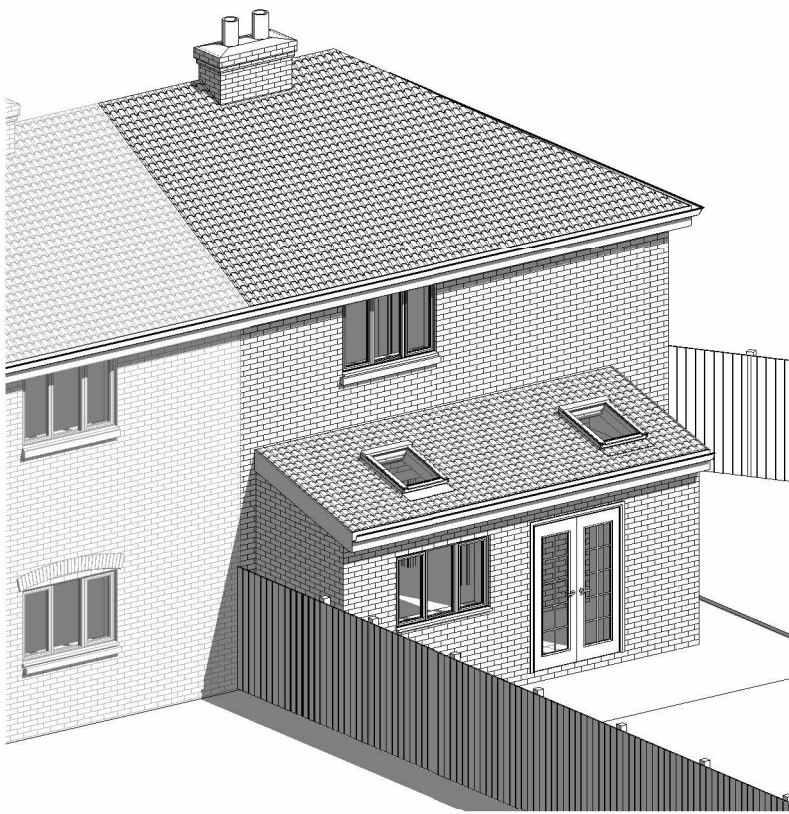


Proposed External View 1



Proposed Front Elevation
1 : 100




Proposed Rear Elevation
1 : 100

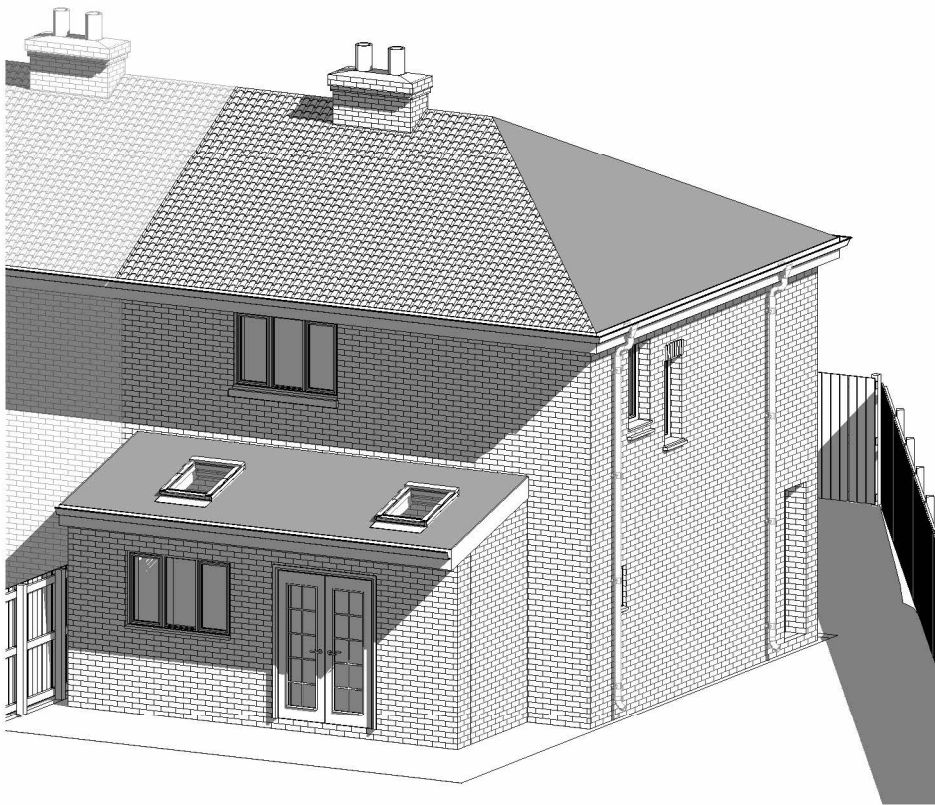

Proposed External View 2



Proposed External View 3

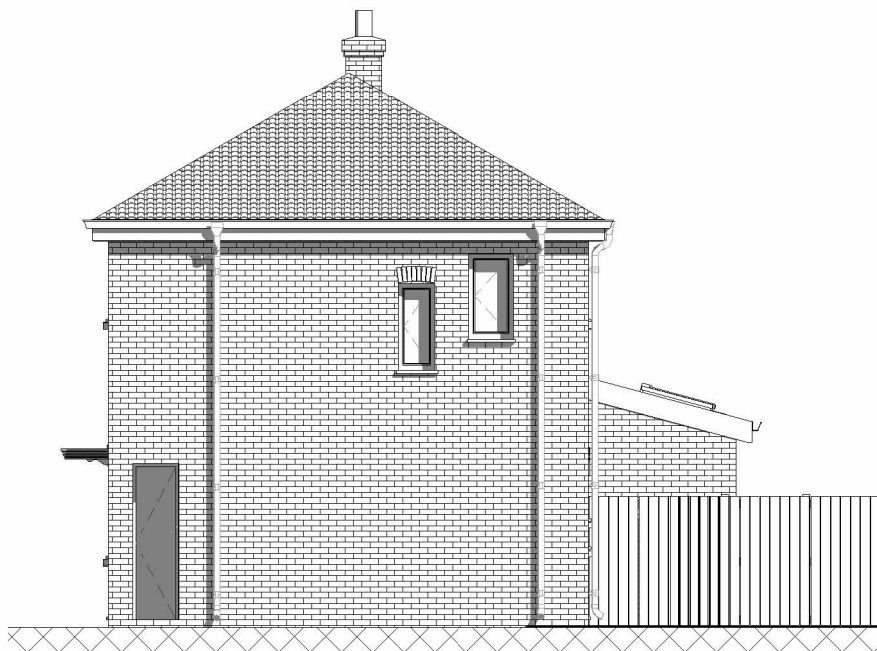

Proposed Side Elevation 1
1 : 100



Proposed Side Elevation 2
1 : 100

PLANNING

Rev	Description	Issued	Dwn	Chk

Client
Reg Smees

Project
9 Maycroft Avenue Manchester
M20 4XX


Drawing
Proposed Plans, Elevations &
External Views

Scale	Date	AM	US
As indicated@A1	Feb '23	AM	US


HEAS
HOME EXTENSION ADVISORY SERVICE

Home Extension Advisory Service
Suite 318, Broadstone Mill, Broadstone Road, Stockport SK5 7DL
Email: info@heas.co.uk
Tel: 0161 443 4117

Scale bar 1:100

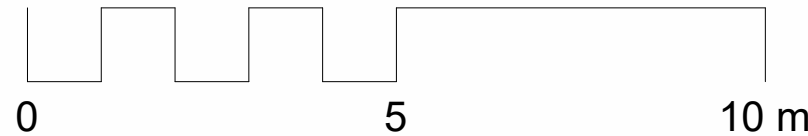

Scale bar 1:50

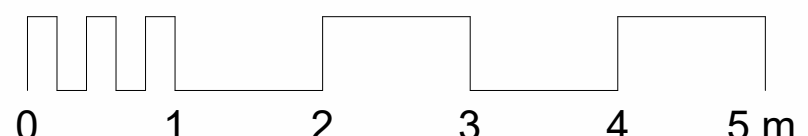

0013	03	10	Rev. No.
------	----	----	----------