



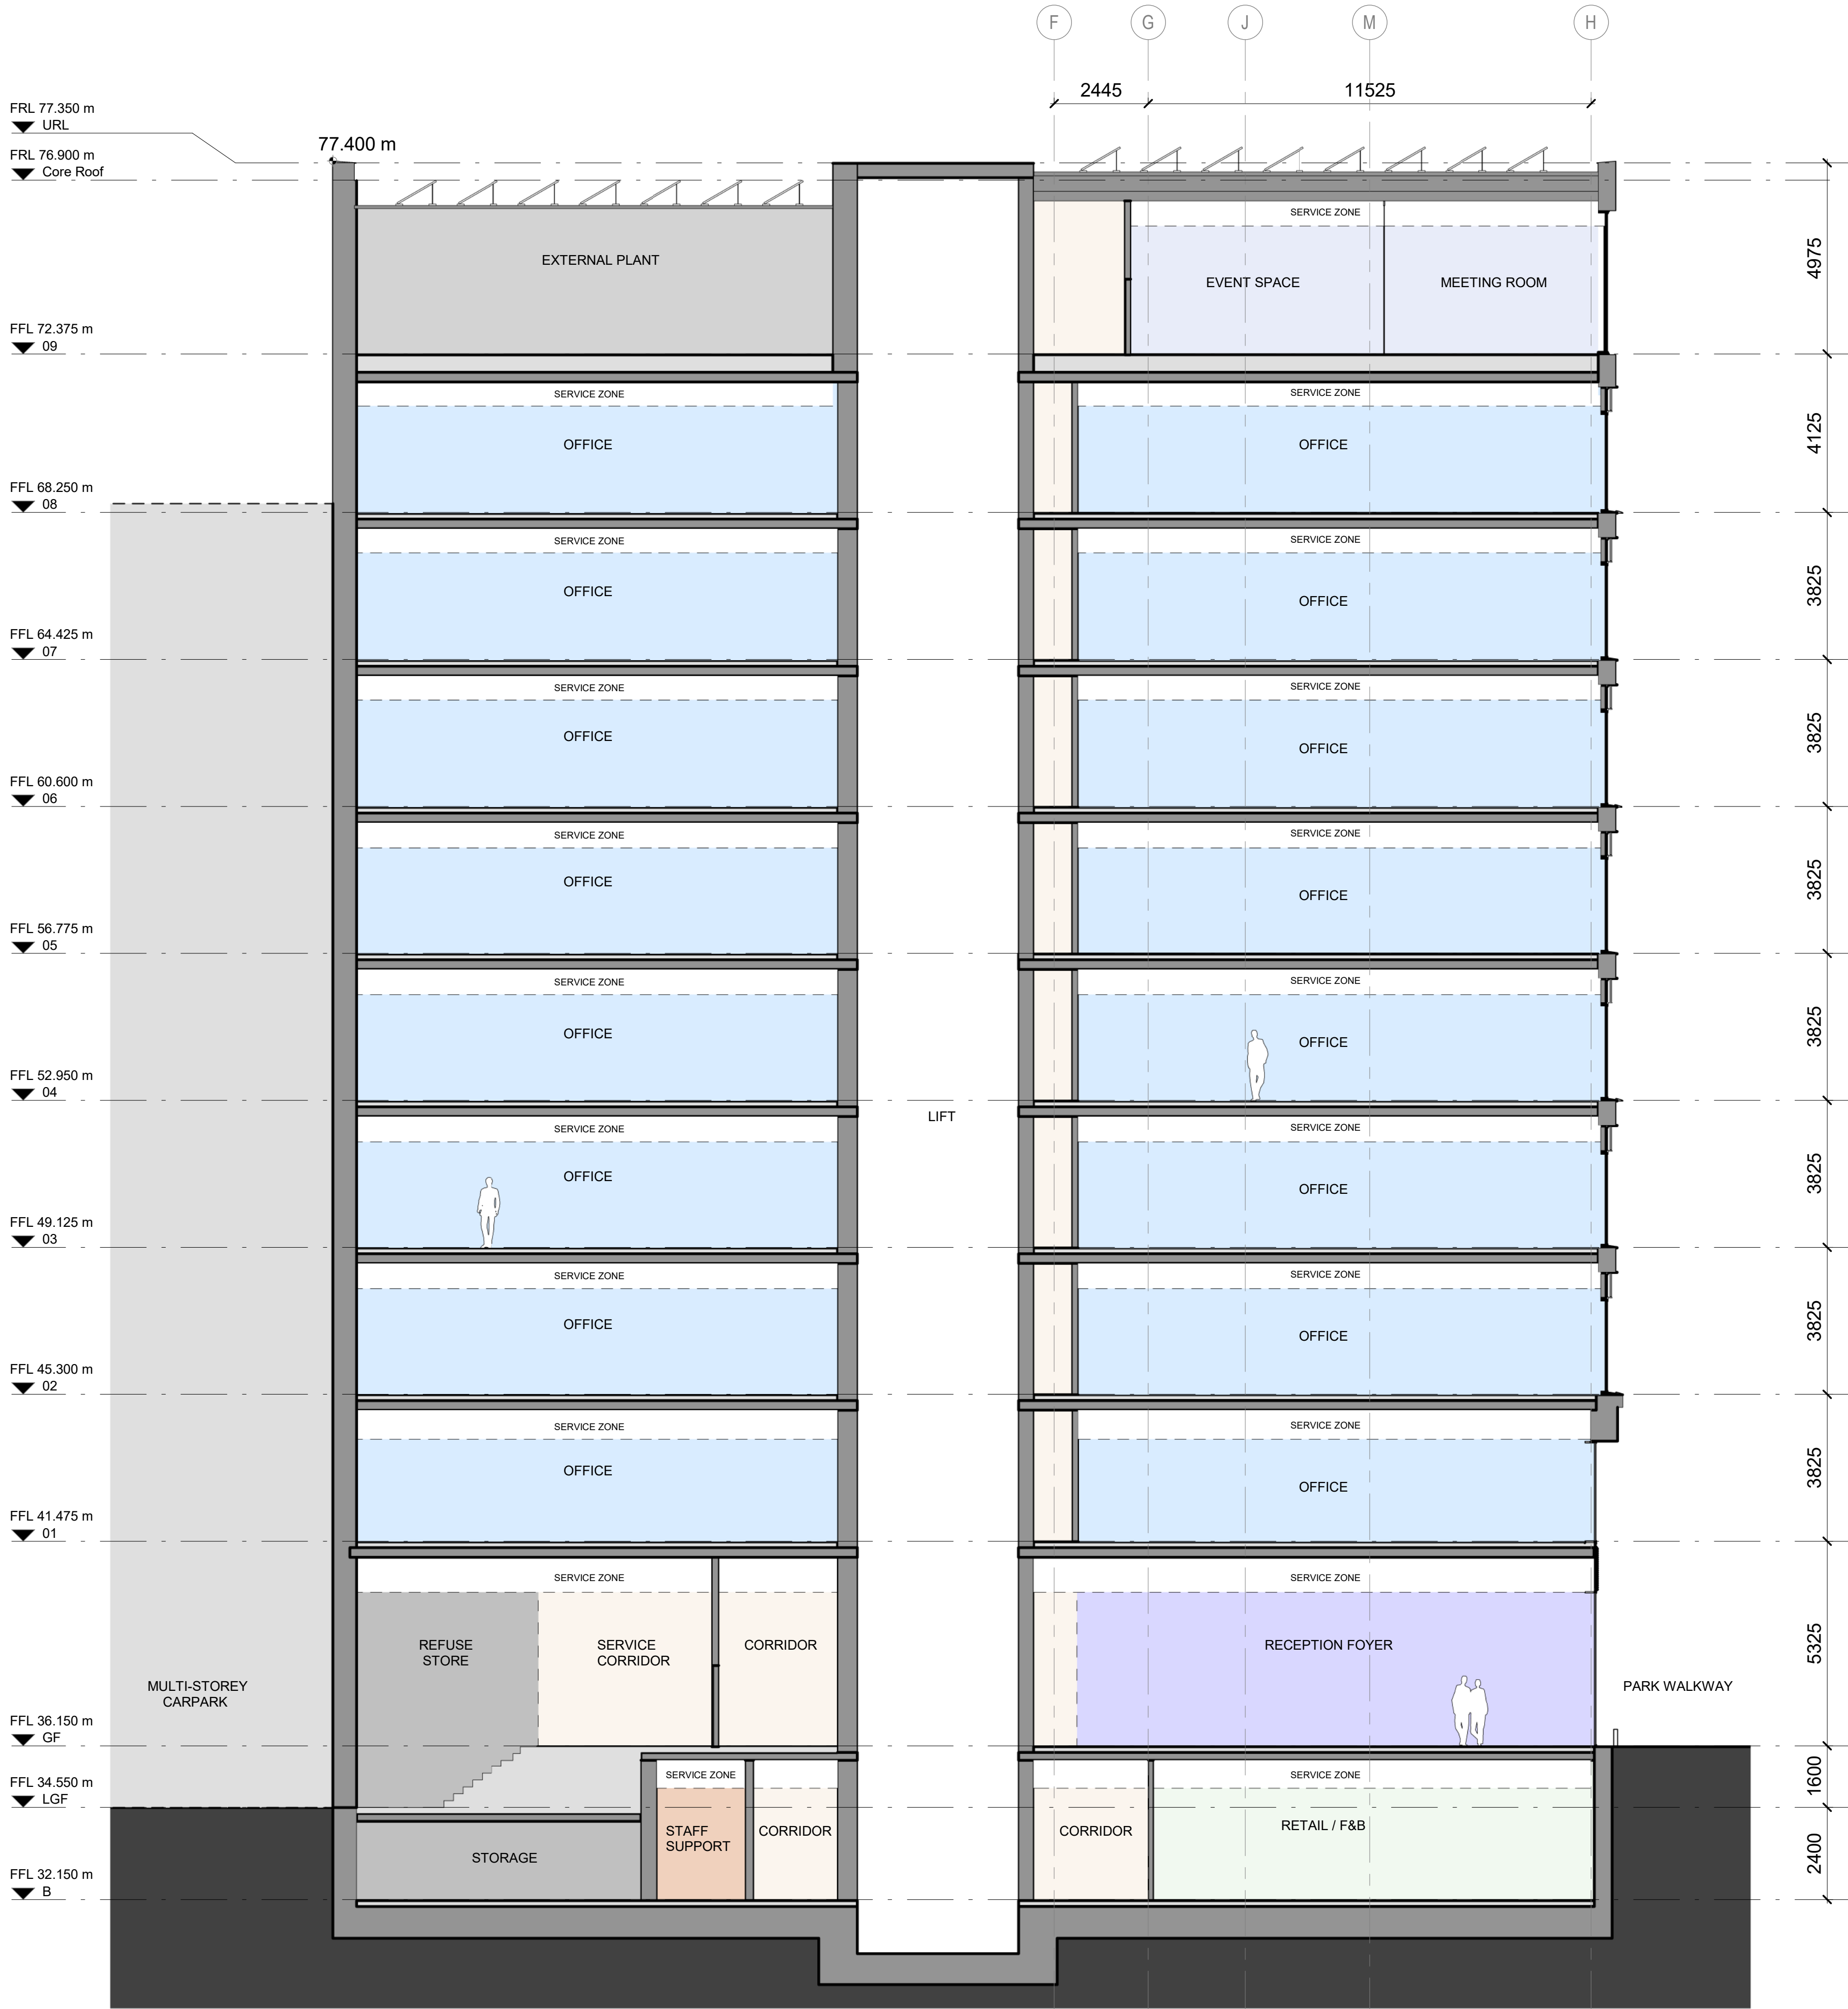

Rev	Date	Revision	By	Chk
\	190920	Issued for Planning	KC	AL
A	191216	Issued for Planning Addendum	JY	AL
B	191220	Issued for Planning Addendum	JY	AL
C	230609	Issued for Planning	HB	AL

Notes

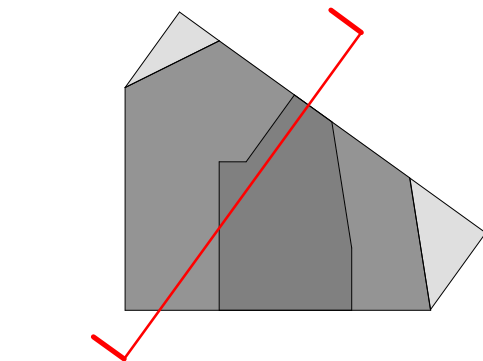

BENNETTS ASSOCIATES

1 Rawstorne Place, London EC1V 7NL
T +44(0)207 5203300 •
www.bennettsassociates.com
For Bennetts Associates' electronic information issue disclaimer -

Project
Baring Street Office 1
Mayfield Partnership

Project No. 1811

Drawing Title
**Planning
Section
Proposed**

Drawing Number
1811-BA-XX-AA-DR-A-P-0210

Revision/Suitability
C

Scale @ A3
1:200

Scale @ A1
As
indicated

Revision Date
230609
YY MM DD