


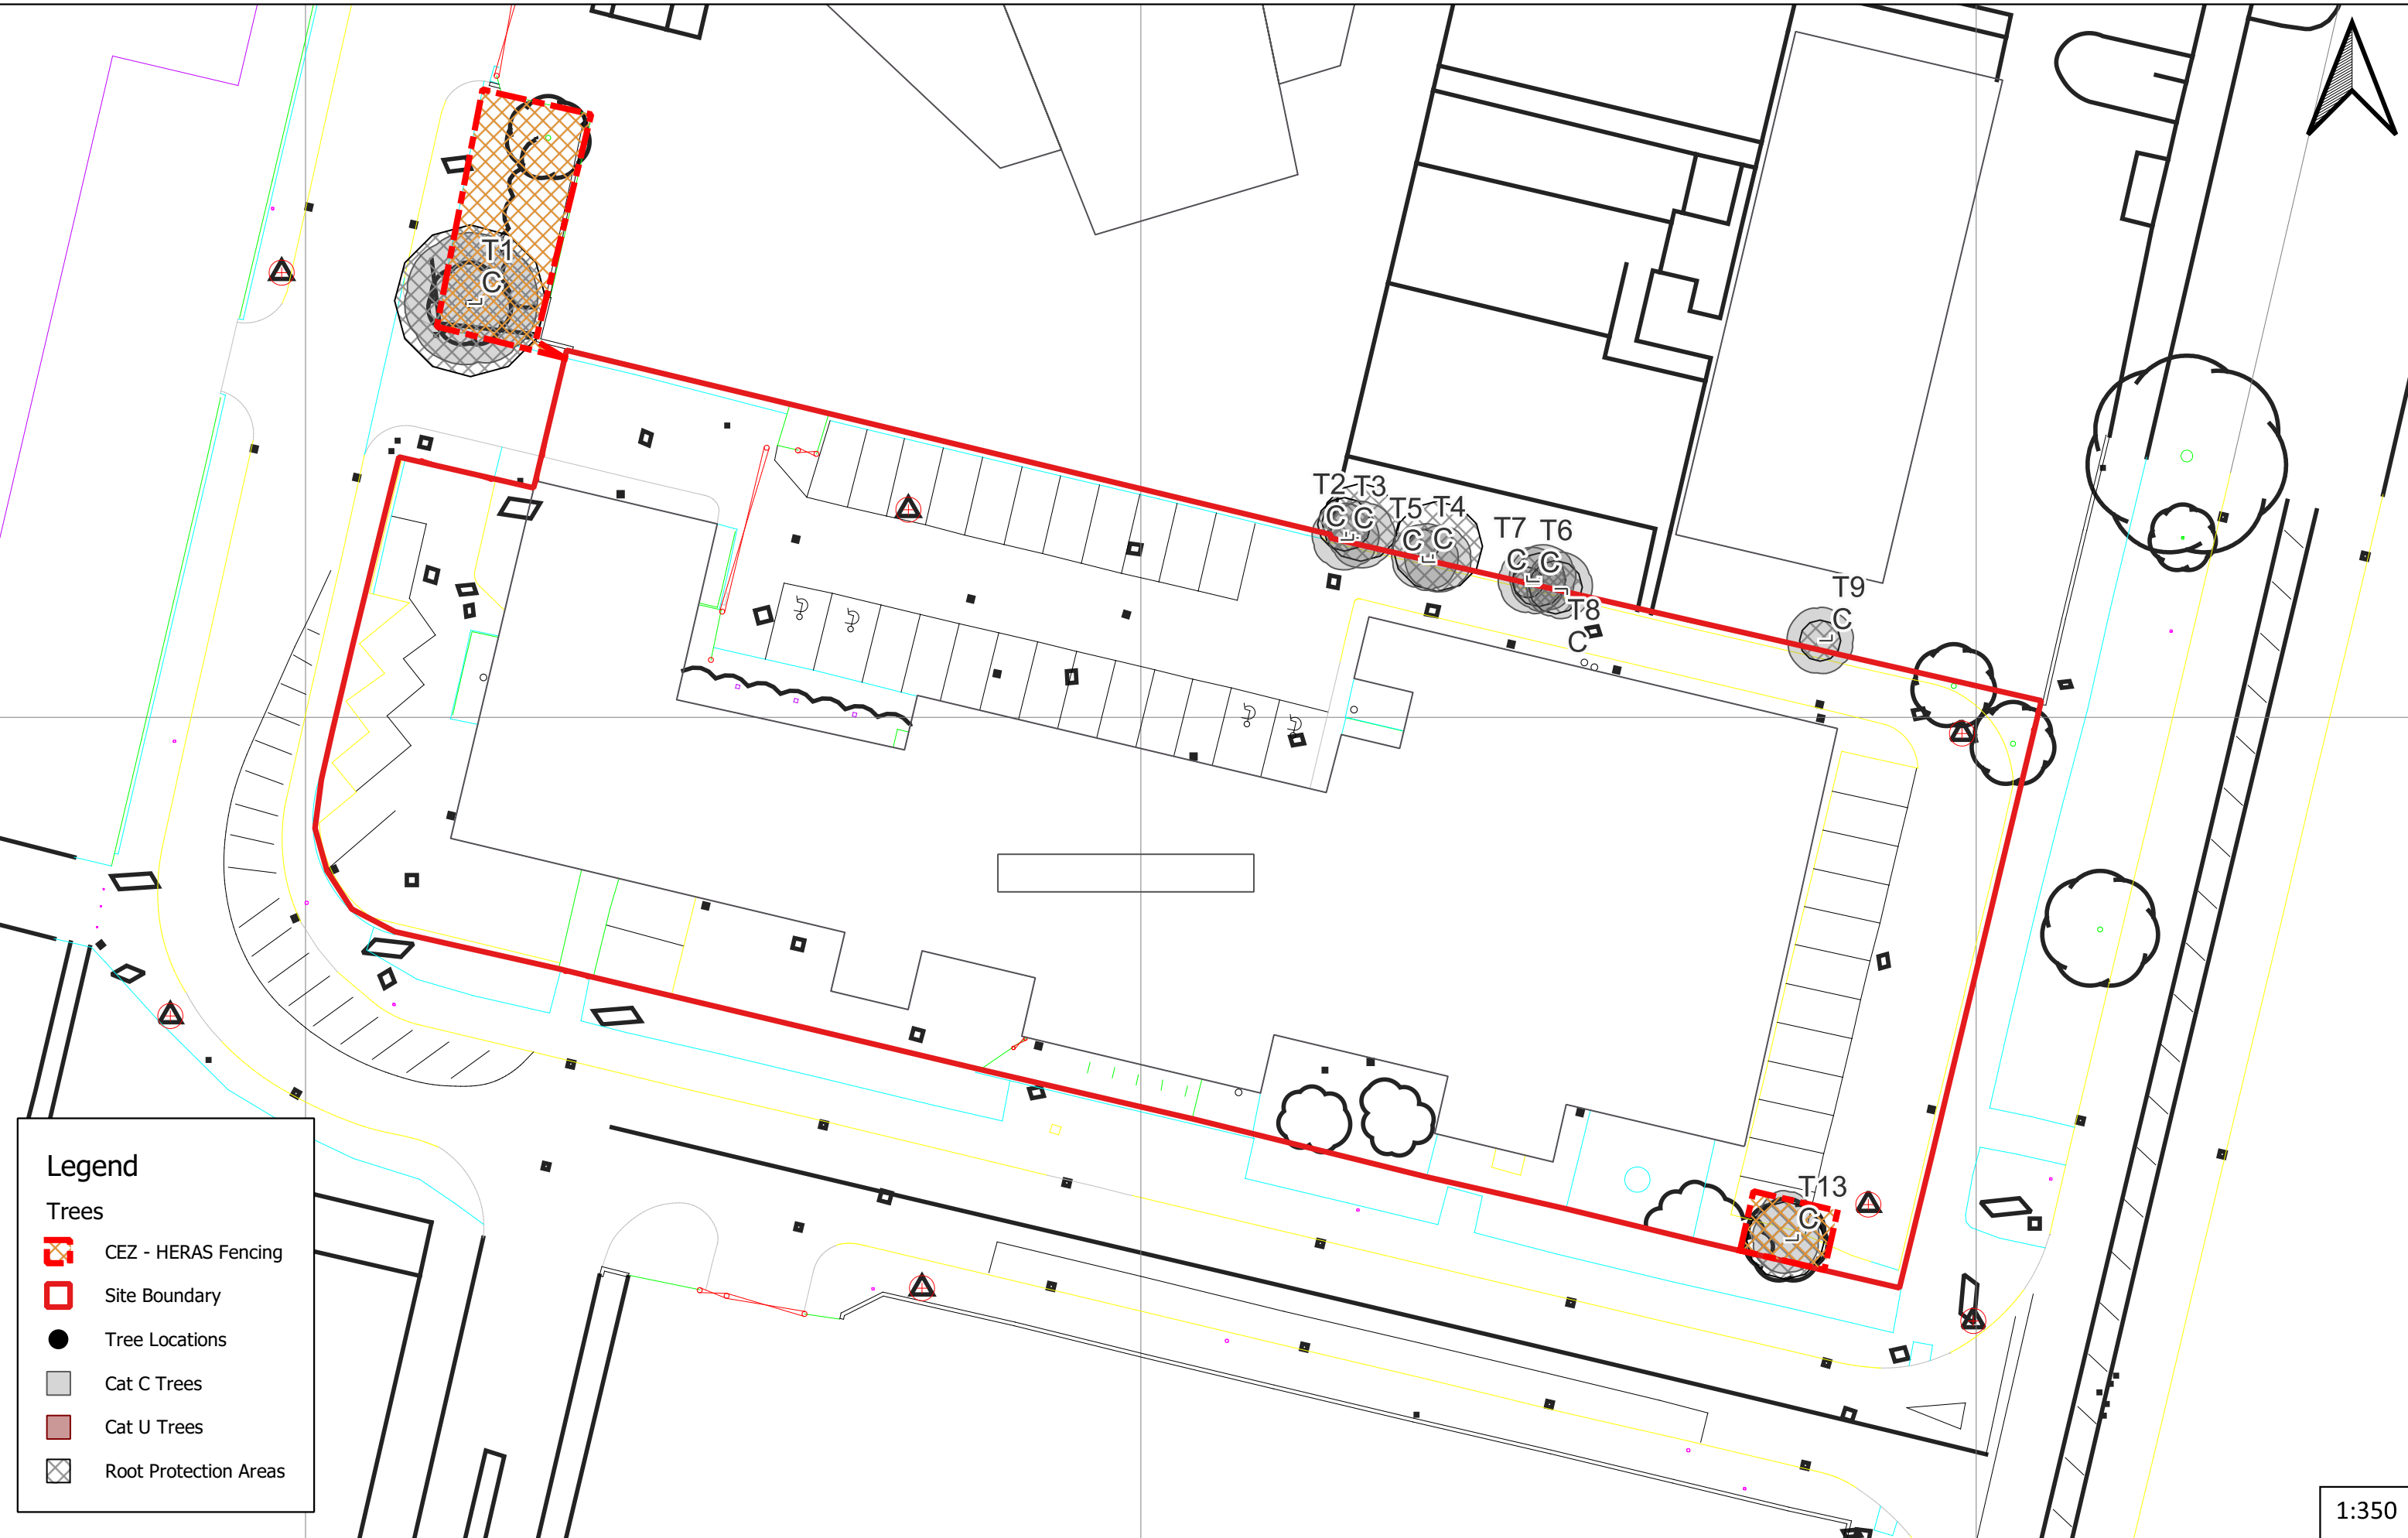

Simon House - Tree Protection Plan

Surveyed By: R Rainford
Date Surveyed: 07/02/2023
Map 1 of 1
Simon House BS5837 Survey