


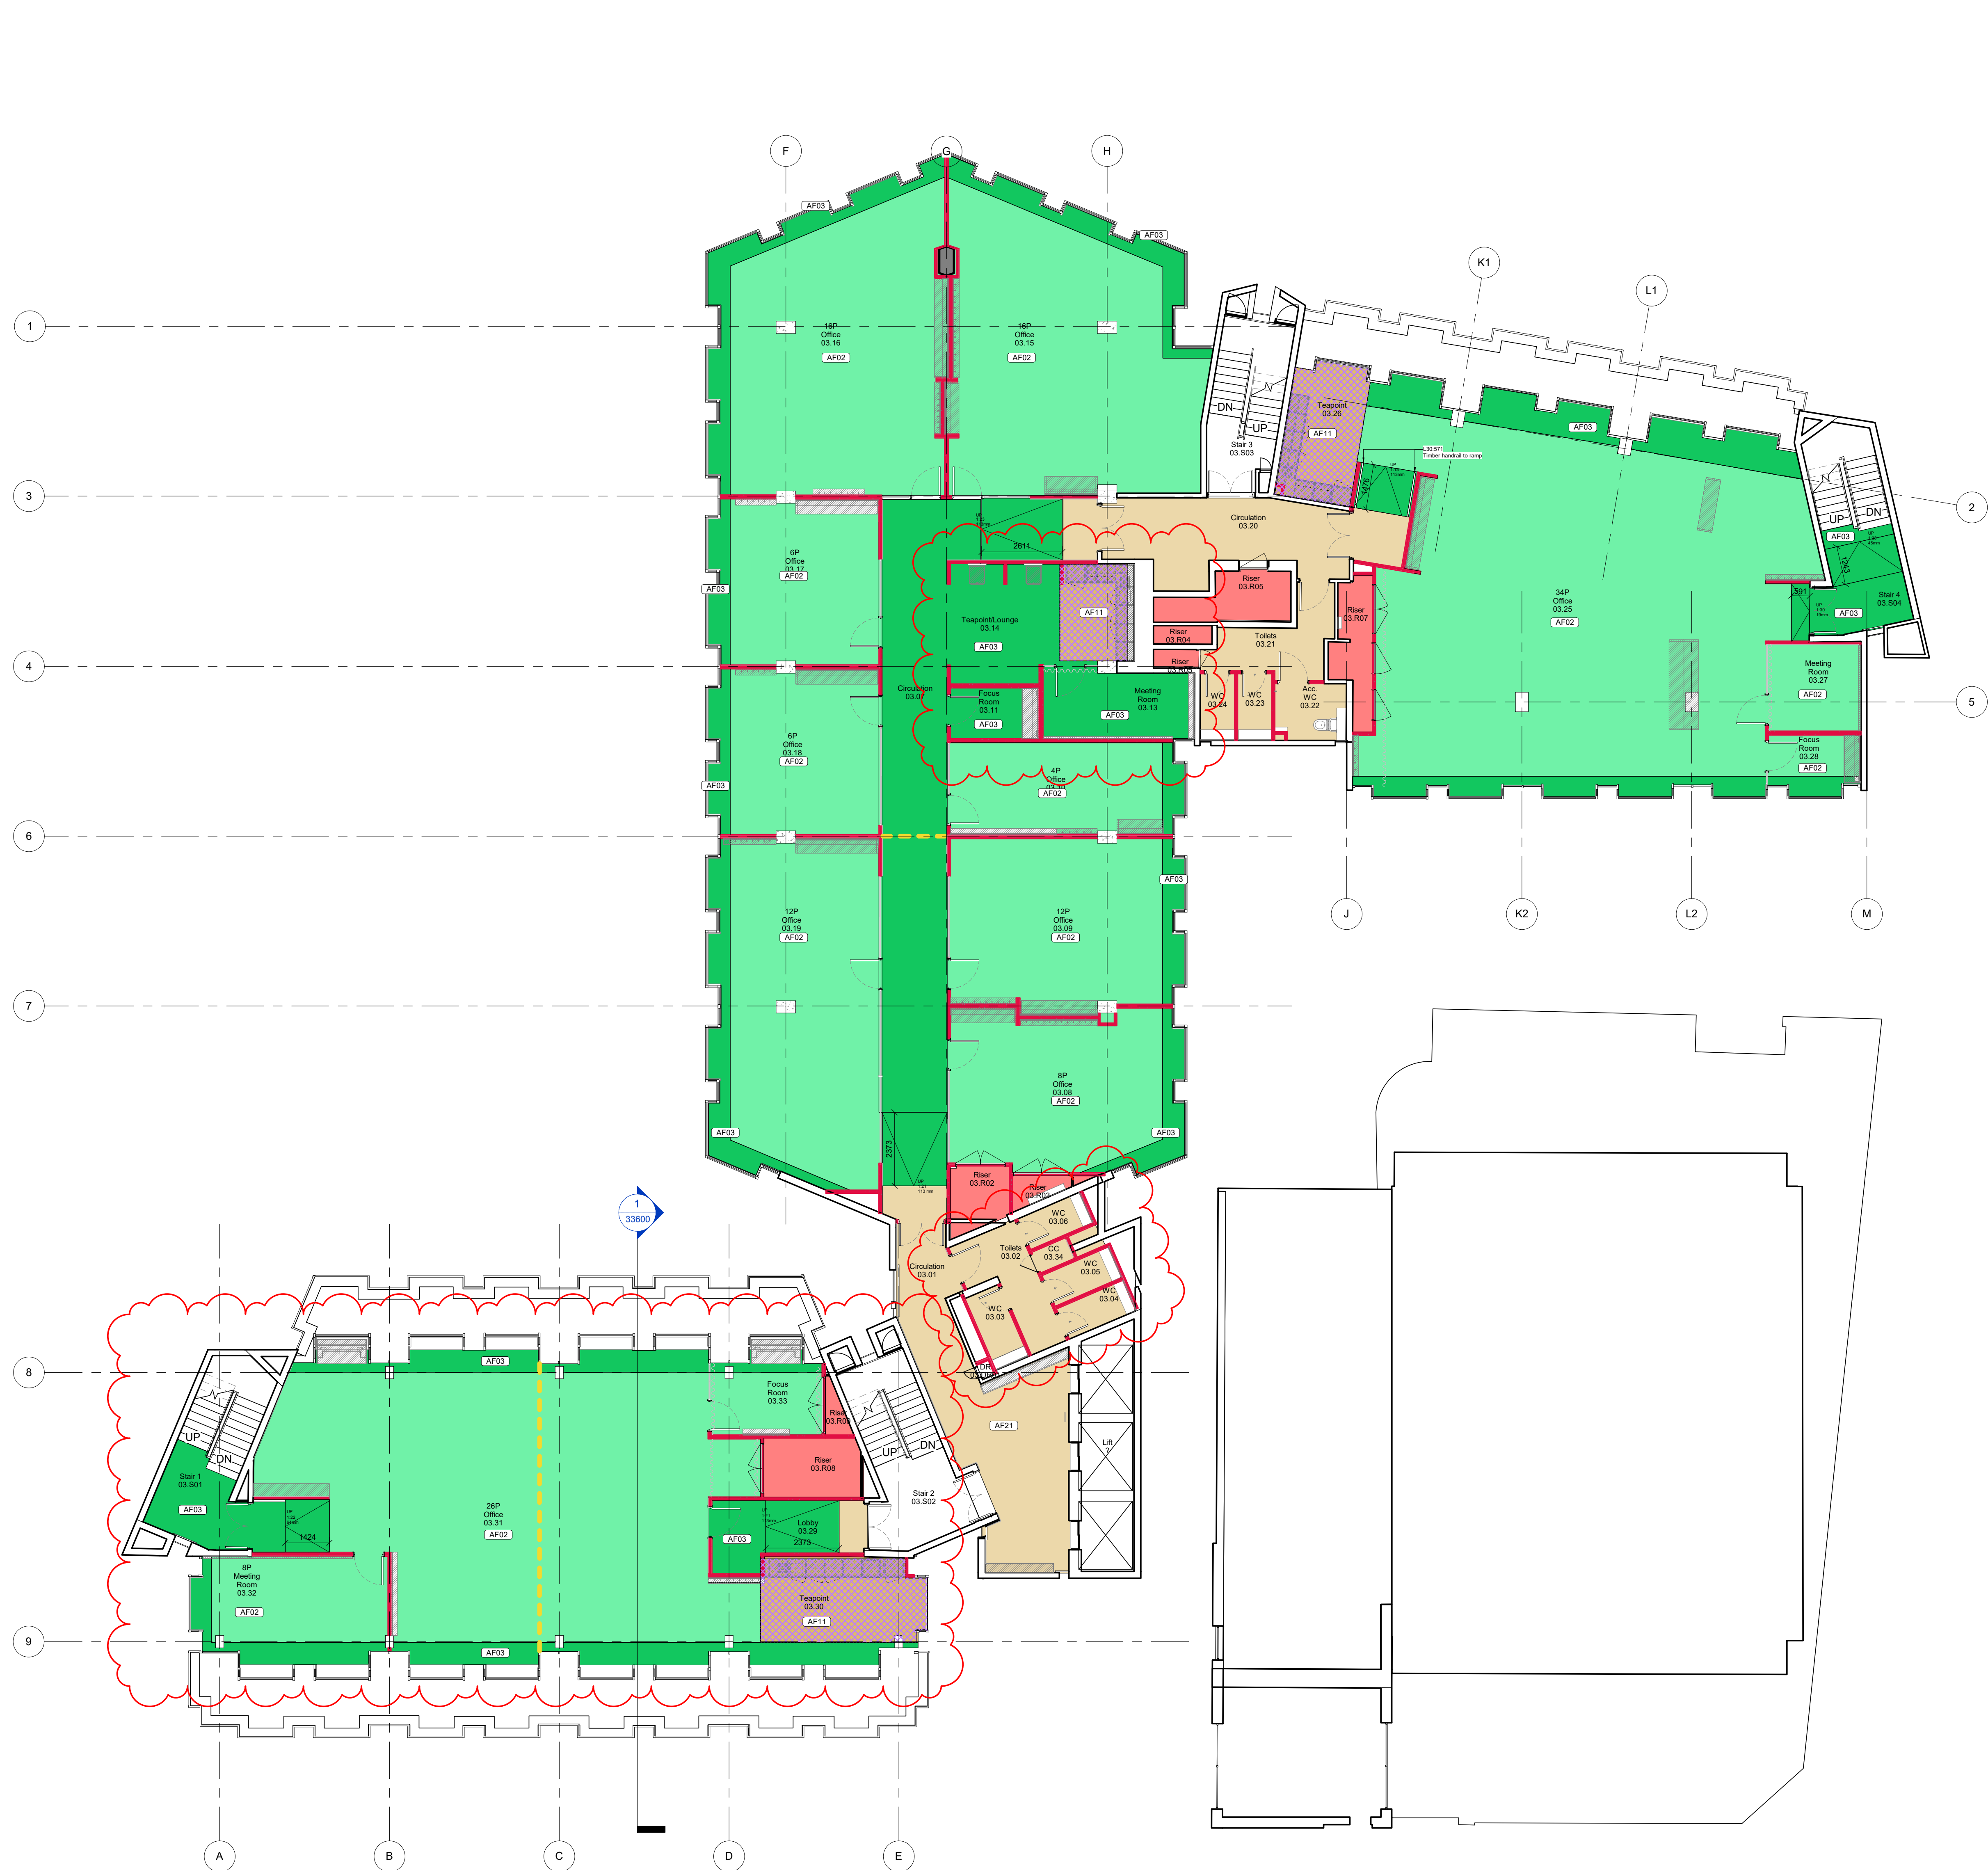

33 Series Access Floors

